


Revisions:		
Rev.	Date	By/Chk
Note		

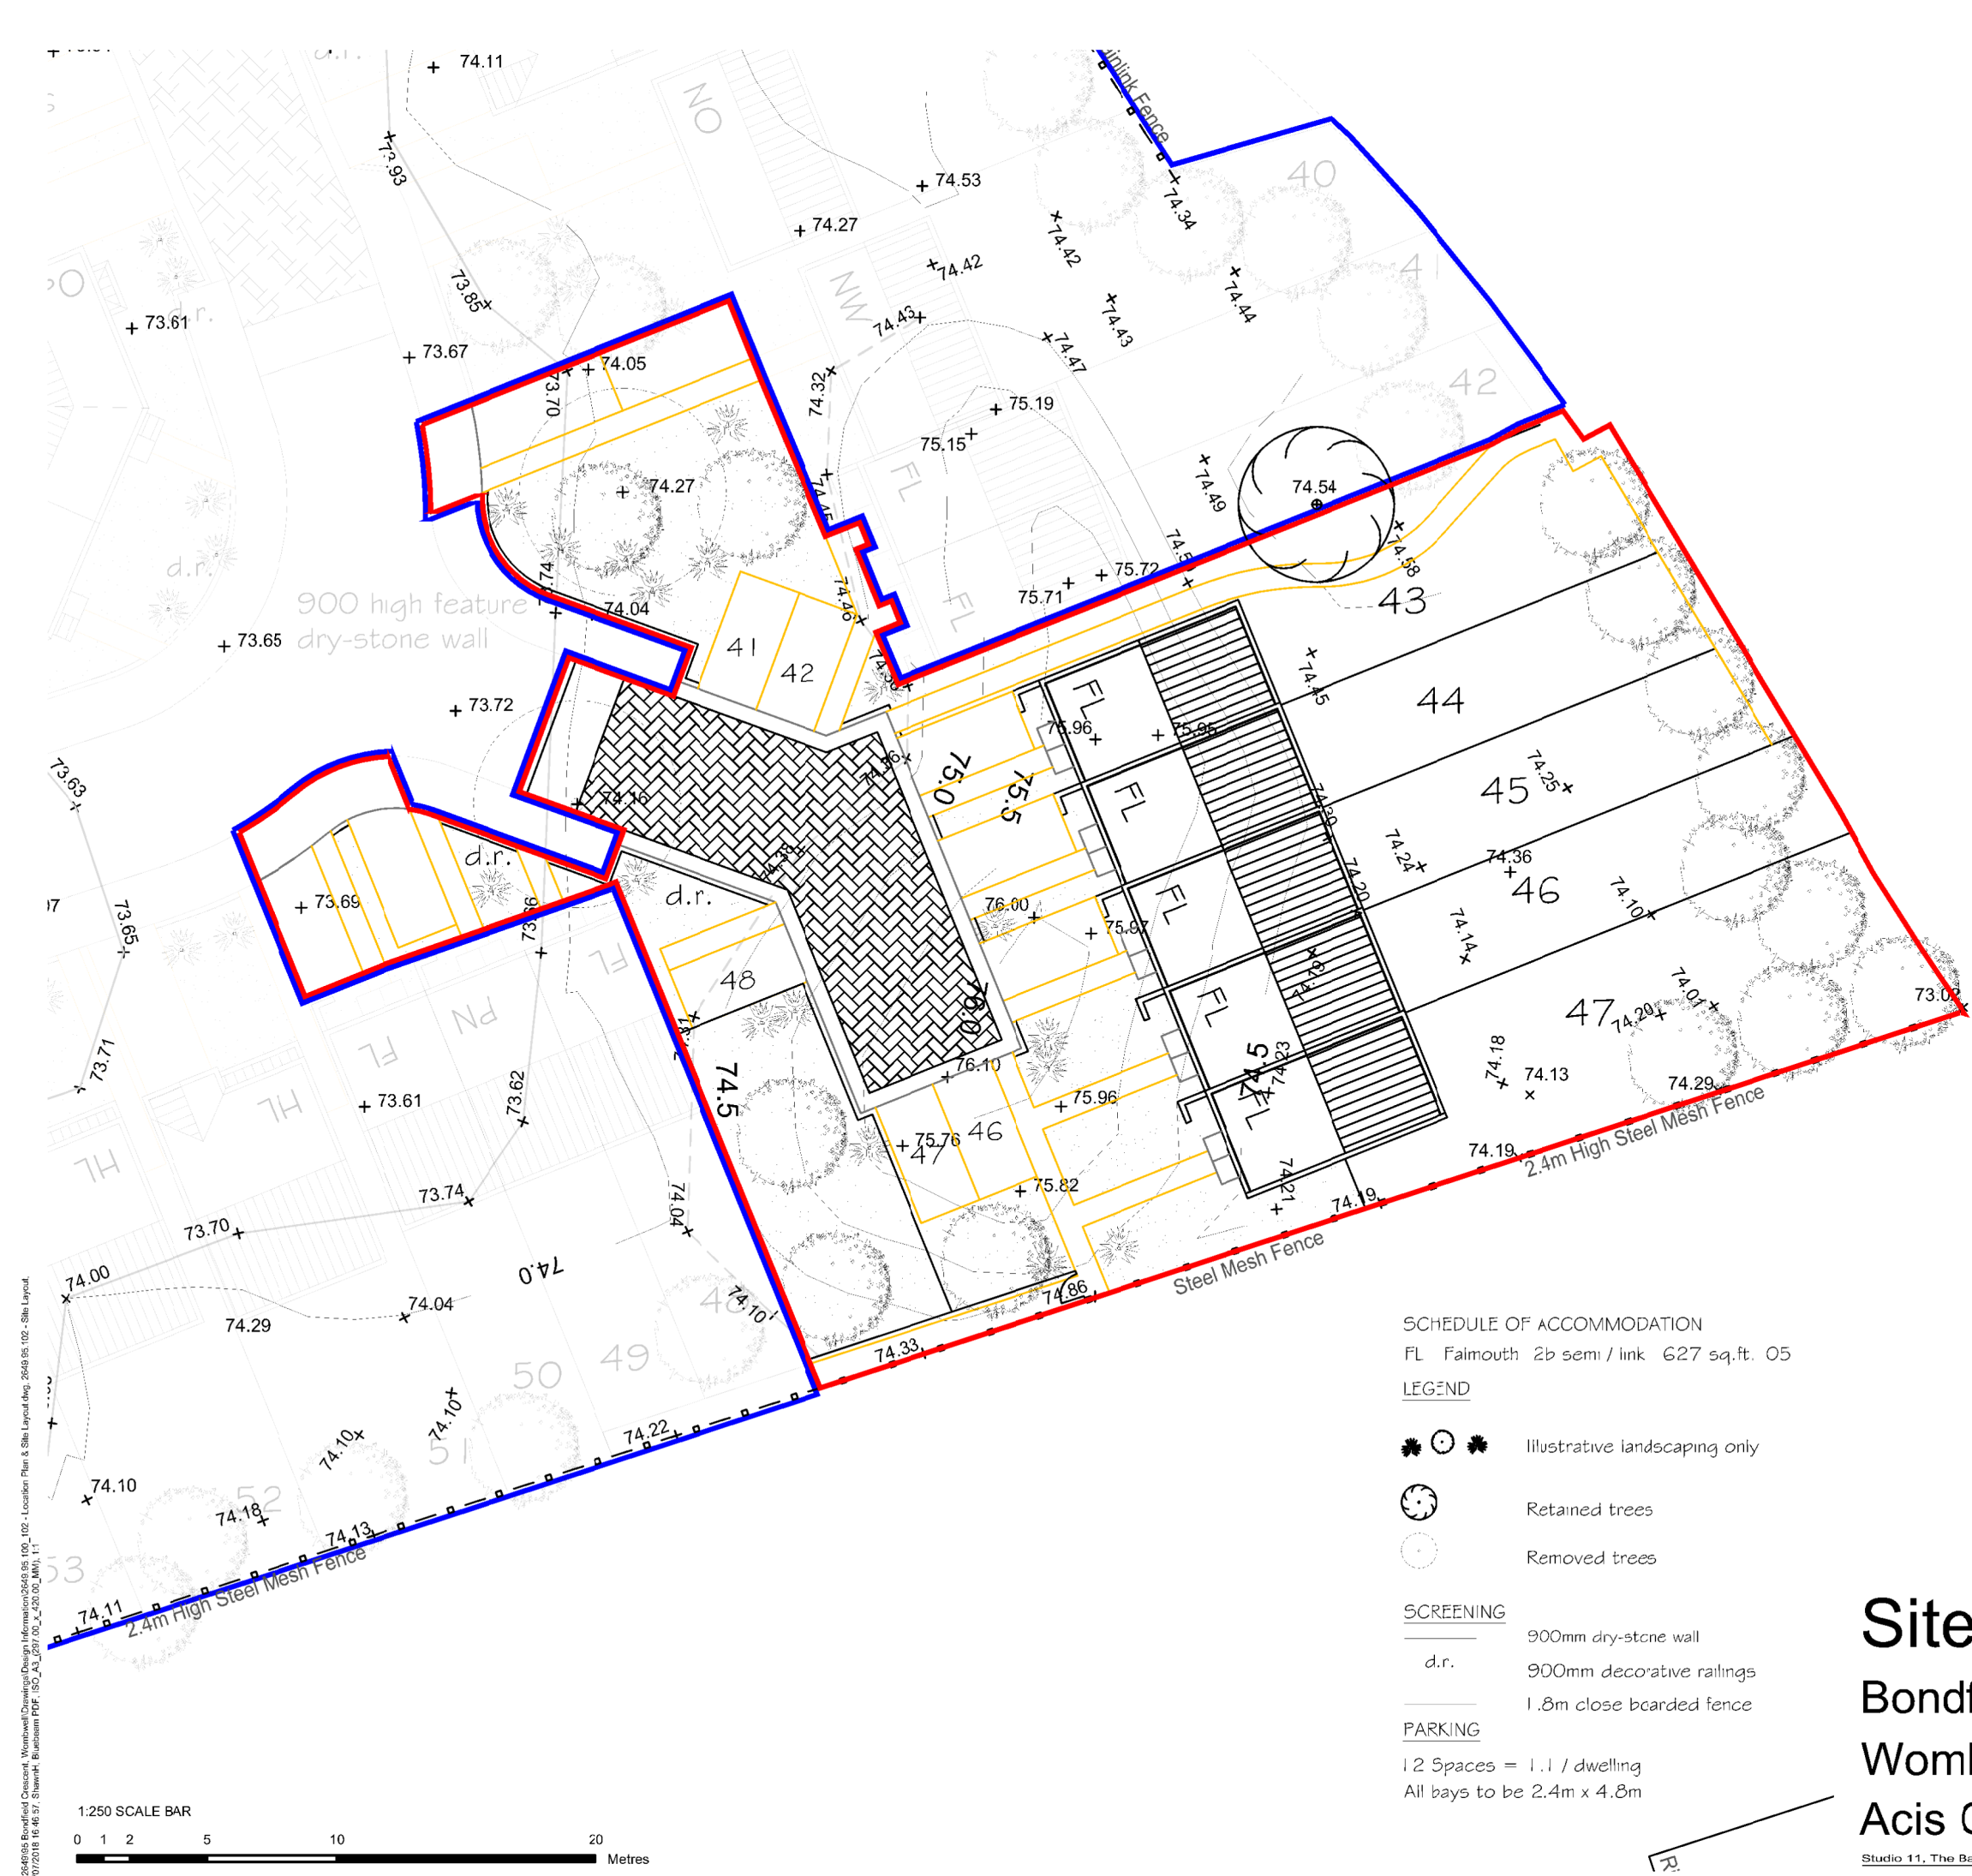

SCHEDULE OF ACCOMMODATION
FL Falmouth 2b semi / link 627 sq.ft. 05

LEGEND

- Illustrative landscaping only
- Retained trees
- Removed trees

SCREENING

- d.r. 900mm dry-stone wall
- d.r. 900mm decorative railings
- 1.8m close boarded fence

PARKING

12 Spaces = 1.1 / dwelling
All bays to be 2.4m x 4.8m

Site Layout

Bondfield Close

Wombwell

Acis Group & STG



Drawing Status	
☐ preliminary	☒ planning
☐ information	☐ tender
☐ comment	☐ construction
☐ approval	☐ record/as built
Scale	1:250 @ A3
Date	July 2018
Drawn/Checked	HK/SH
Dwg.No	2649.95.102

