



KEY

Shrub-Specimen 25L

Tree-Extra Heavy Standard

Tree-Heavy Standard

Tree-Multi stem

Planting-Groundcover Mixes

Planting-Hedges

Planting-SemiNative Mixes

Planting-Shrubs

Bulbs

Grass - Amenity Seed
e.g. Germinal Seeds A19 (All Purpose Landscaping) or similar

Grass-Turf
Lindum 'Festival LT7 Turf' supplied by Lindum Seeded Turf, or similar


Gravel over geotextile

Climber 3L

Shrub-Specimen 10L

Shrub-Specimen 3L

3m Tall Green Screen fence
e.g. Mobaline's 'Green Screen'
Screen size: W1200 x H3000mm
Species: Hedera helix 'Woerner'
With hardwood timber posts to engineer's specification

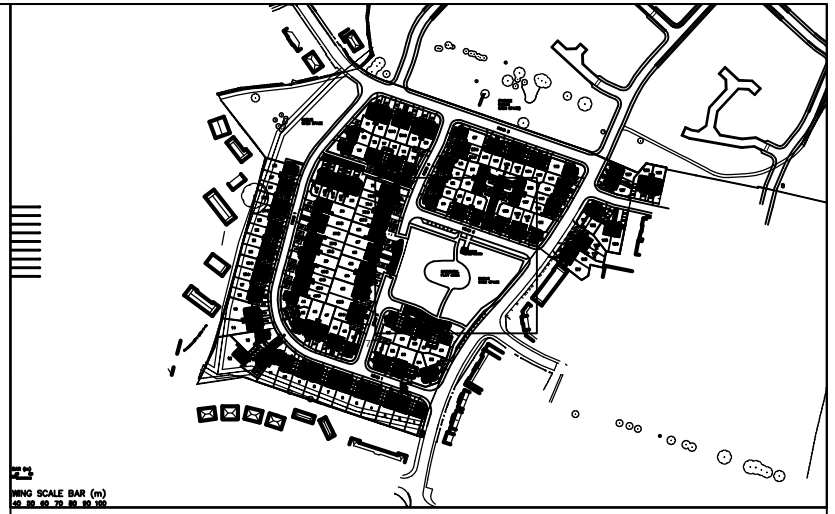

KEY PLAN (not to scale)

GENERAL NOTES

- Drawing for Planning purposes only
- Refer to drawing reference 10136_LD_06 for plant schedule and 10136_LD_08 for outline specification and maintenance schedule.
- Building layout and masterplan provided by Chris Gothard Architecture Ltd on drawing number Thurnscoe Planning Layout Rev 8 (2238 02 Rev G 17.7.17).
- Building foundations to be confirmed by Engineer with reference to planting proposals and NHBC guidance (or alternative where applicable). Tree locations on this plan have been based on an assumed foundation depth of 1.5m and generic soil type found in the area assessed as having a medium soil volume change potential. Tree locations to be fully co-ordinated once building foundation depth are confirmed.
- Refer to Engineer's details for level and drainage information
- Setting out on site to be agreed with Landscape Architect
- Check all dimensions on site.
- Do not scale from this drawing
- Report any discrepancies and omissions to Ecus Ltd
- This drawing is Copyright
- All levels indicative only. Extrapolated from site levels. All require to be checked.

3RD-PARTY INFORMATION

NB This drawing includes information provided by independent surveyors and / or consultants, to whom all queries shall be made. Ecus Ltd can accept no liability for its context or accuracy.

TREE NOTES:

Note that all tree locations are subject to coordination with services, to be undertaken by others.

Note that it is best practice that root barriers are required to extend 2m beyond the mature canopy spread of new trees to protect all structures and hardlandscaping elements, such as highways, services and buildings. In addition, root barriers are required for all new trees within 5m of highways - e.g. Greenleaf 'Reroot 2000' or similar. Depth of tree root barrier to be confirmed once services design has been produced at construction detail.

B	02.8.17	HT	Ecus	Removal of instant hedges
A	31.7.17	ceb	Ecus	Preliminary
REV	DATE	DRAWN BY	CHECKED BY	REVISION COMMENT
DRAWING STATUS: Preliminary				
 ecus ENVIRONMENTAL CONSULTANTS			Brook Holt Blackburn Road Sheffield S61 2DW Tel. (0114) 2669292 www.ecusltd.co.uk	
Job Thurnscoe Phase 2				
Title Soft Landscape Proposals - SHEET 4				
Drawn by CEB	Date JUL 17	Scale 1:200 at A1	Drg. no. 10136_LD_04	