

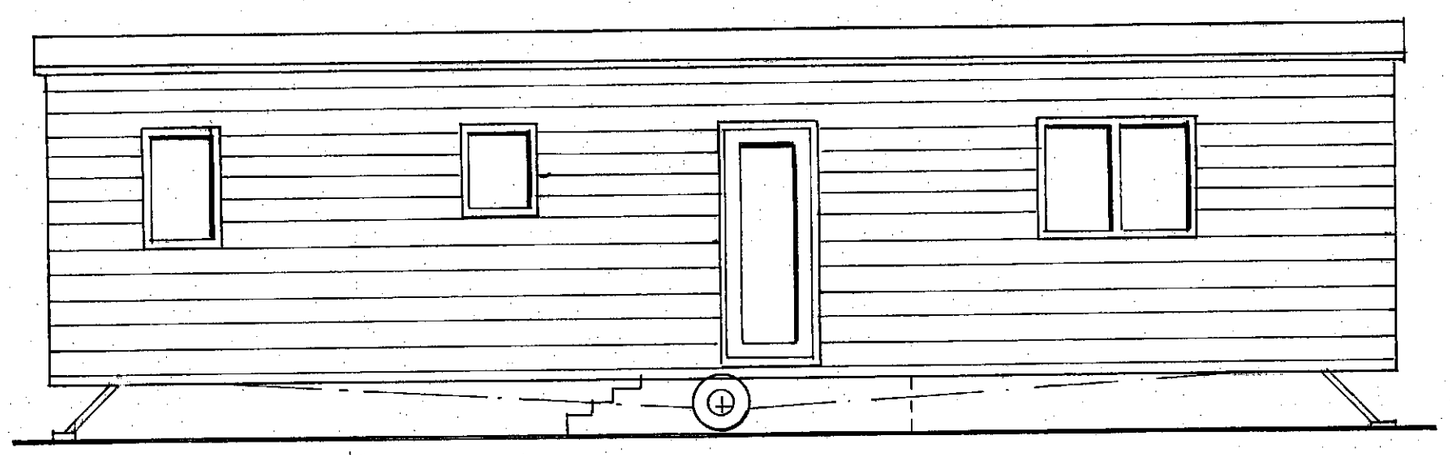



FRONT (to Barnby Grange)

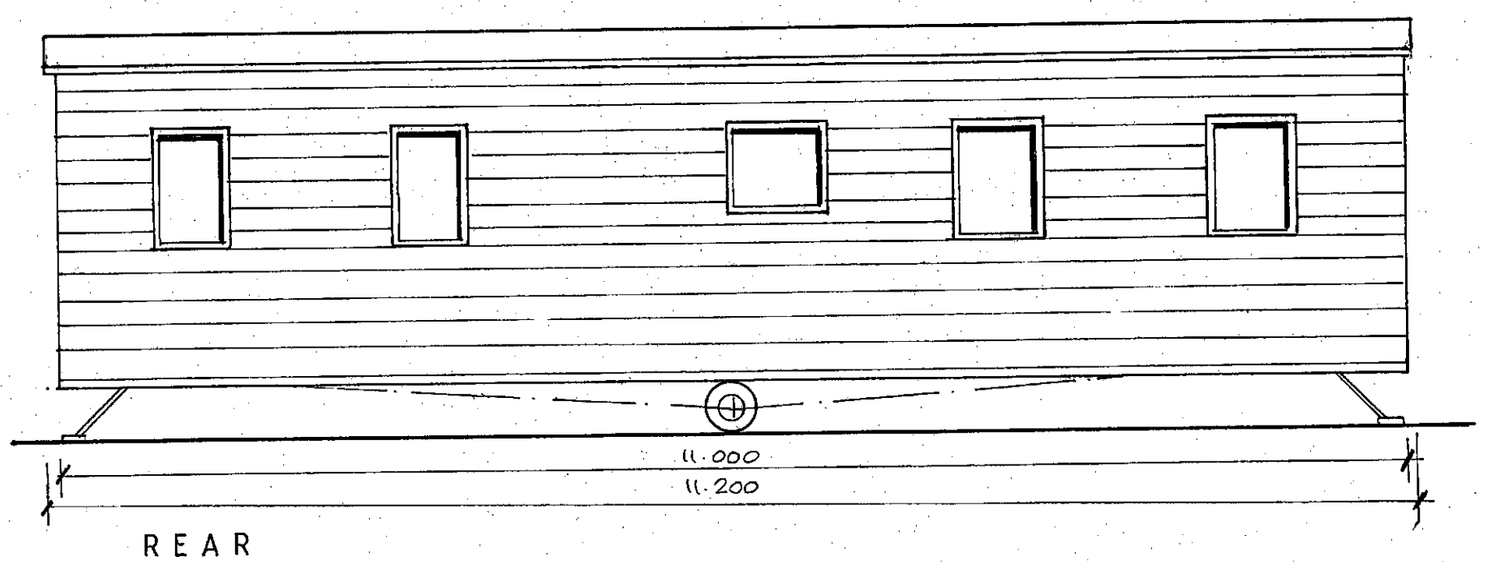


REAR

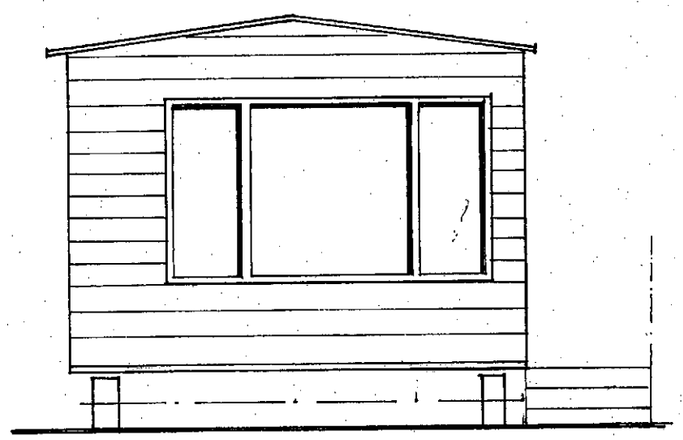

SIDE (to A635)

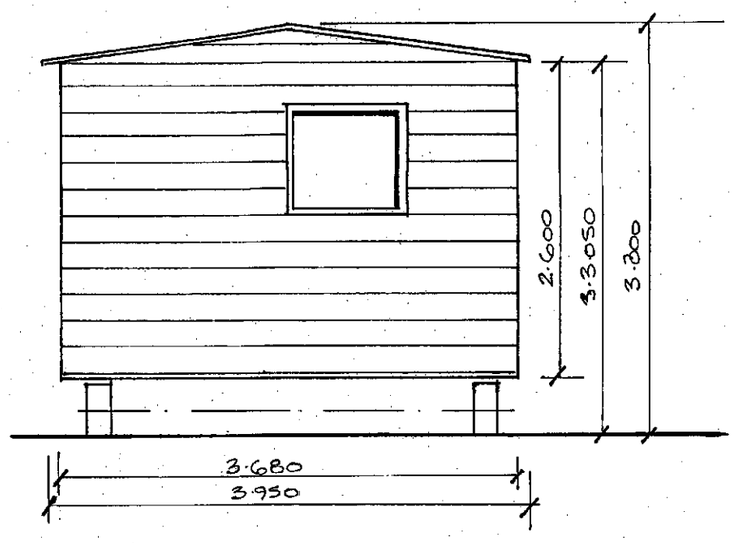

SIDE

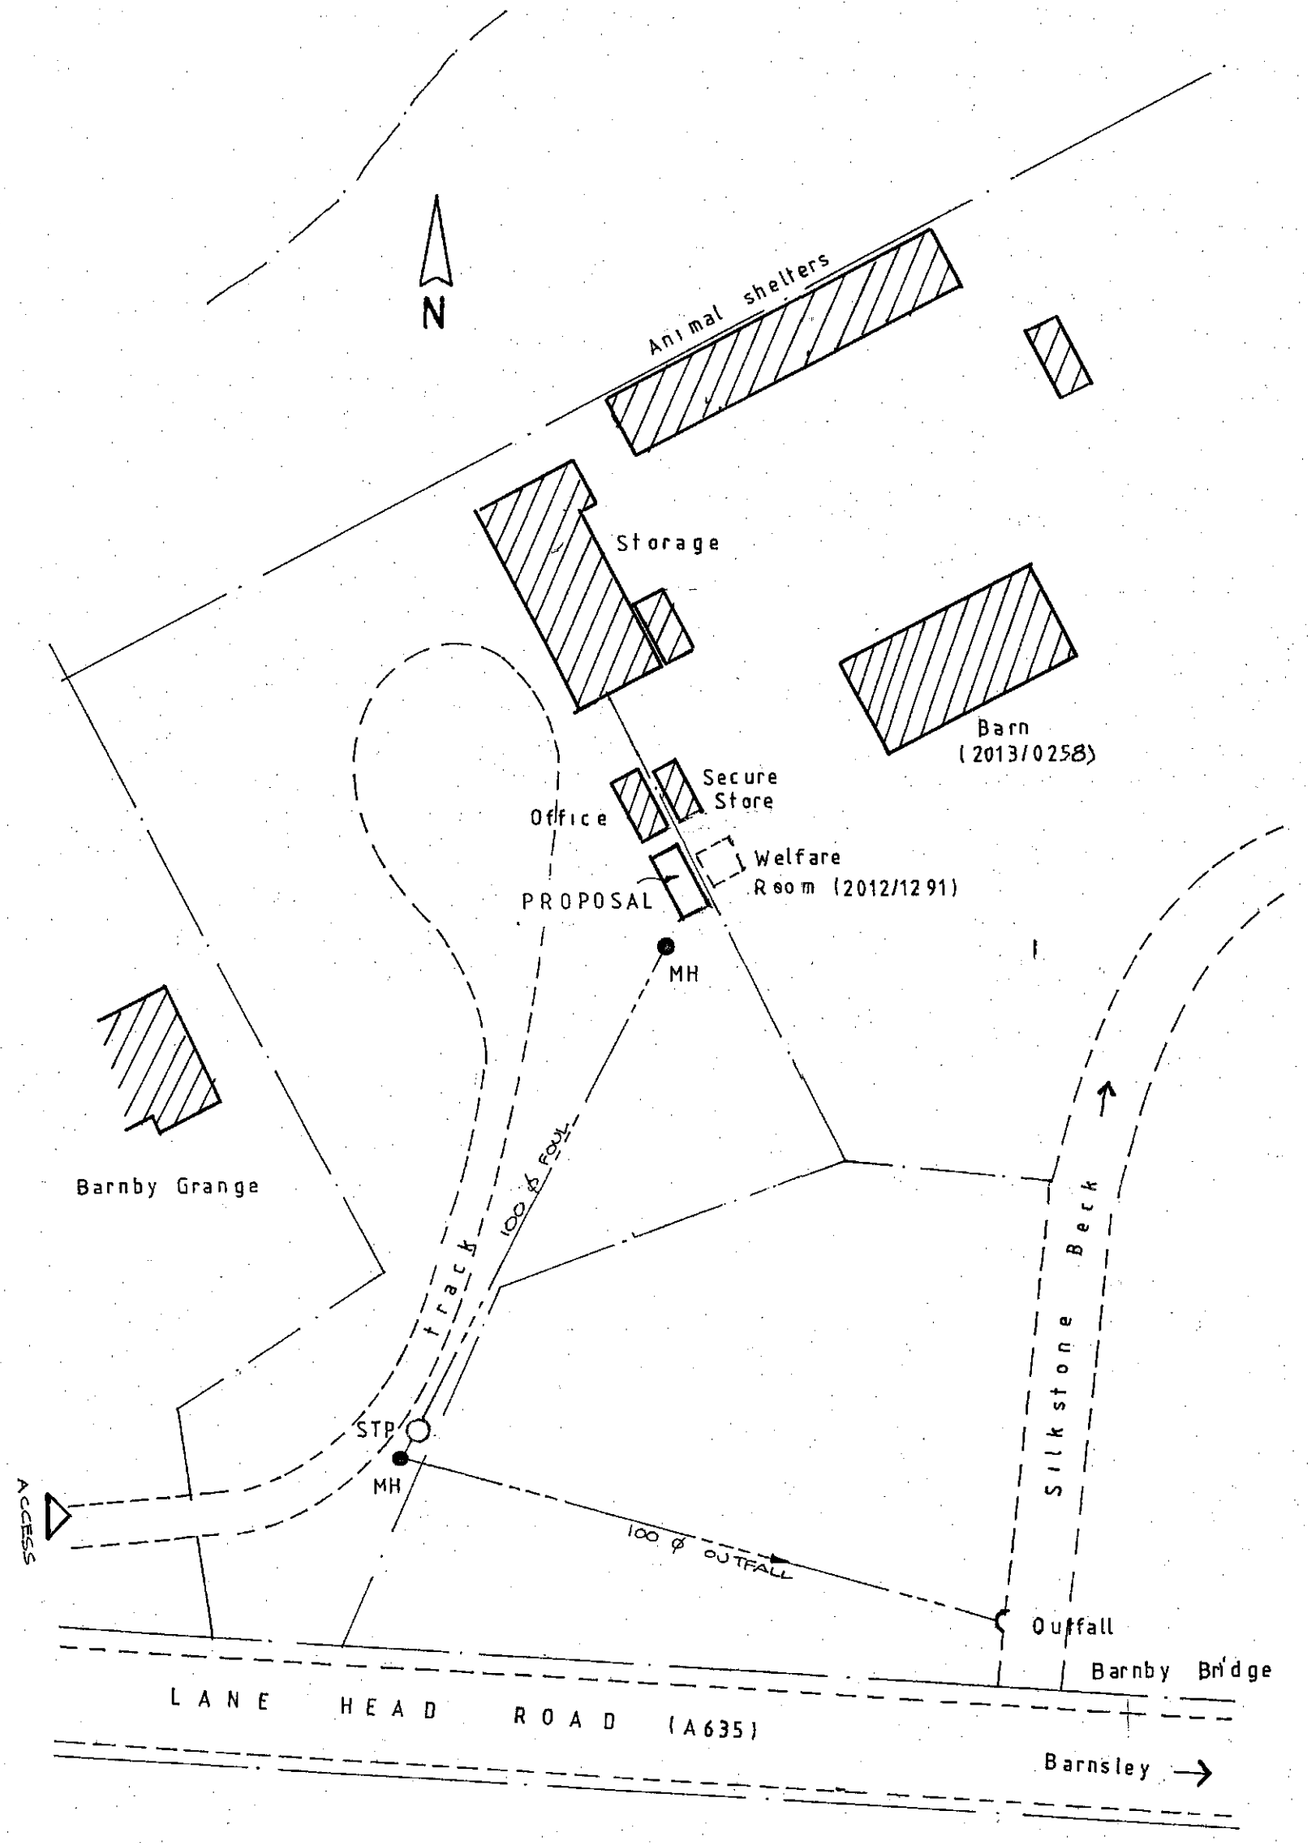

LO SITE PLAN 1/500th

Caravan

Static caravan to be maximum size shown on plans, with final colour approved by Barnsley MBC Development Management before it is placed on site.

Base slab to consist of 150 compacted thickness of selected hardcore and 150 thick structural concrete.

Drainage

110 diameter solid plastic pipes to BSEN 1401-1:1998 at min 1 in 100 gradient; pipes and fittings to have patent push fit flexible joints and to be laid in 100 bed and surround of 10 single sized limestone; pipes to discharge to new package sewage treatment plant as approved under Application No. 2012/1291 approved 1st March 2014. Environment Agency Exemption License No. EPR/UH0312WE/A001.

PROPOSED STATIC CARAVAN at WHITEACRES, off LANE HEAD ROAD, CAWTHORNE, BARNSLEY

SCALE 1/50th and 1/500th

CORPORATE MAIL ROOM
06 MAY 2013
Received
Office