


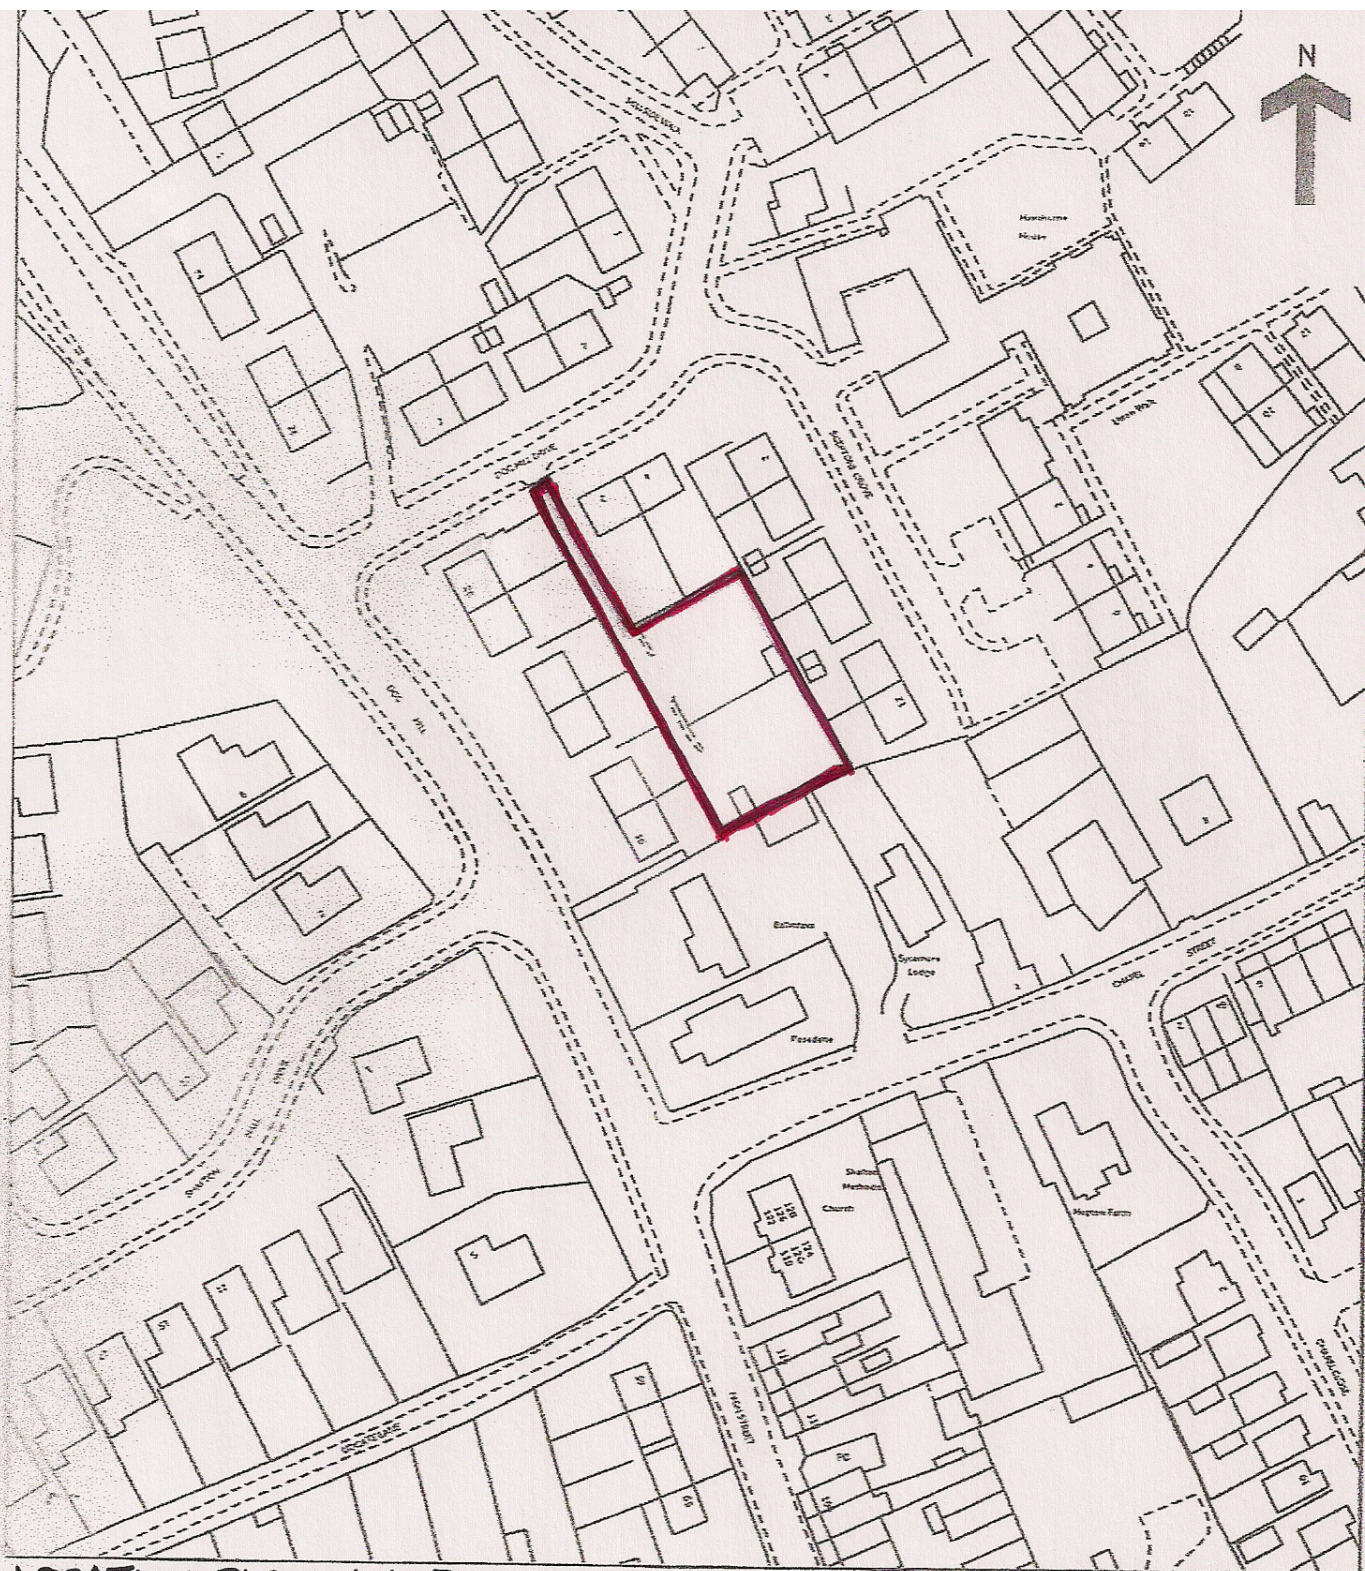

LOCATION PLAN 1:1250
LAND REAR OF 2/4 DOG HILL DRIVE
SHAFTON