


Location plan 1:1250 @ A2

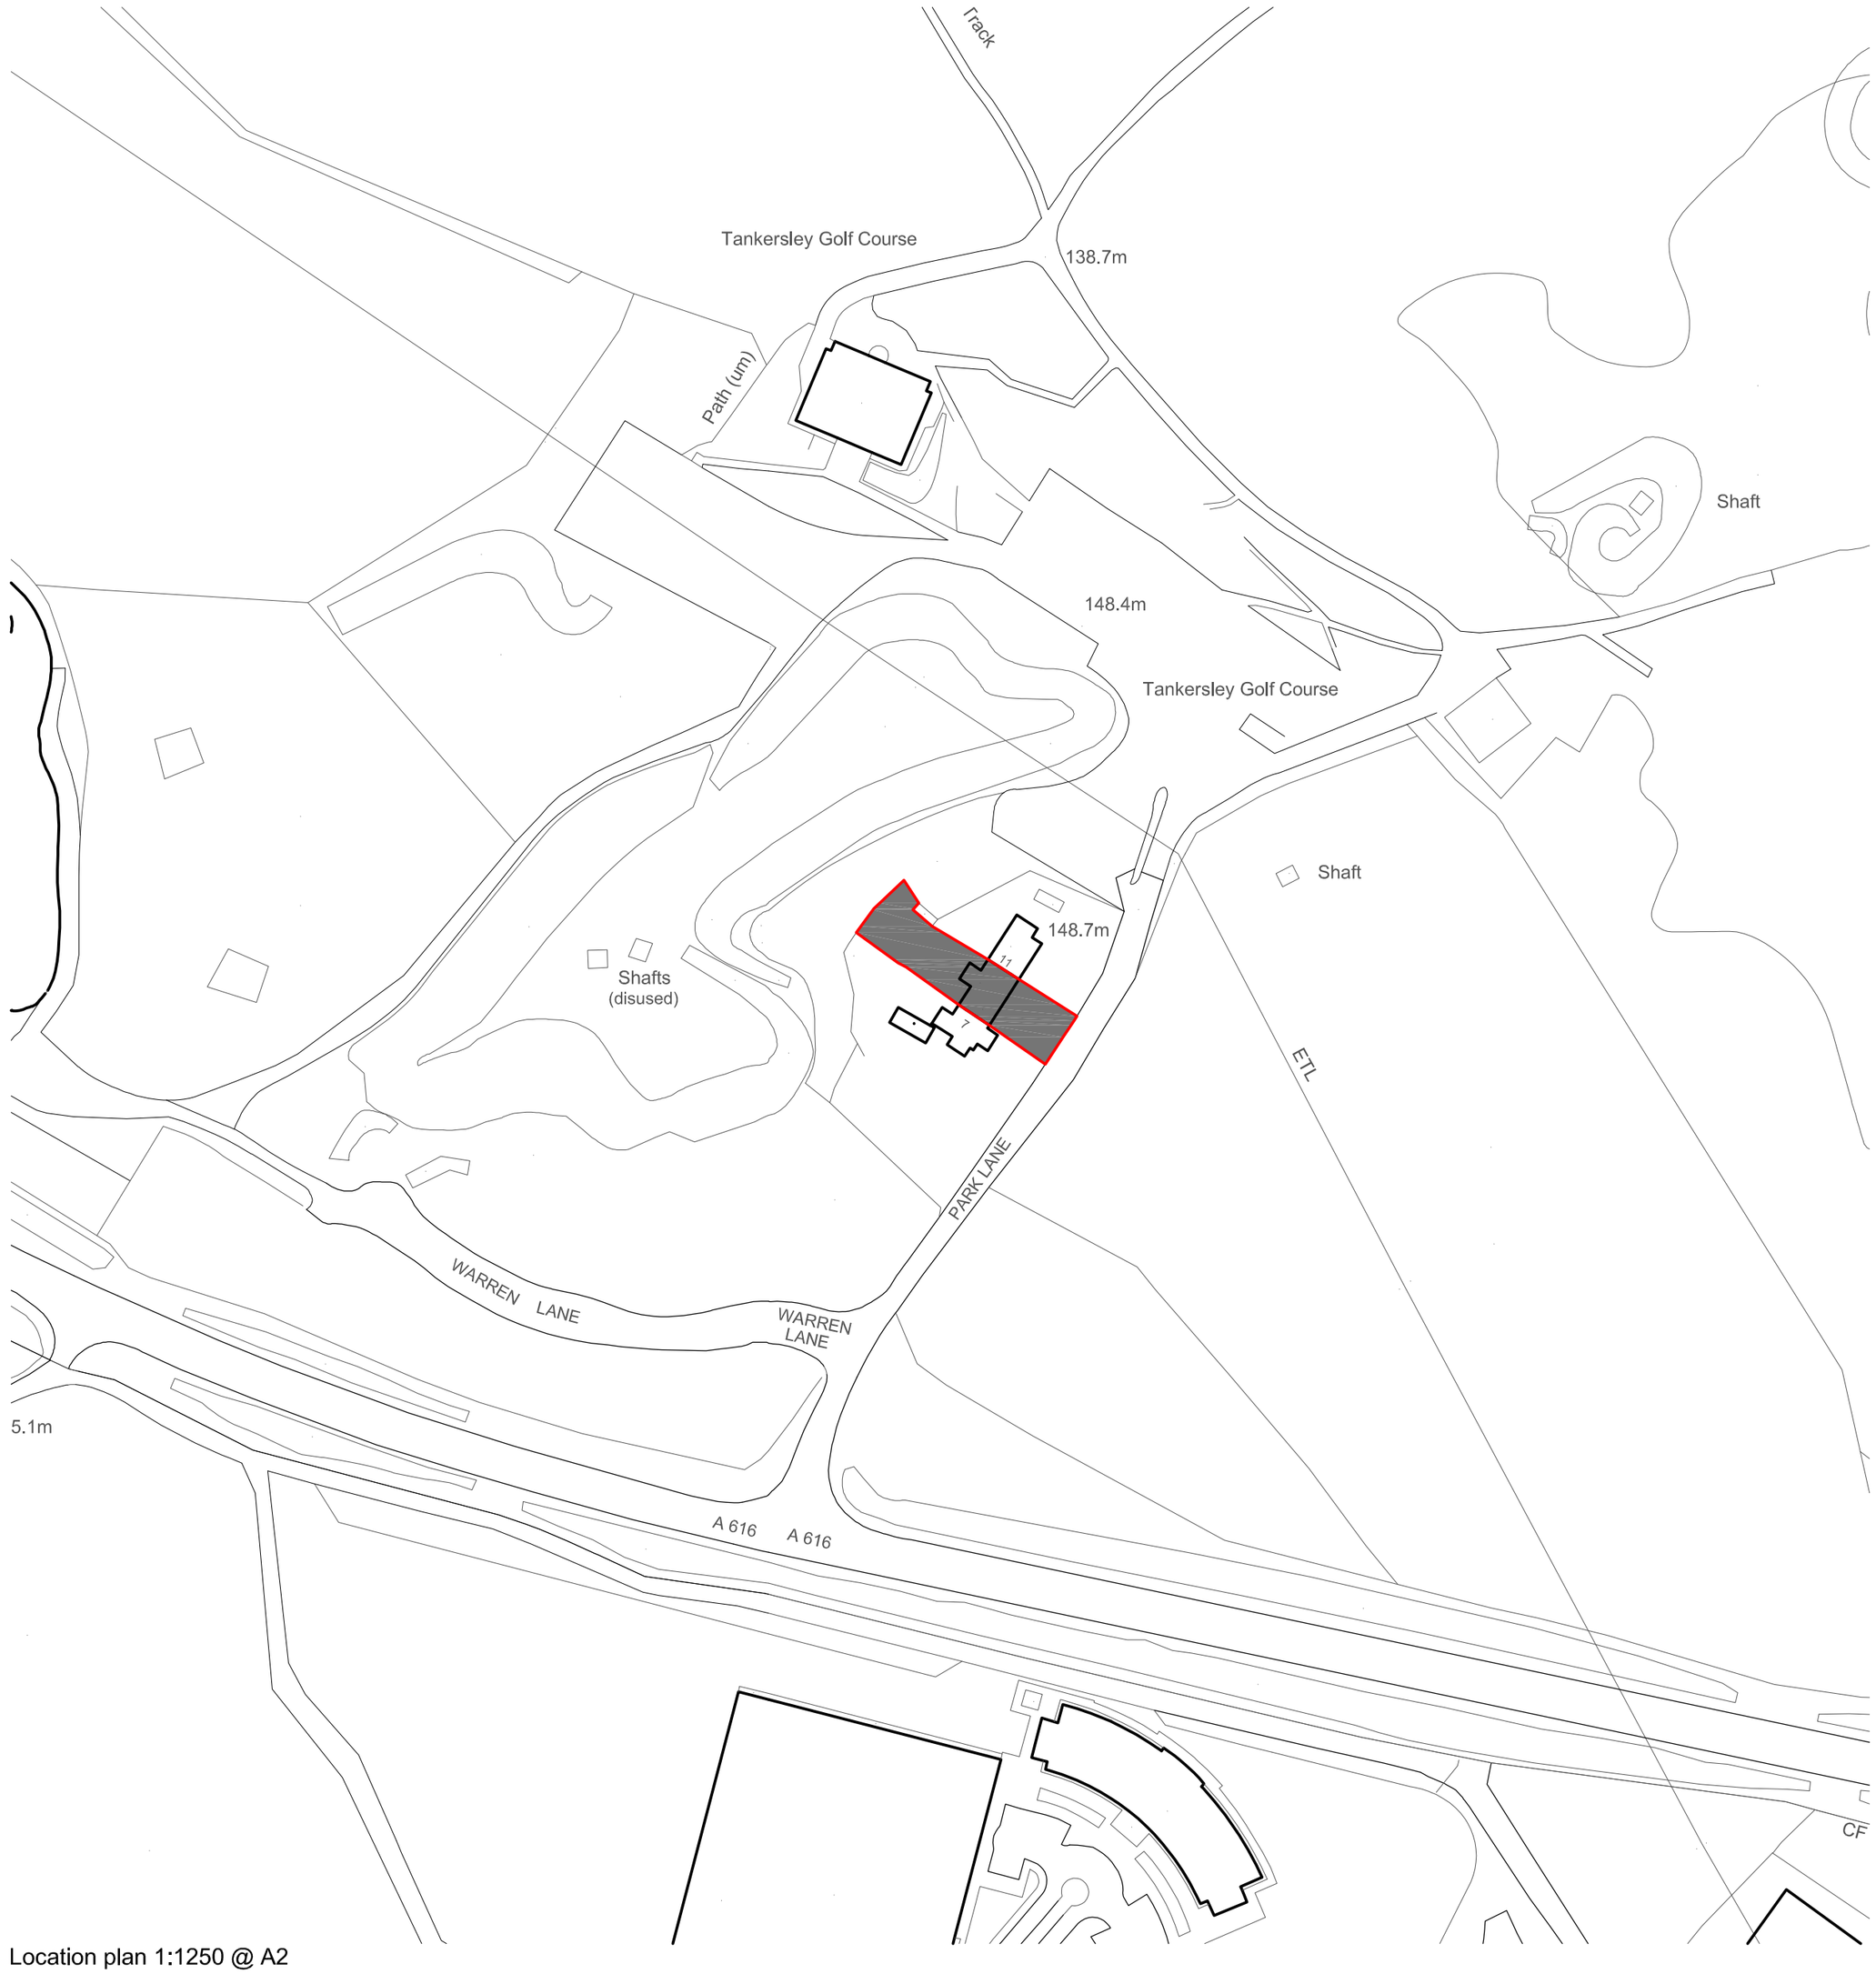

Location plan 1:500 @ A2

Client Reference :	Project :	Drawing Title :	Drawn :	Scale :	Date :	Drawing No :	Rev:
Mr & Mrs D. Watson 9 Park lane, Westwood, Sheff, S35 4LG	Domestic extension #####	Location plan #####	##	--	OCT/12	DW_02	##