


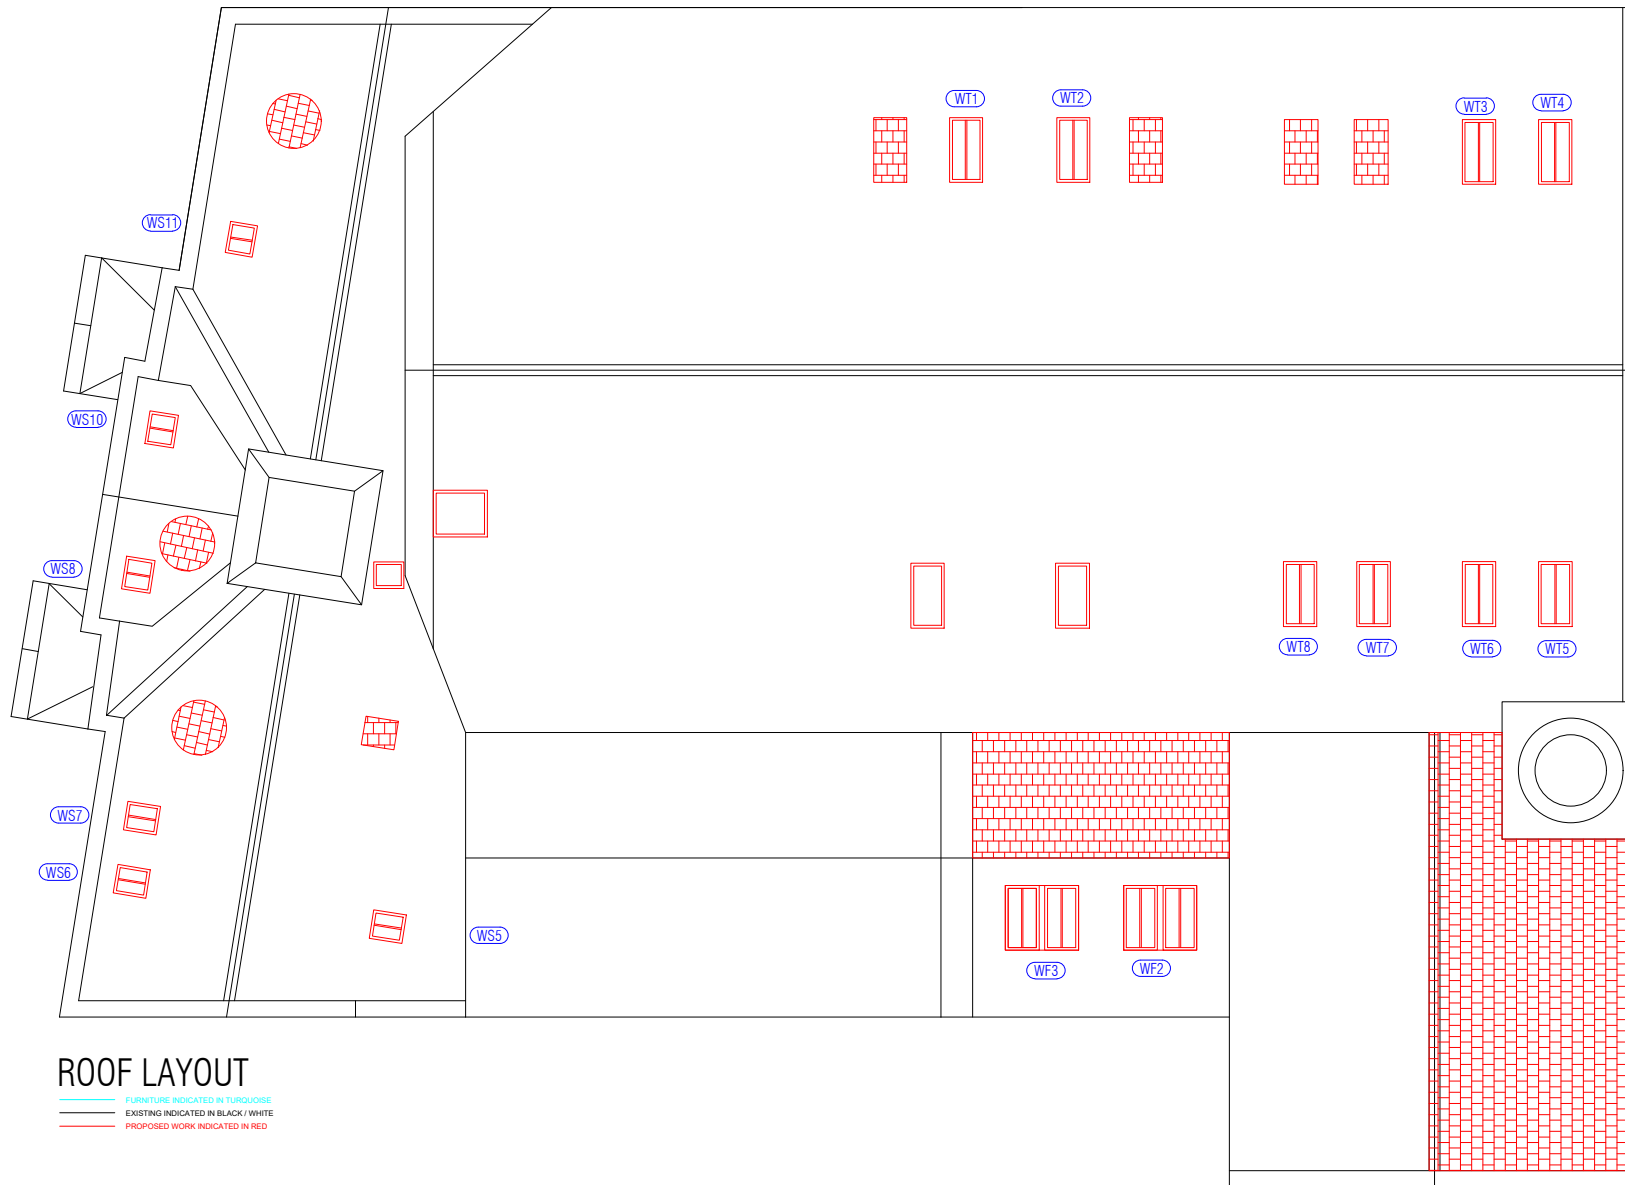

ROOF LAYOUT

— FURNITURE INDICATED IN TURQUOISE
— EXISTING INDICATED IN BLACK / WHITE
— PROPOSED WORK INDICATED IN RED

Rev	Date	Description
A	NOV 19	MINOR UPDATE FOLLOWING COMMENTS FROM CLIENT
B	FEB 20	UPDATED IN LINE WITH BUILDING CONTROL QUERIES
C	APR 20	UPDATED FOR TENDER CLARIFICATION AND IN ACCORDANCE WITH CLIENT INSTRUCTIONS
D	JUL 20	VELUXS OMITTED, CONSERVATION AREA ROOF LIGHTS ADDED



Arcus Consulting LLP
 Wakefield 0192 466 9000 Manchester 0161 955 3222 London 0208 8742 2612
 Liverpool 0151 708 1080 Newcastle 0191 272 5781 Rugby 01788 251 127
 info@arcus.co.uk www.arcus.co.uk

Client
 RIVERSIDE

Project
 BEDSITS TO FLATS
 HOLDEN HOUSE, 2 RACE STREET, BARNSELY, S70 1BG

Title
 PROPOSED
 ROOF LAYOUT

Scale	Date	Stage
1:50	NOV 19	WORKING DWG
Job No	Drawing No	Rev
6078	212	AS INDICATED
Drawn	Approved	
NW	AR	

This drawing is the copyright of Arcus. Contractors must check all dimensions on site. Do not scale the drawings. Only figured dimensions are to be worked to.