

PROPOSED GENERAL PURPOSE BUILDING INCLUDING FARM WORKSHOP FOR

FOR


M. V. & M. V. V. V. V. V.

CONSTRUCTION DETAILS. TIMBER FRAMED COVERED WITH BOX PROFILE SHEETING
SIDES AND REAR. 2mtrs CONCRETE PANELS & YORKS BOARDING

BOLTON HOUSE FARM
HIGHGATE, ROTHERHAM.

FRONT ELEVATION

SCALE 1cm = 2mtr

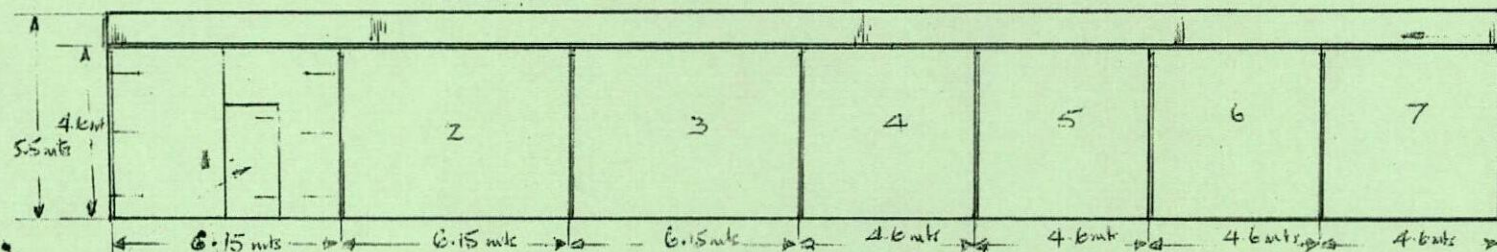


CANTILEVER
COVERING. BOX PROFILE SHEETING (GREEN)

SHEET METAL CLAD DOUBLE DOORS

BAYS 2. 3. 4. 5. 6. 7 OPEN FRONTED

SERVICE DOOR

REAR ELEVATION

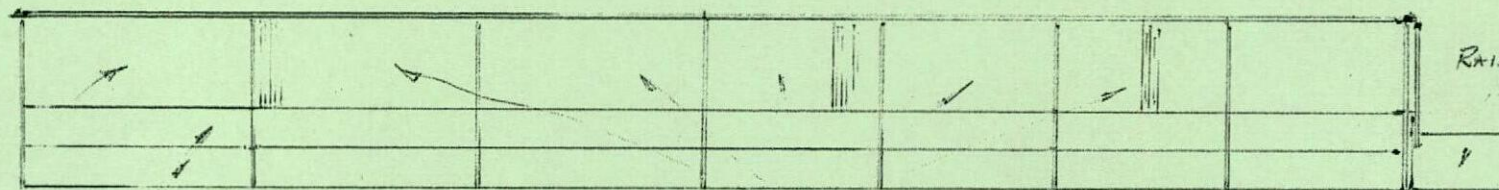

RAIN WATER
COLLECTION


PRECAST CONCRETE PANELS 1mtr

YORKSHIRE BOARDING

BOX PROFILE SHEETING

SIDE ELEVATION


SIDE 1.

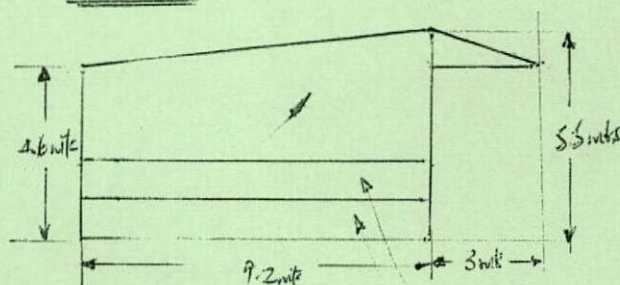

BOX PROFILE SHEETING

CONCRETE PANELS
1mtr.

SIDE 2.

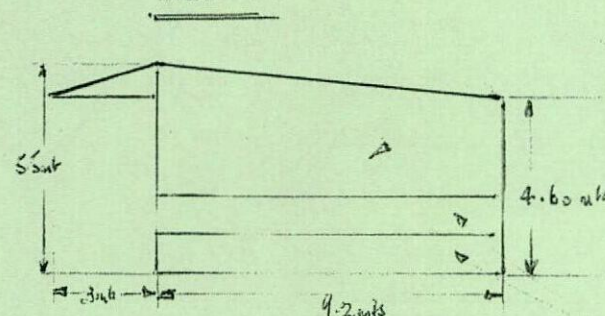

BOX PROFILE SHEETING

CONCRETE PANELS

