


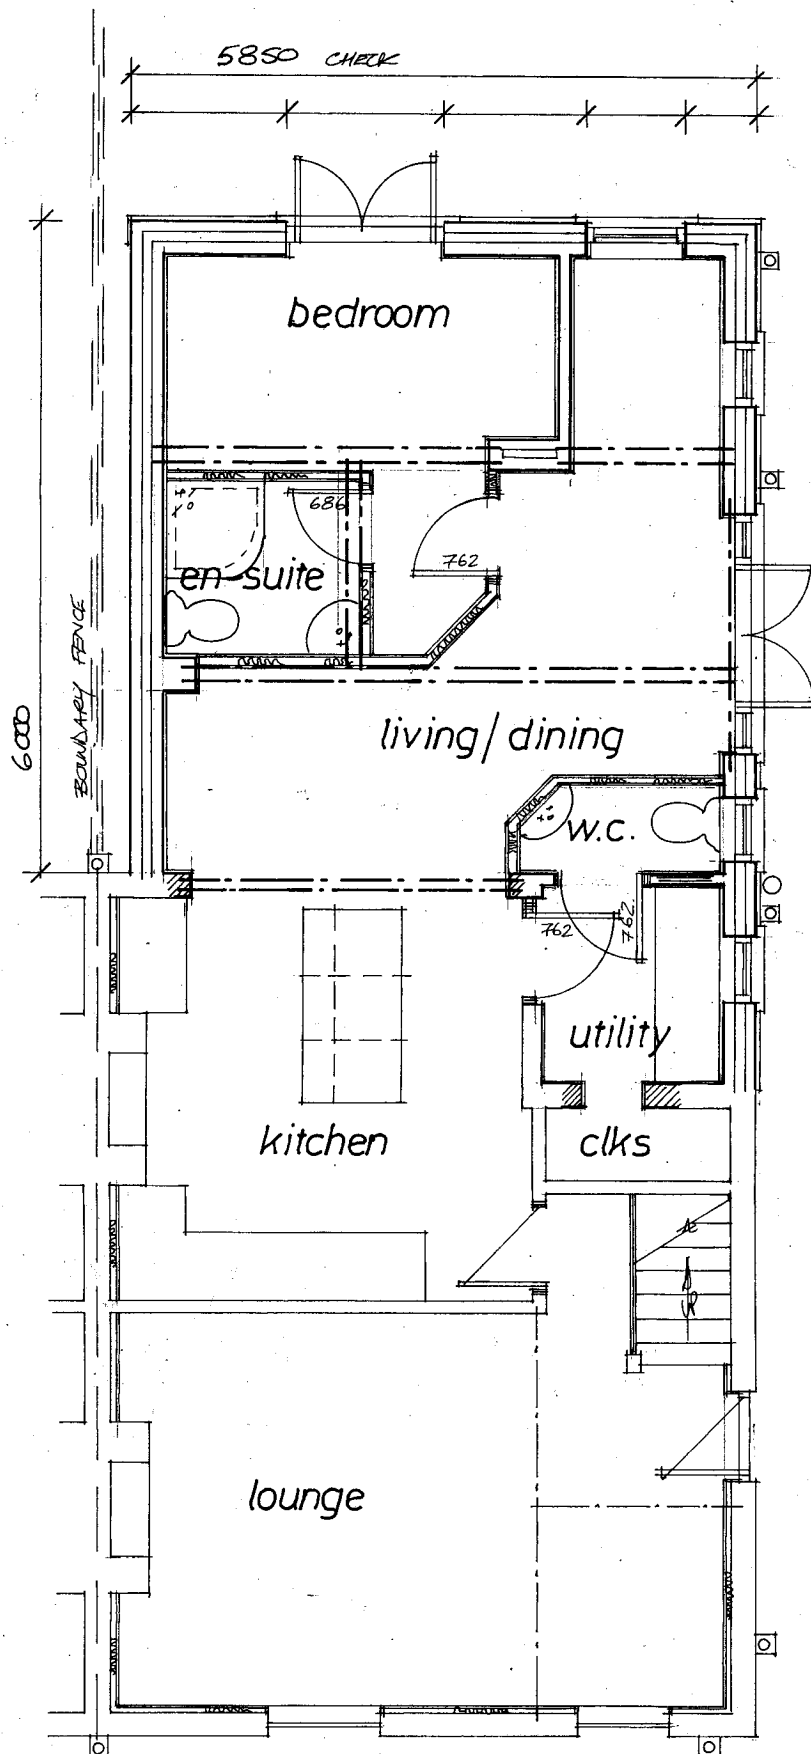

Rev	Notes	Date

Garry Greetham Associates

Residential Design Consultant

Westwood House
18 Carr Lane
Tankersley

Barnsley S75 3BE
Tel(01226)746573

PROJECT Extensions & Alterations

CLIENT Mr. Garry Mickelthwaite

TITLE G. F. Layout as Proposed

ADDRESS 102 Upper Hoyland Rd,
Hoyland,
Barnsley. S74 9NL

DRAWN BY 999

SCALE 1:50 © A3 DATE Feb 23

DRAWING No 985-06 REV

Member of the Chartered Institute
of Architectural Technologists