



3 FAR VIEW TERRACE - S70 422

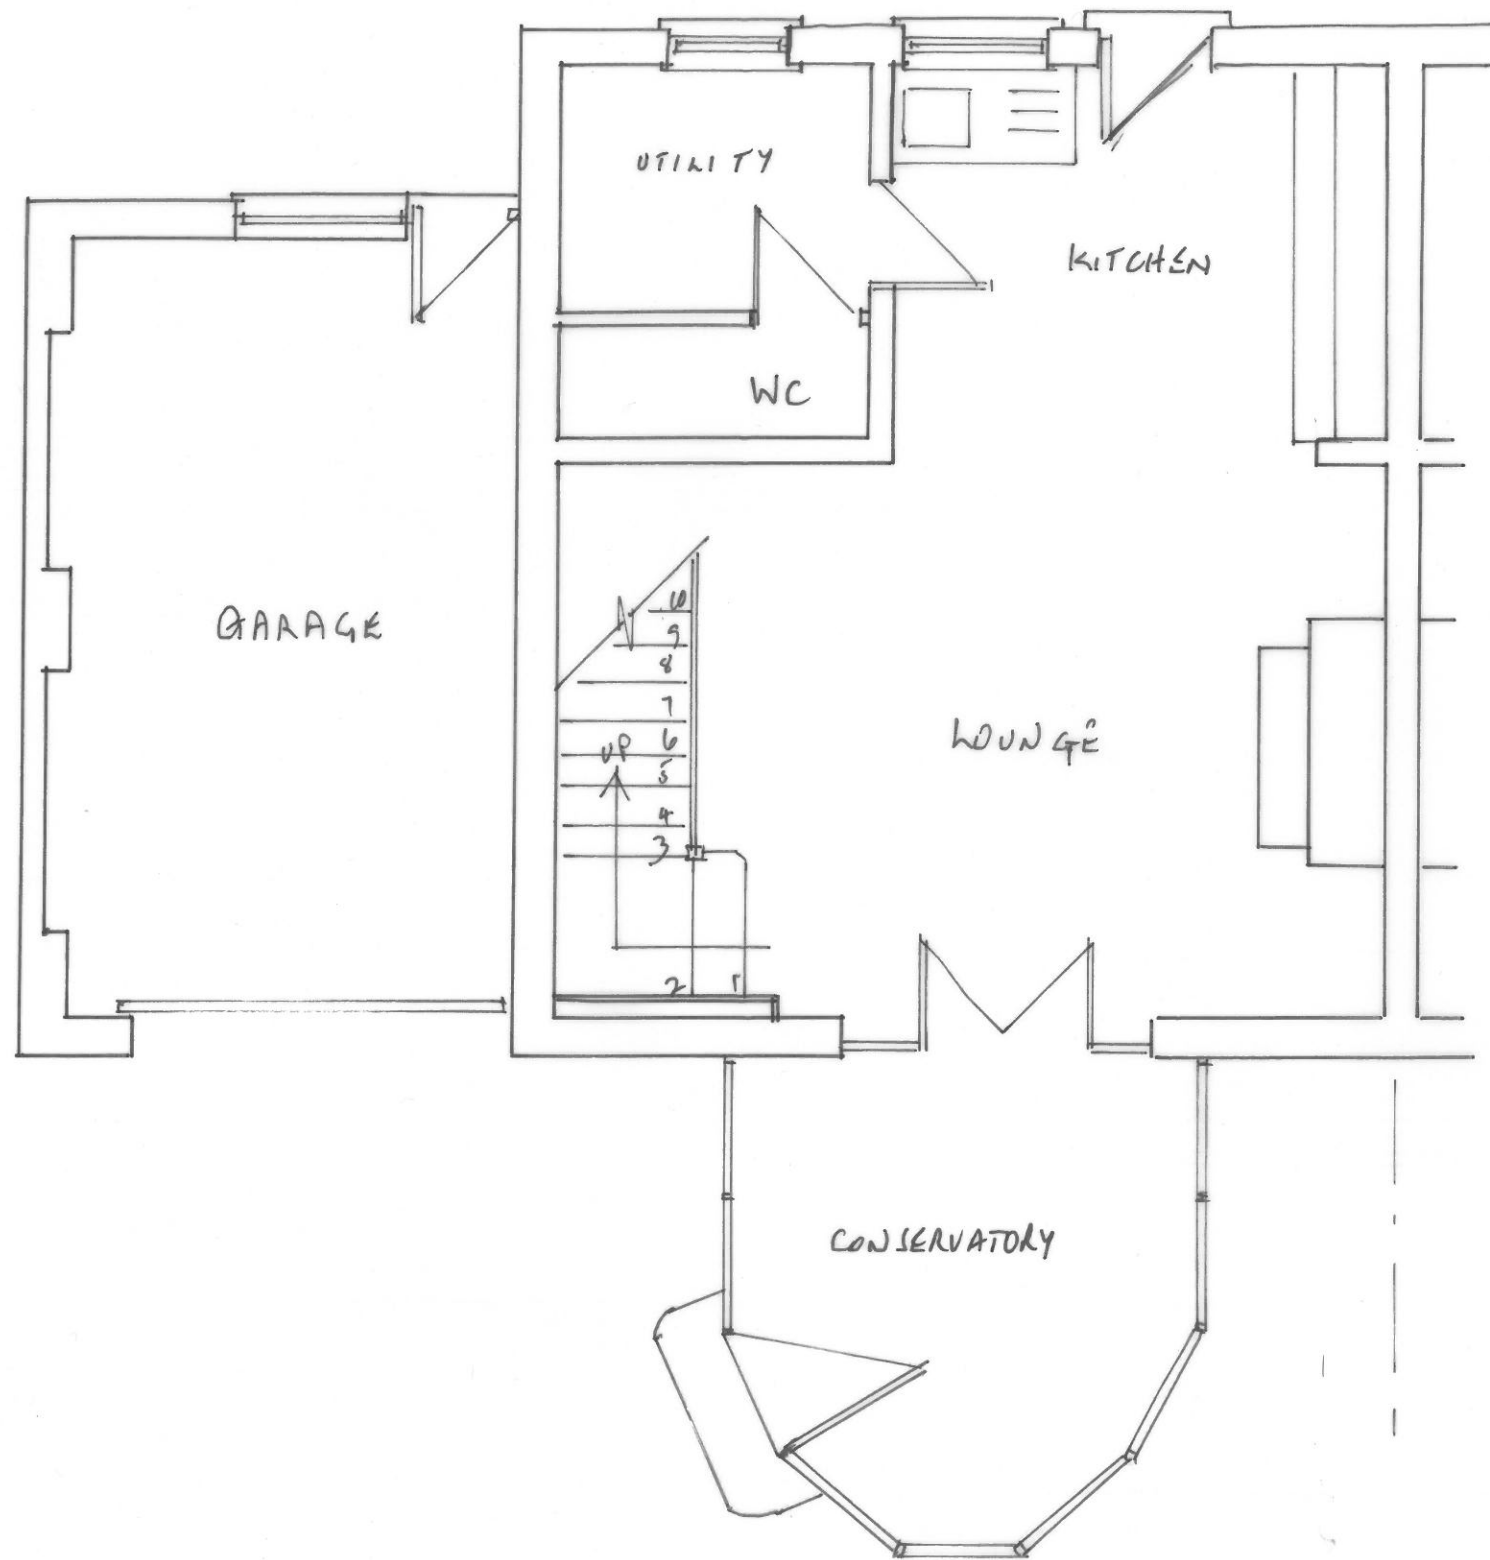

EXISTING GROUND FLOOR PLAN 1:50

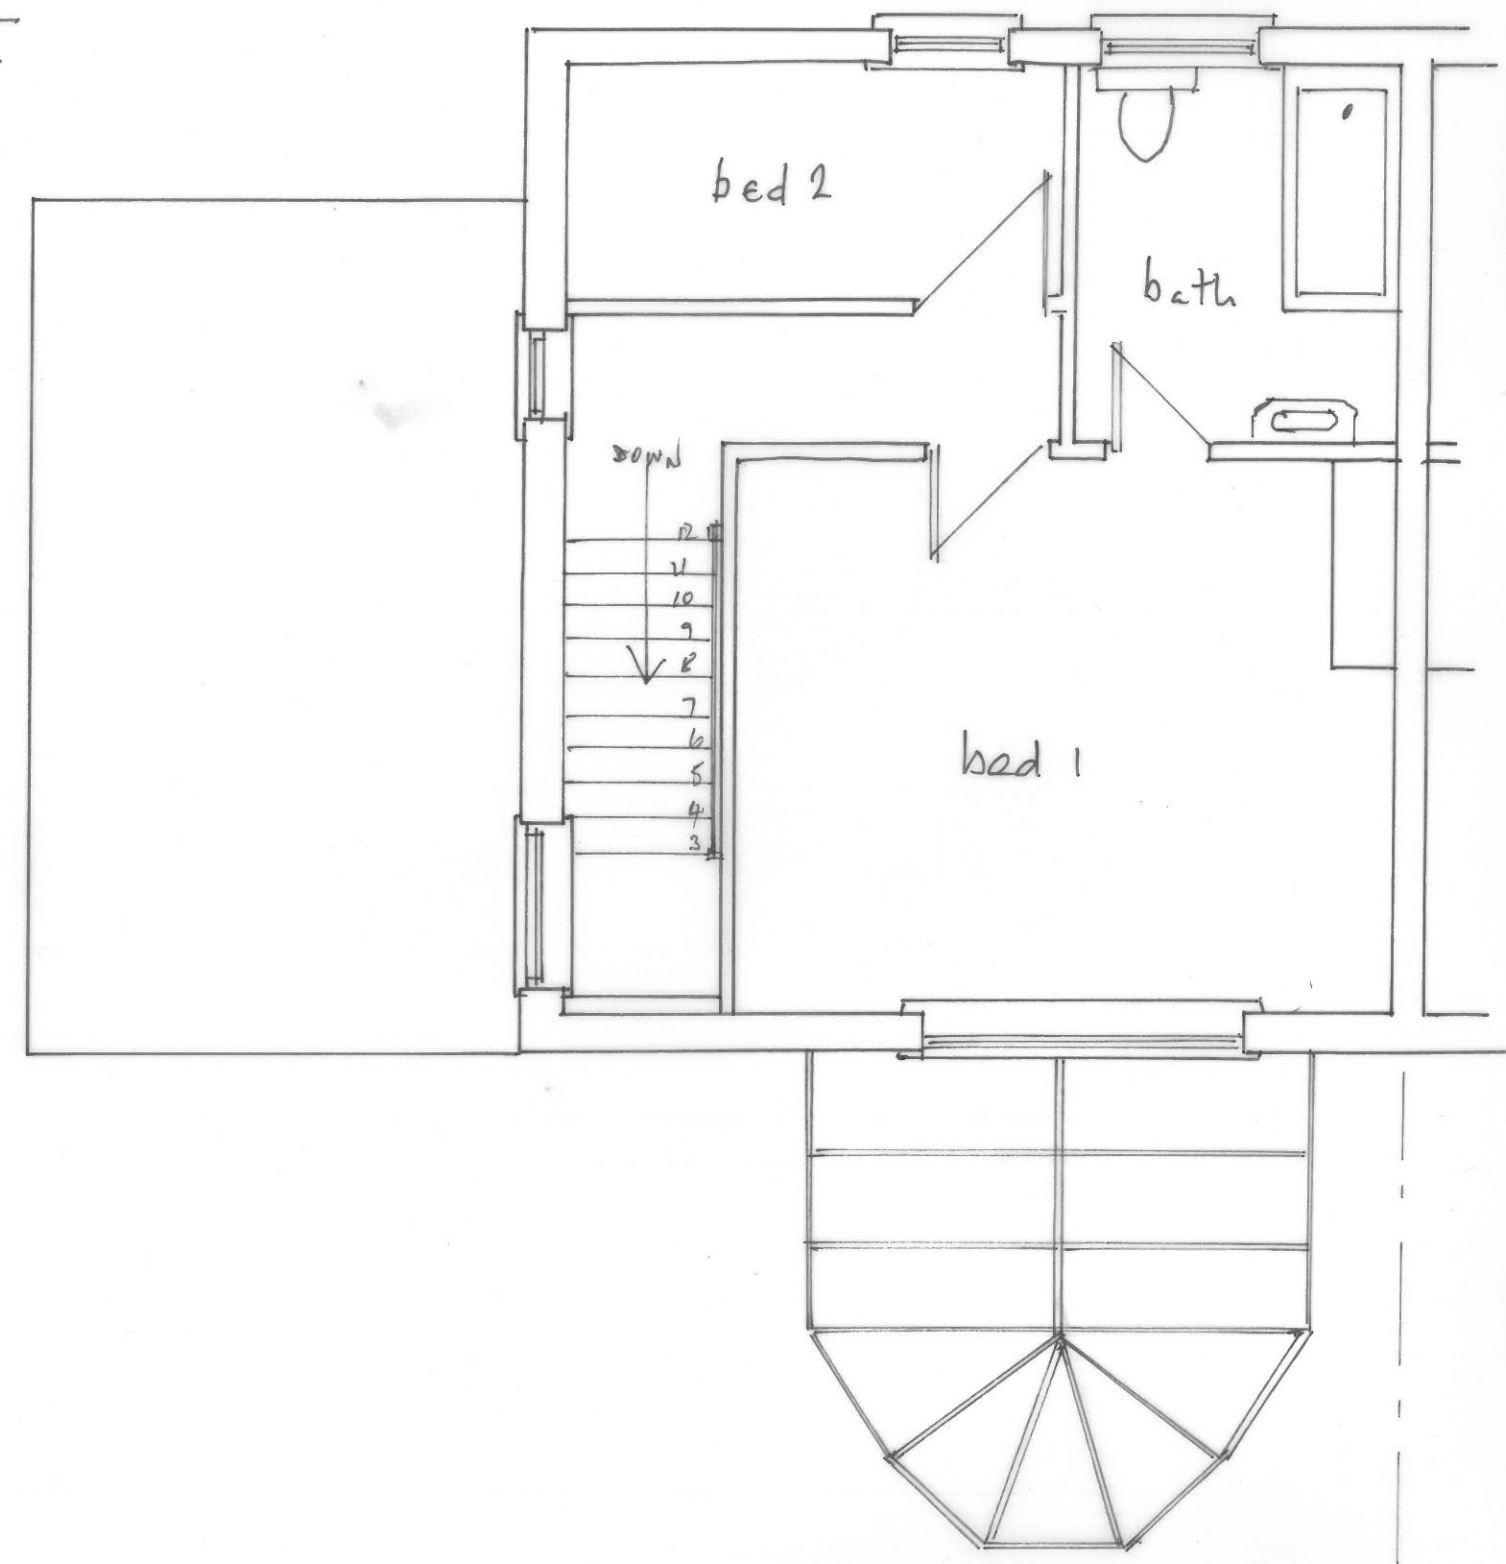

EXISTING 1ST FLOOR PLAN 1:50