



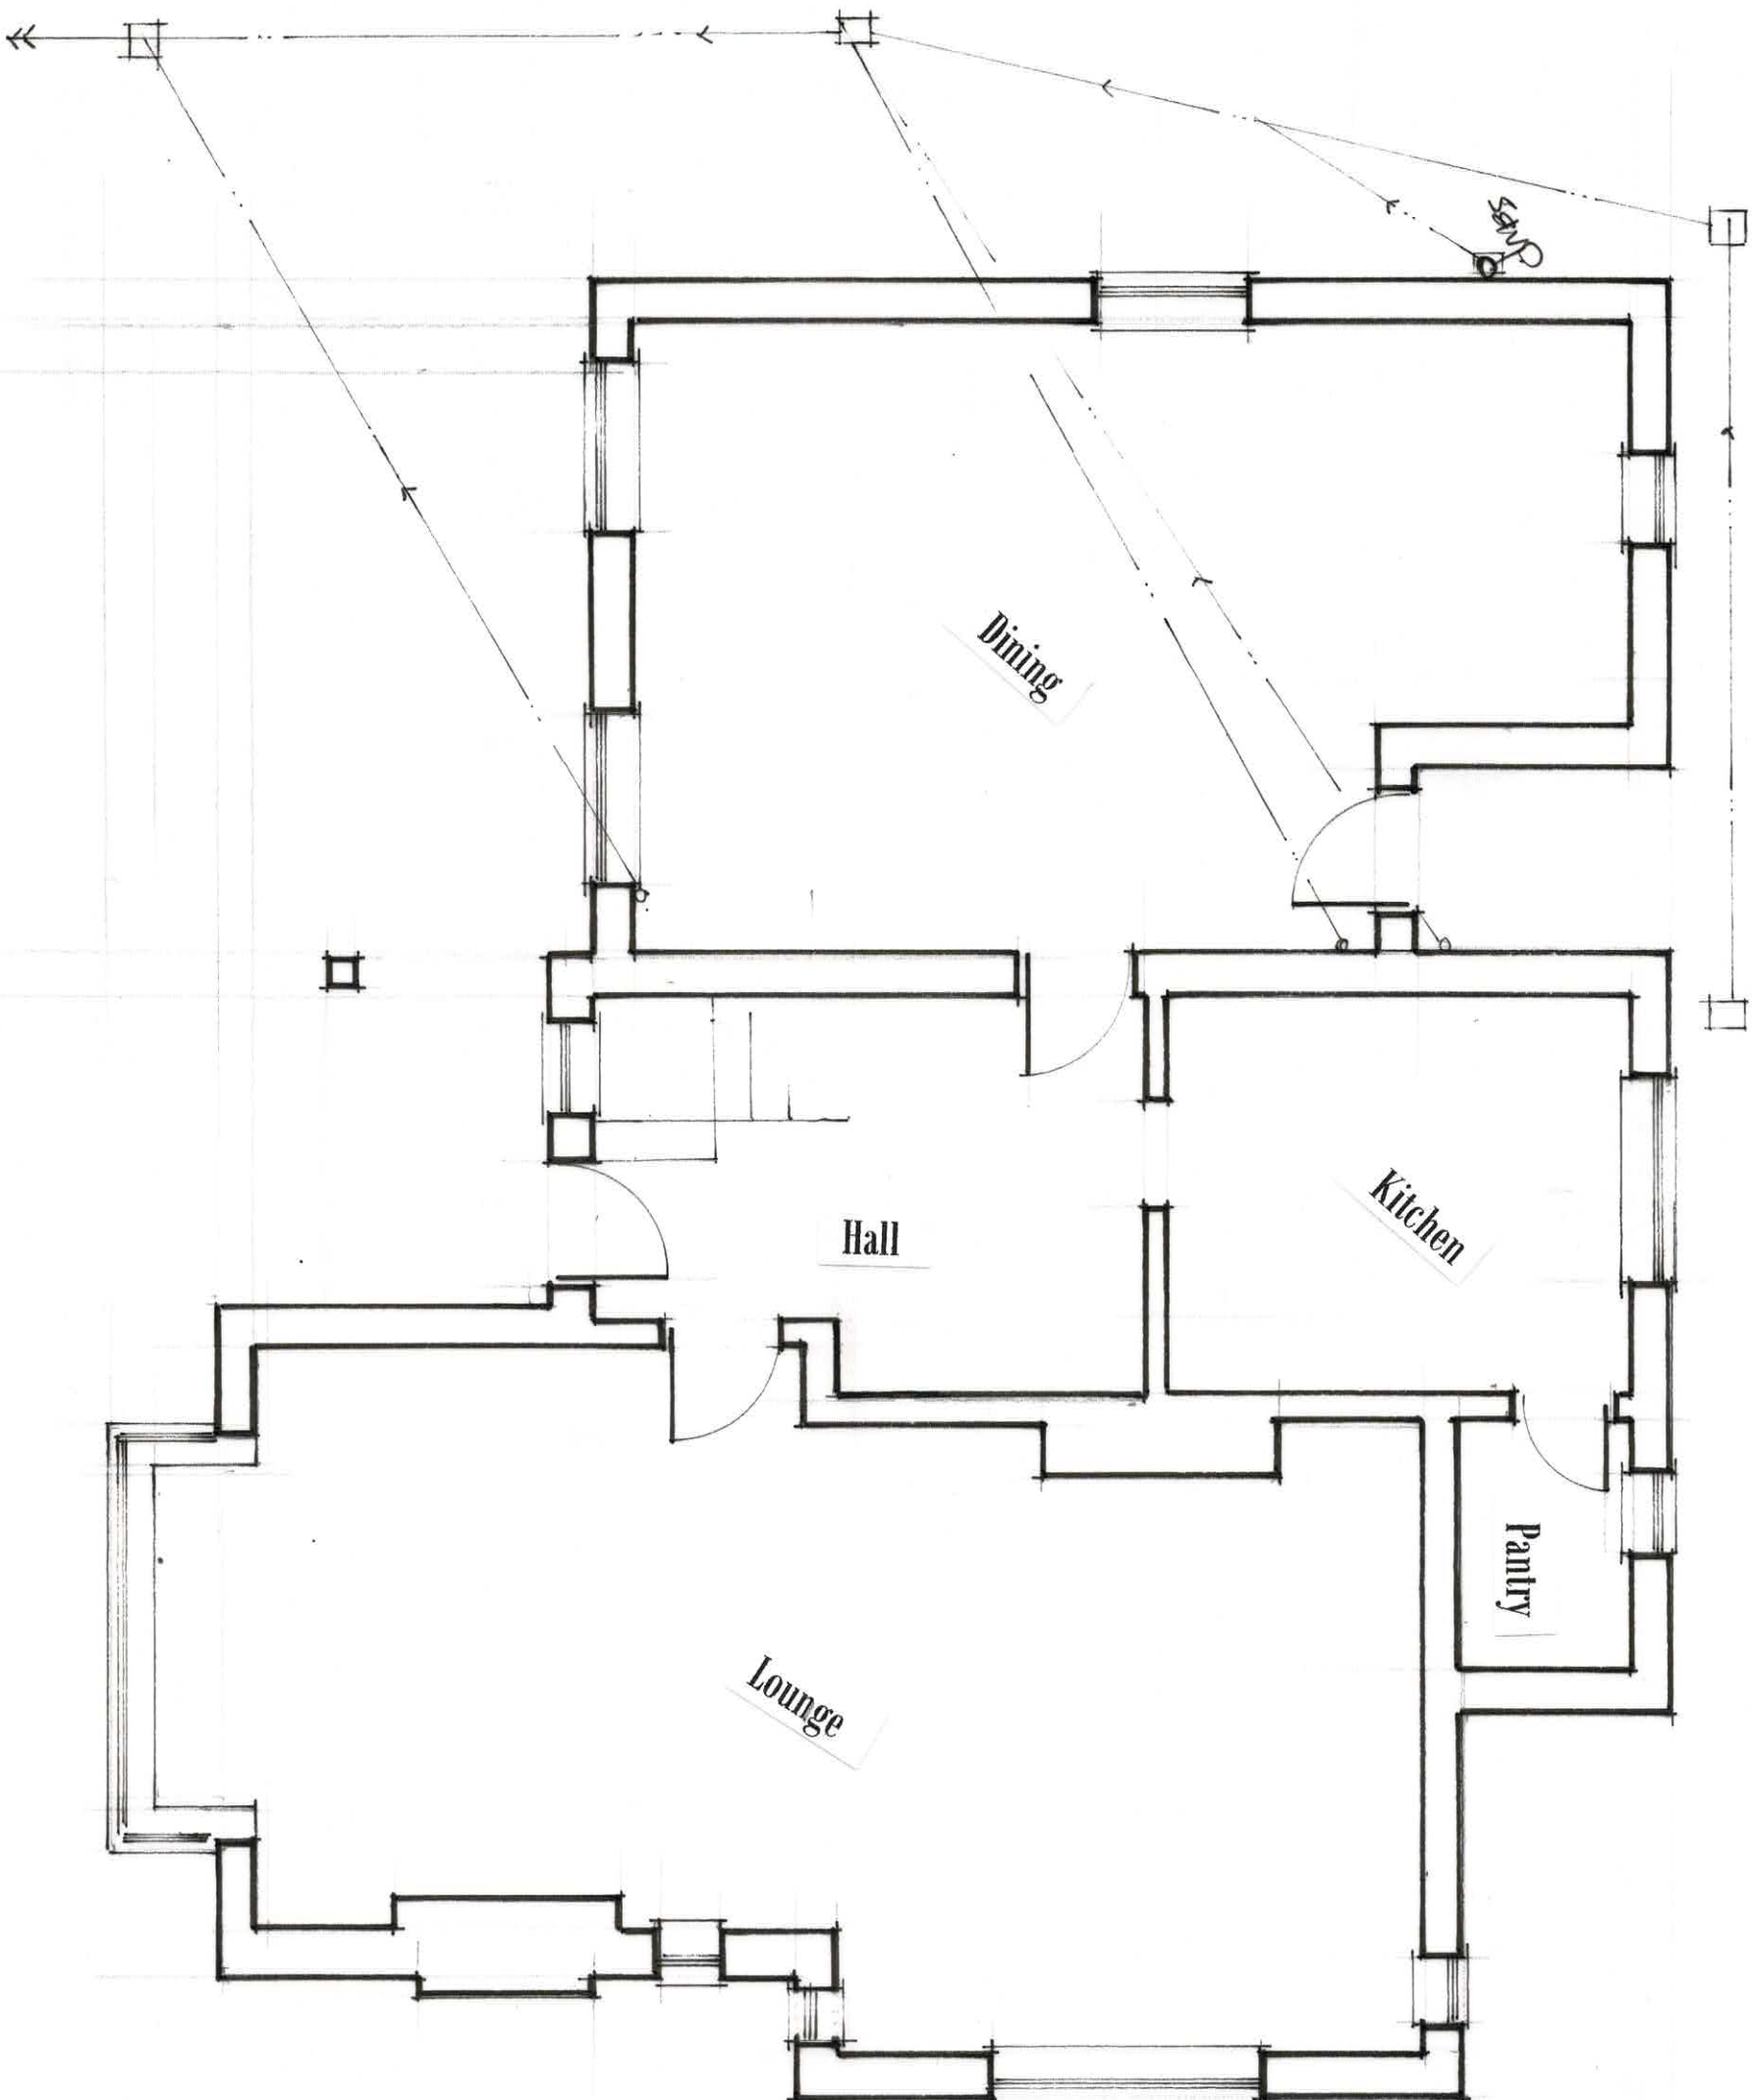

Existing Ground Floor Layout


1 : 50 @ A3

Westfield House
2 Wellthorne Lane
Ingbirchworth
Penistone
S36 7GJ

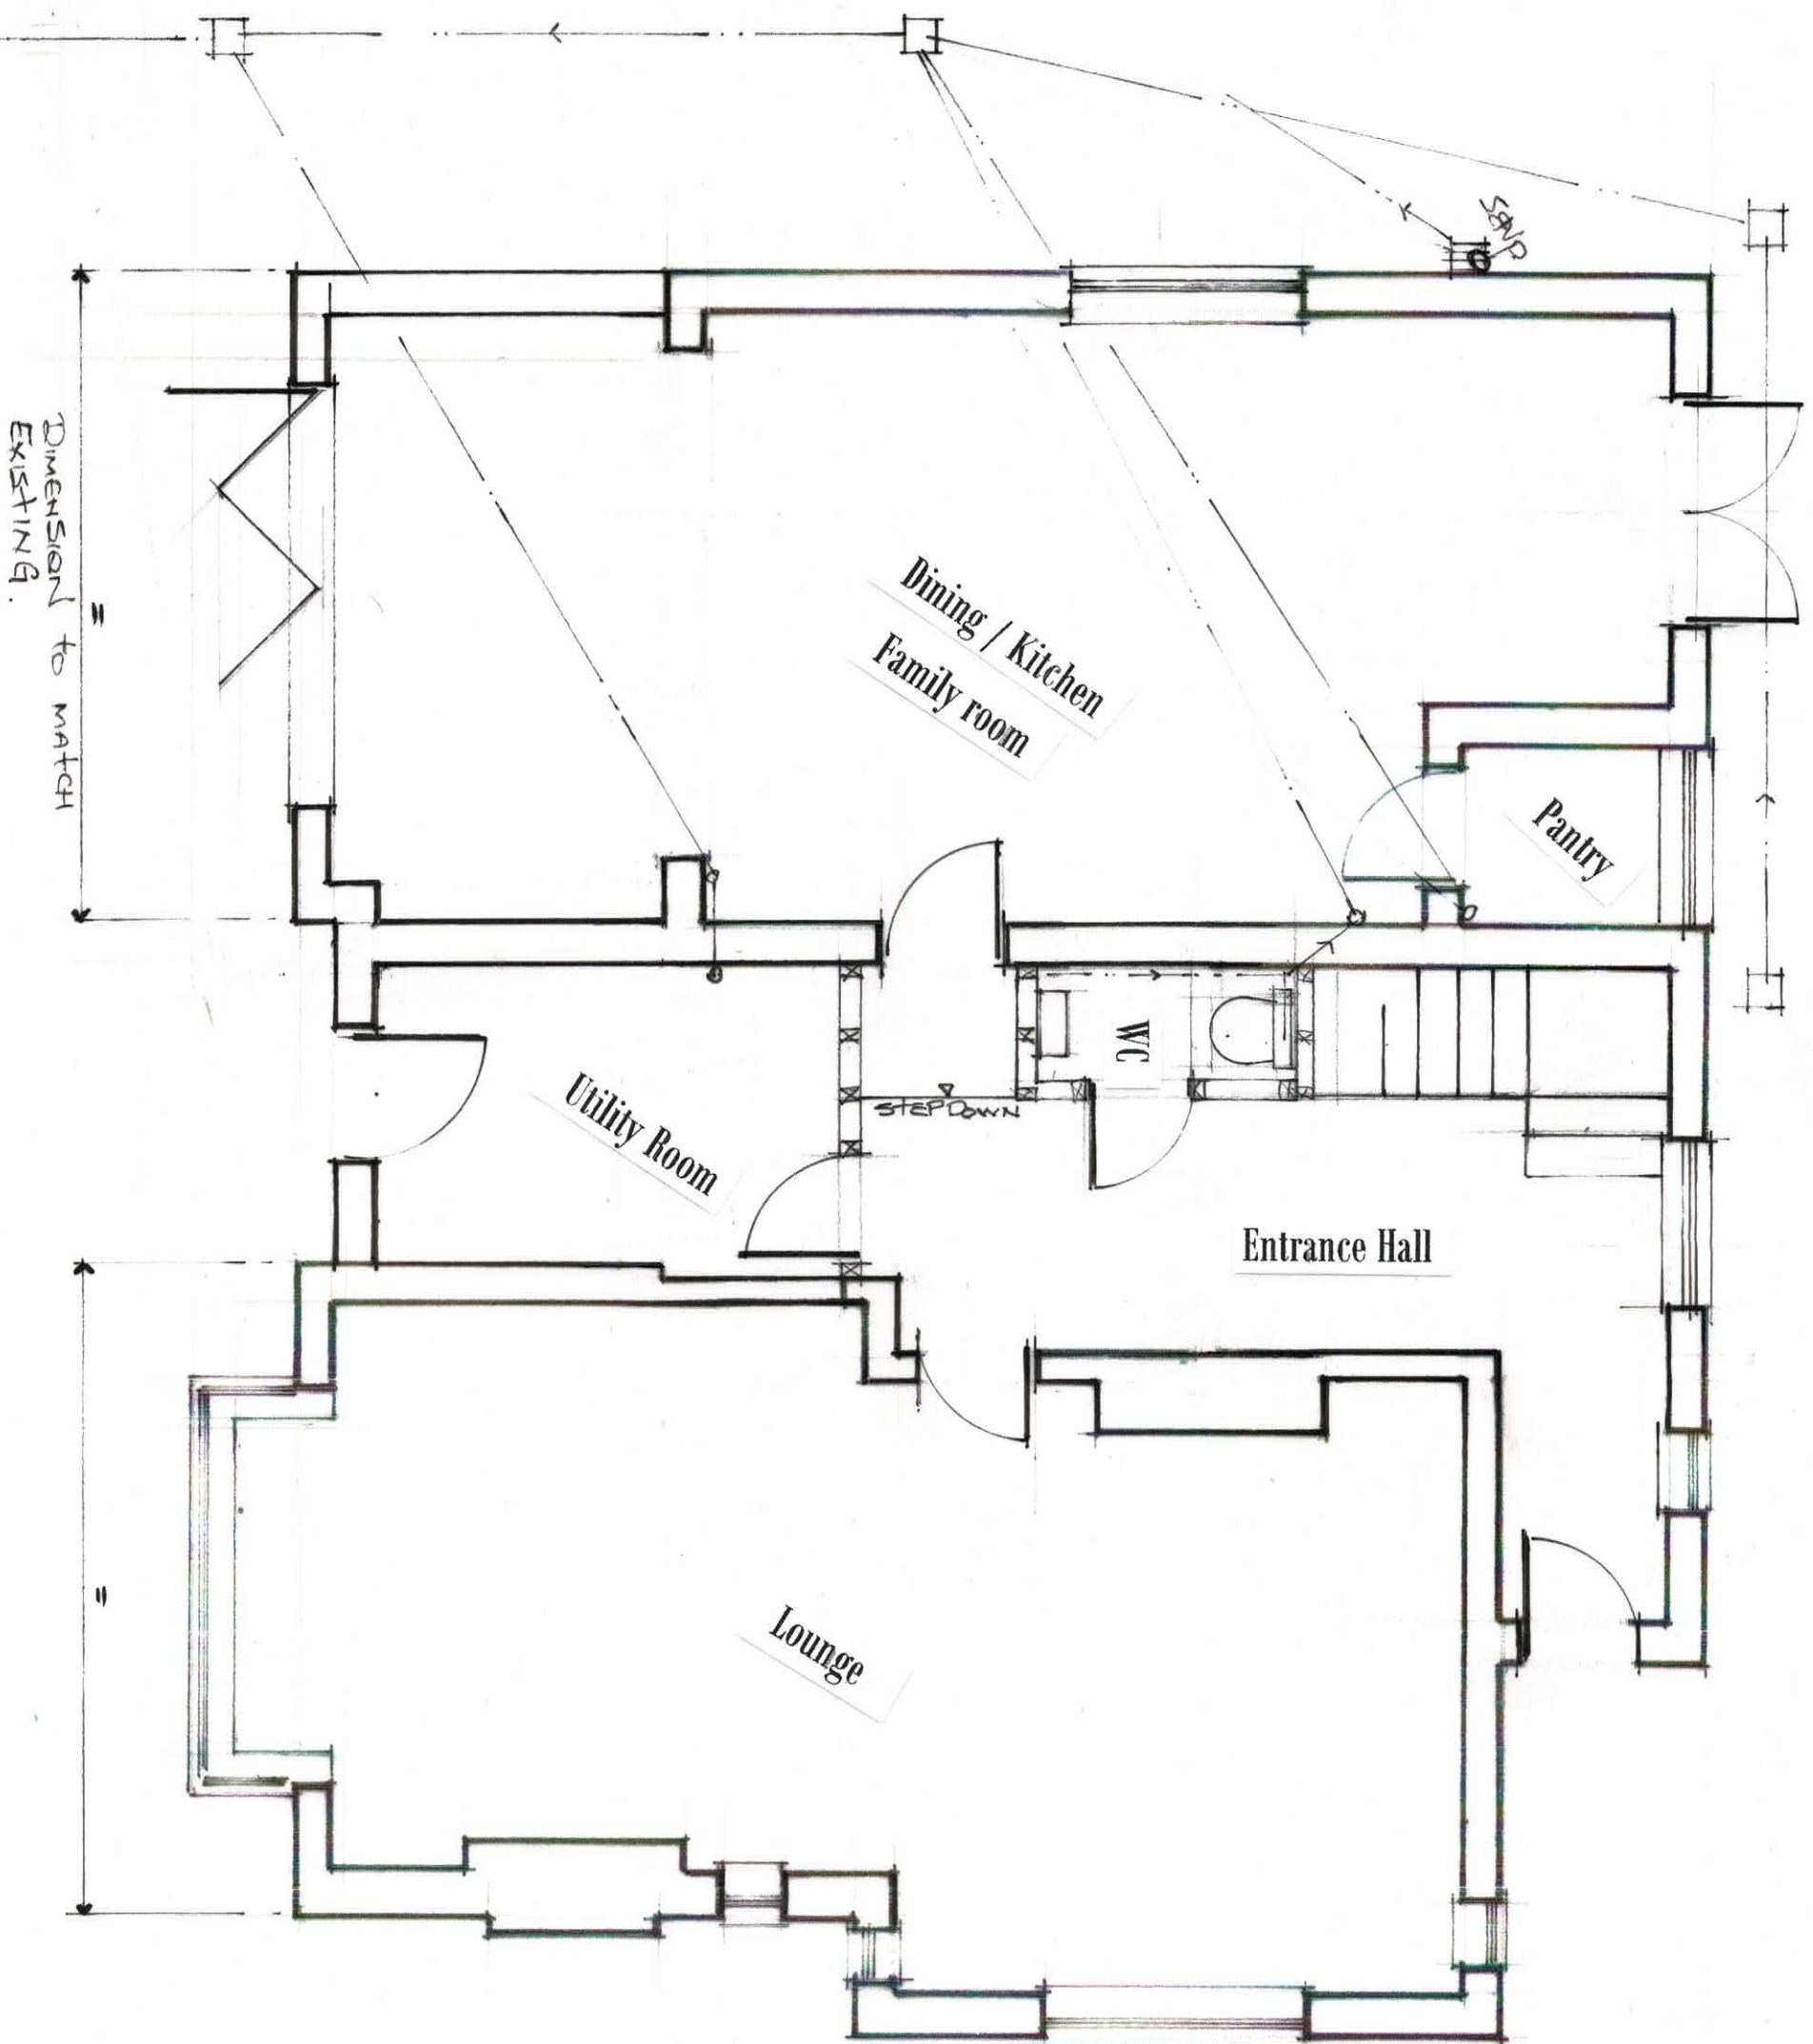


Proposed Ground Floor Layout
1 : 50 @ A3

Westfield House
2 Wellthorne Lane
Inbirchworth
Penistone
S36 7GJ

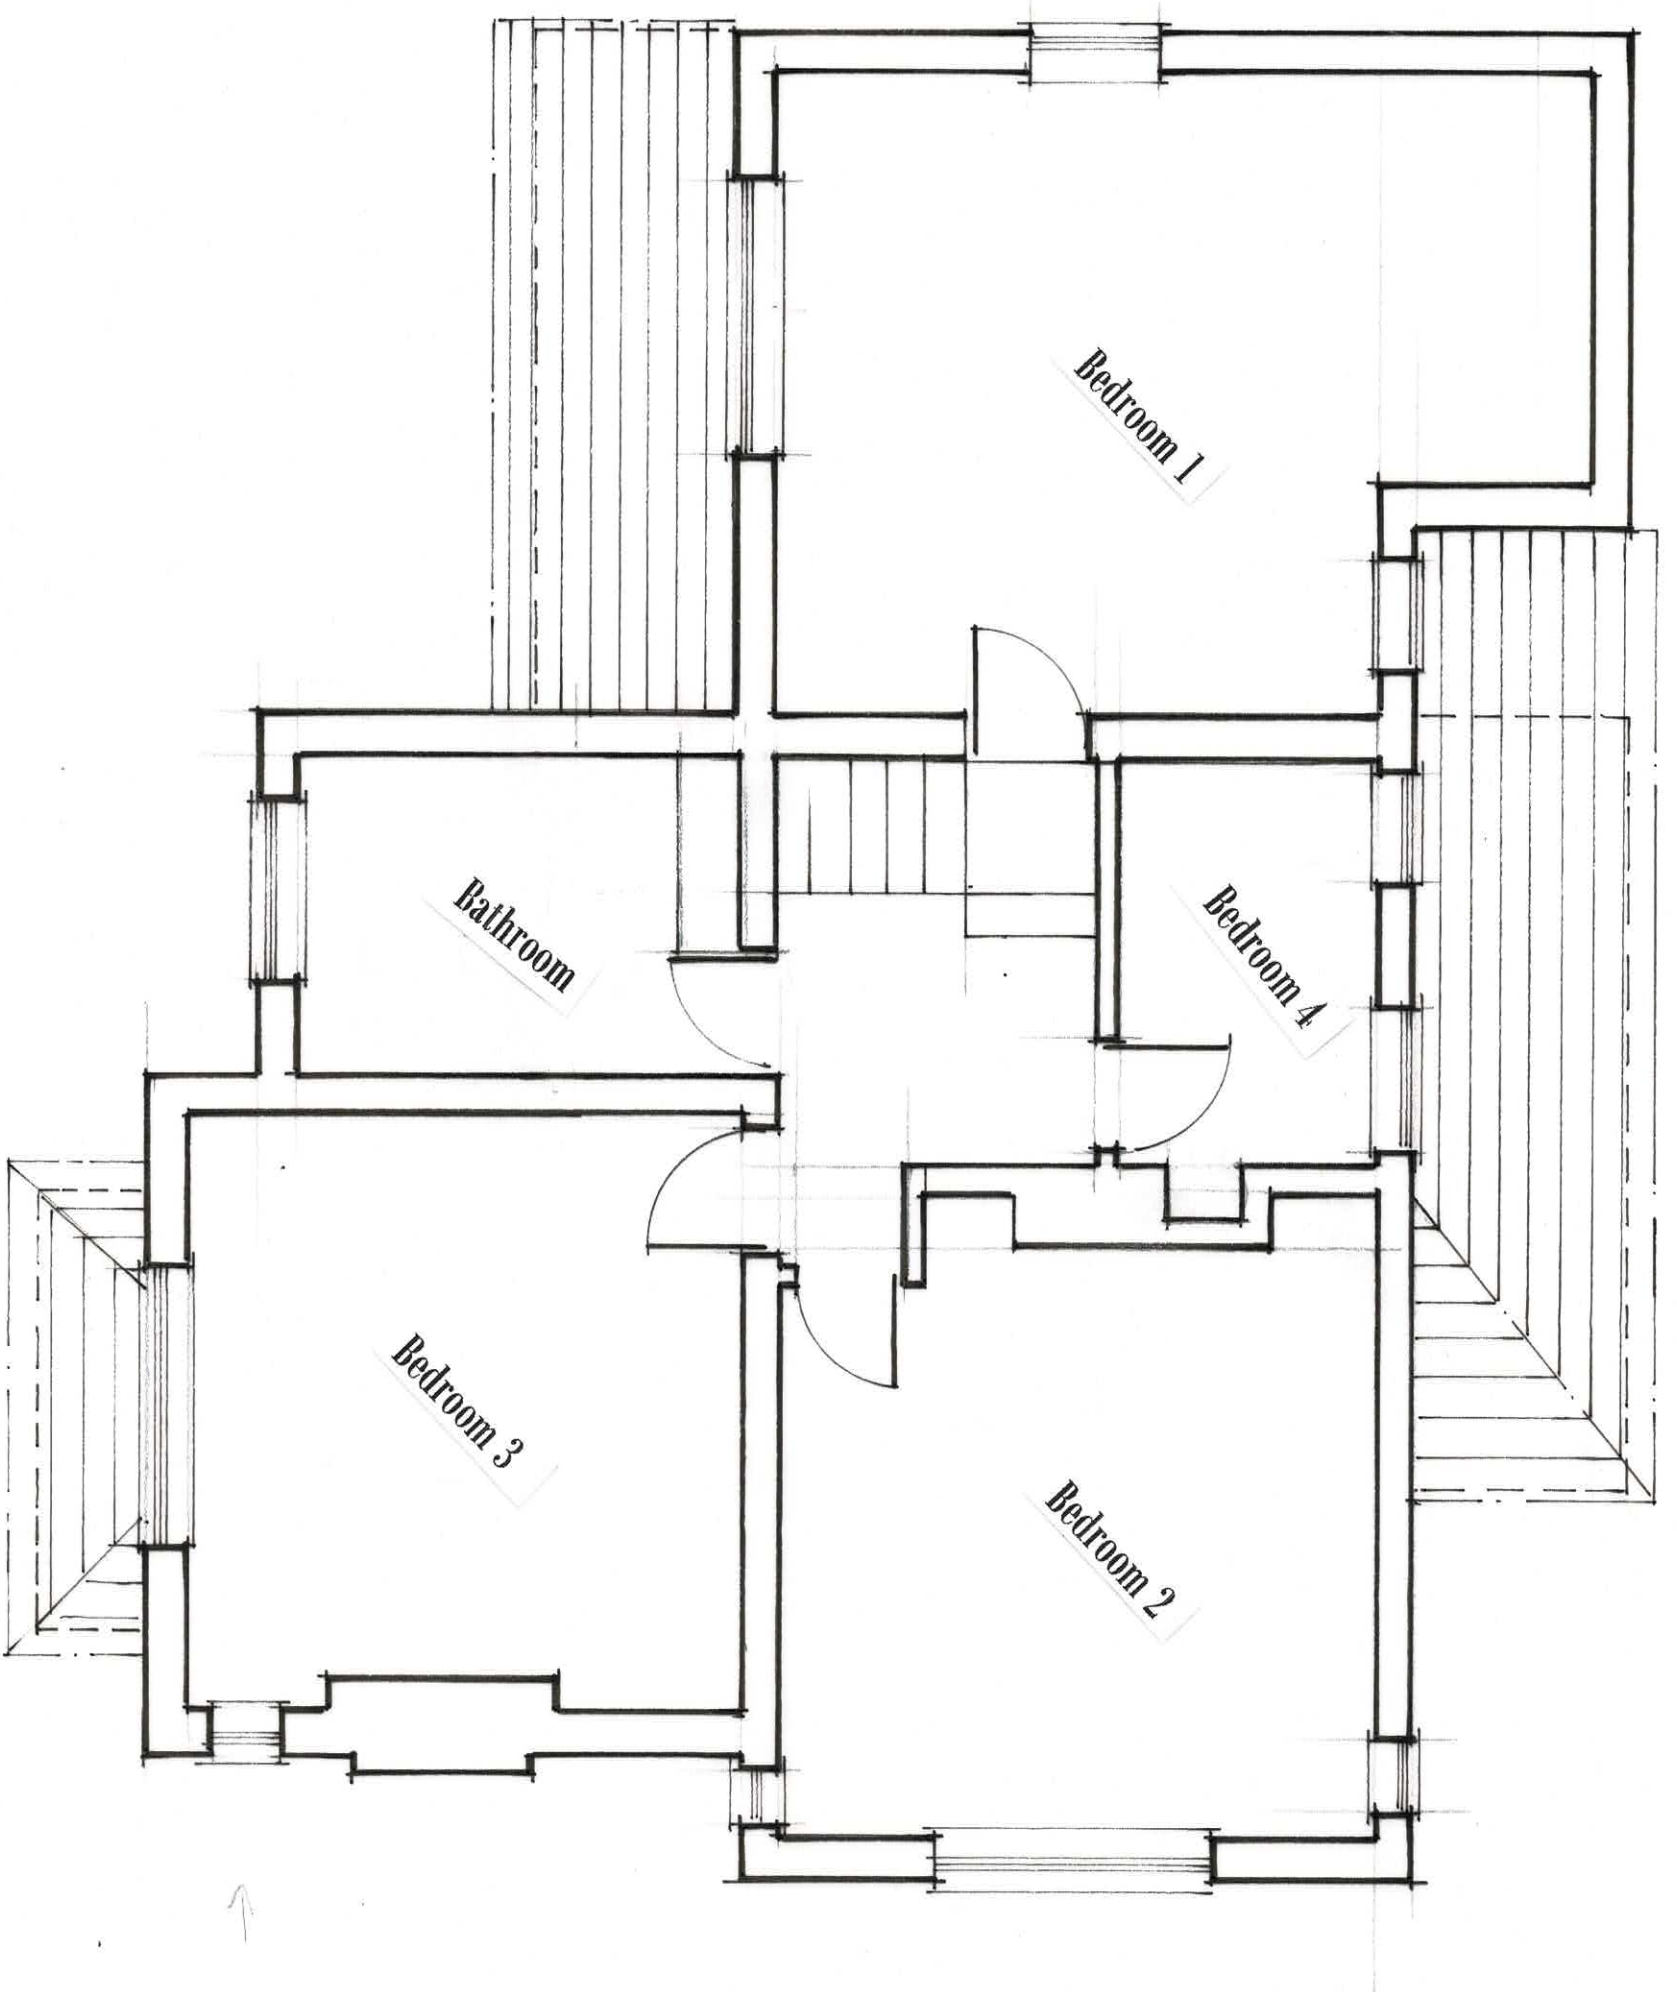

Existing First Floor Layout
1 : 50 @ A3


Westfield House
2 Wellthorne Lane
Ingbirchworth
Penistone
S36 7GJ

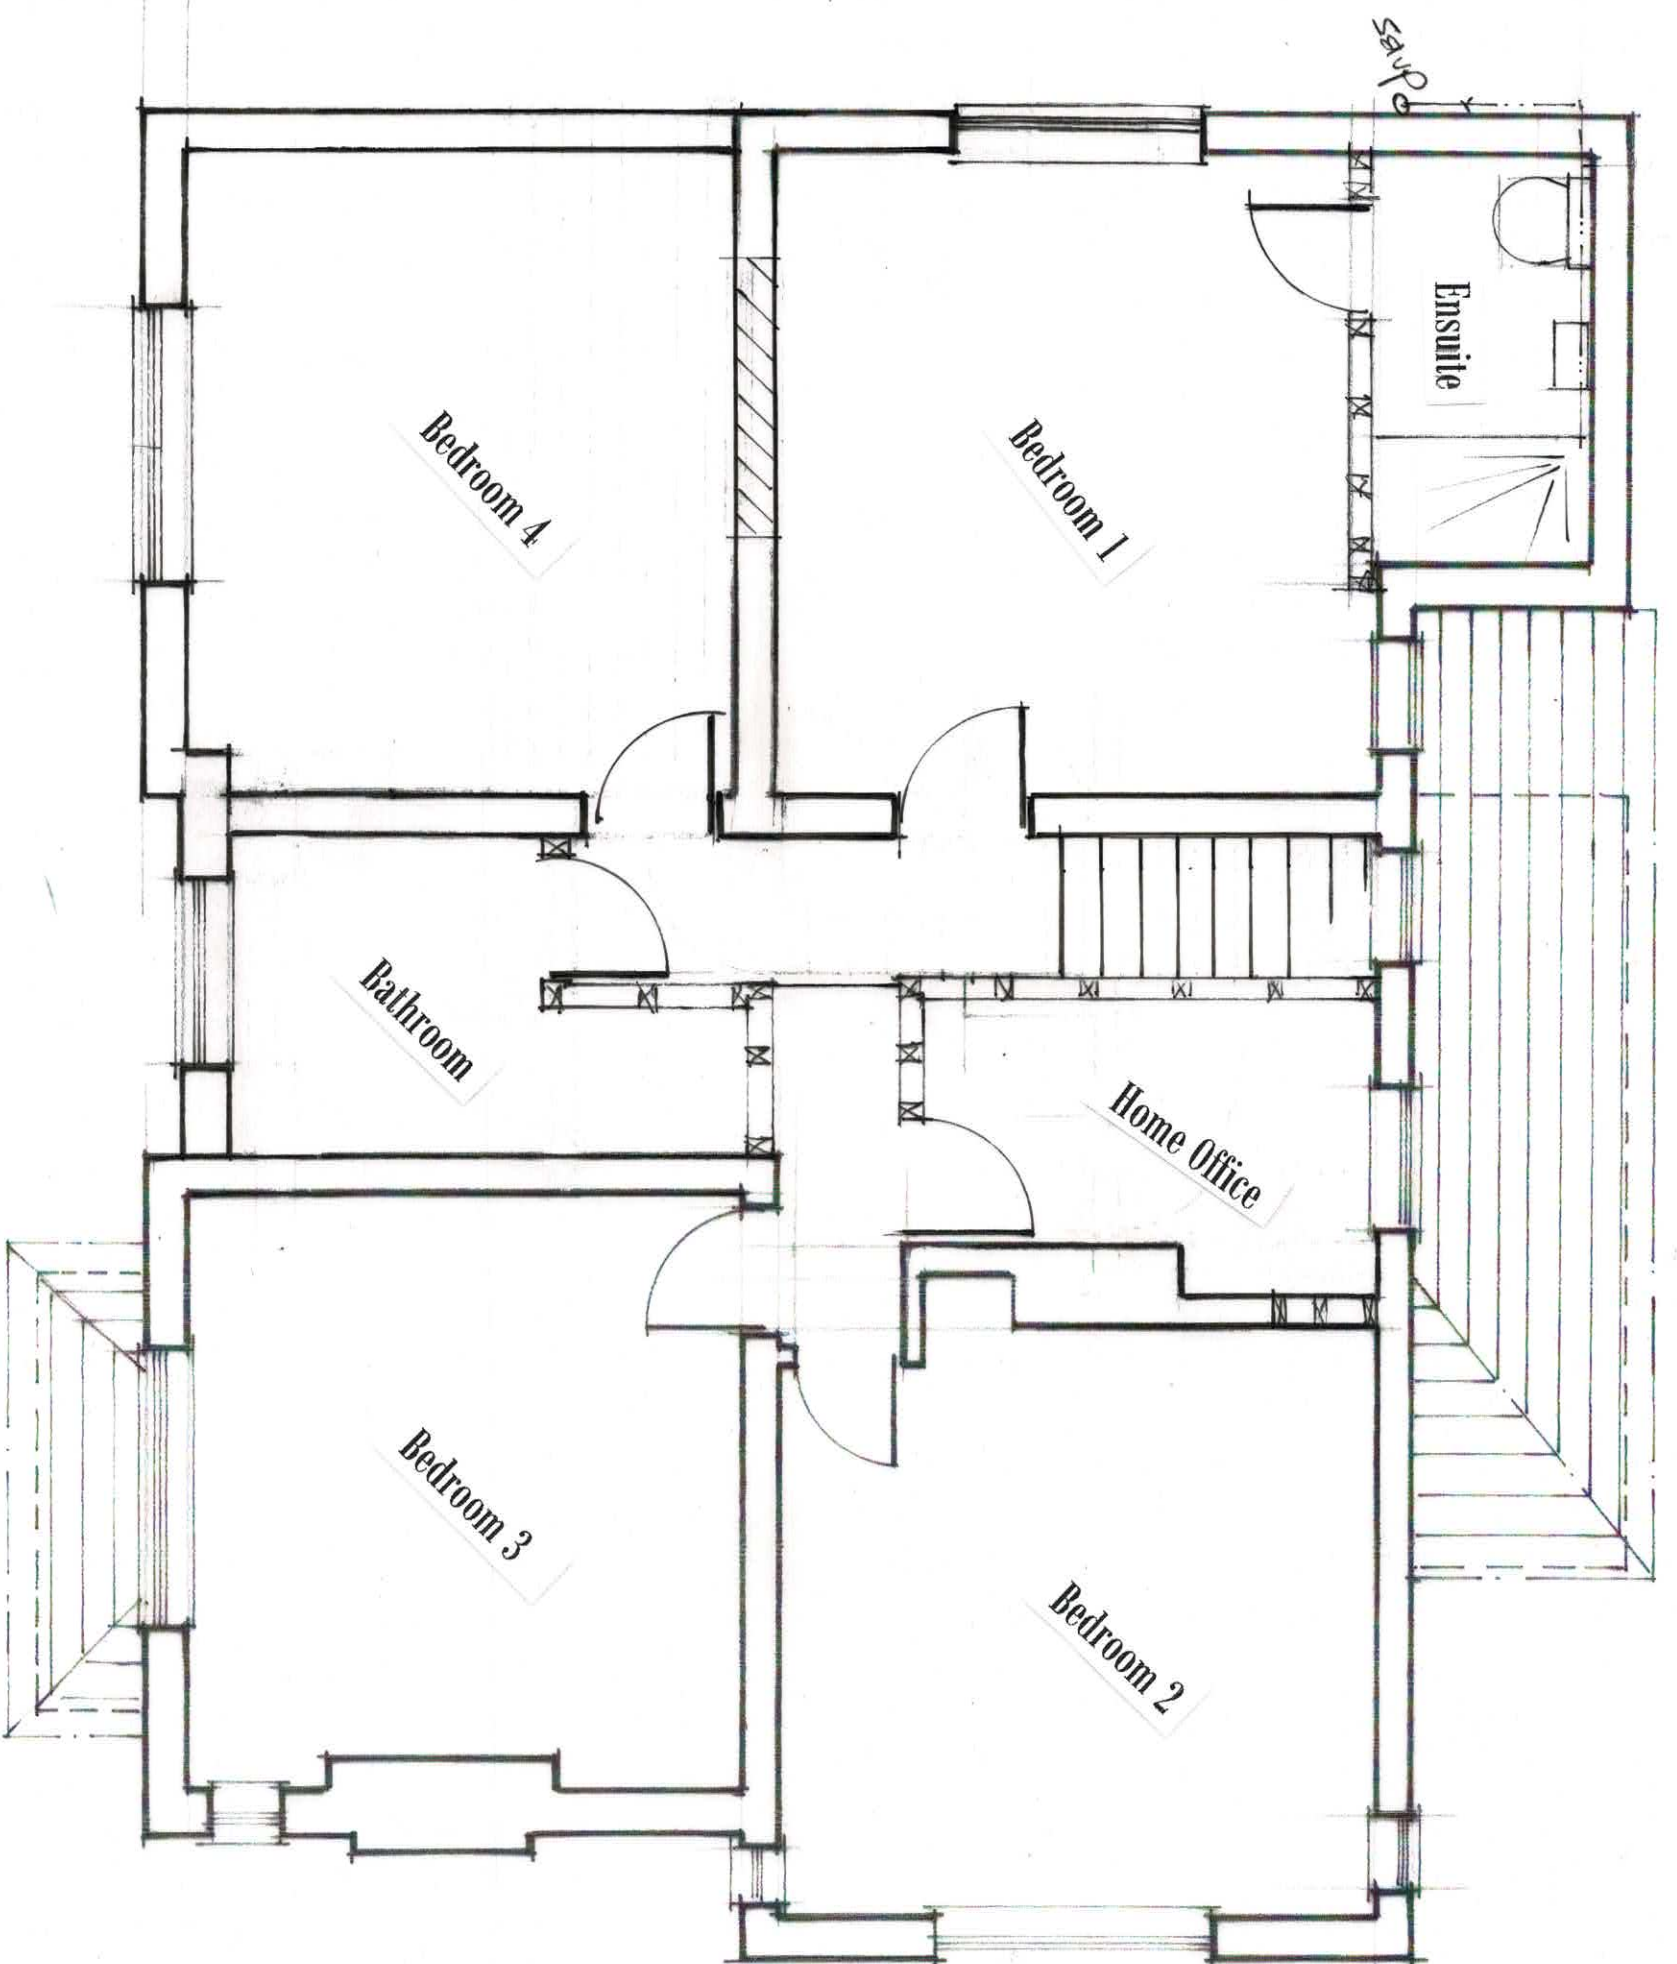


Proposed First Floor Layout

1:50 @ A3.


Westfield House
2 Wellthorne Lane
Ingbirchworth
Penistone
S36 7GJ

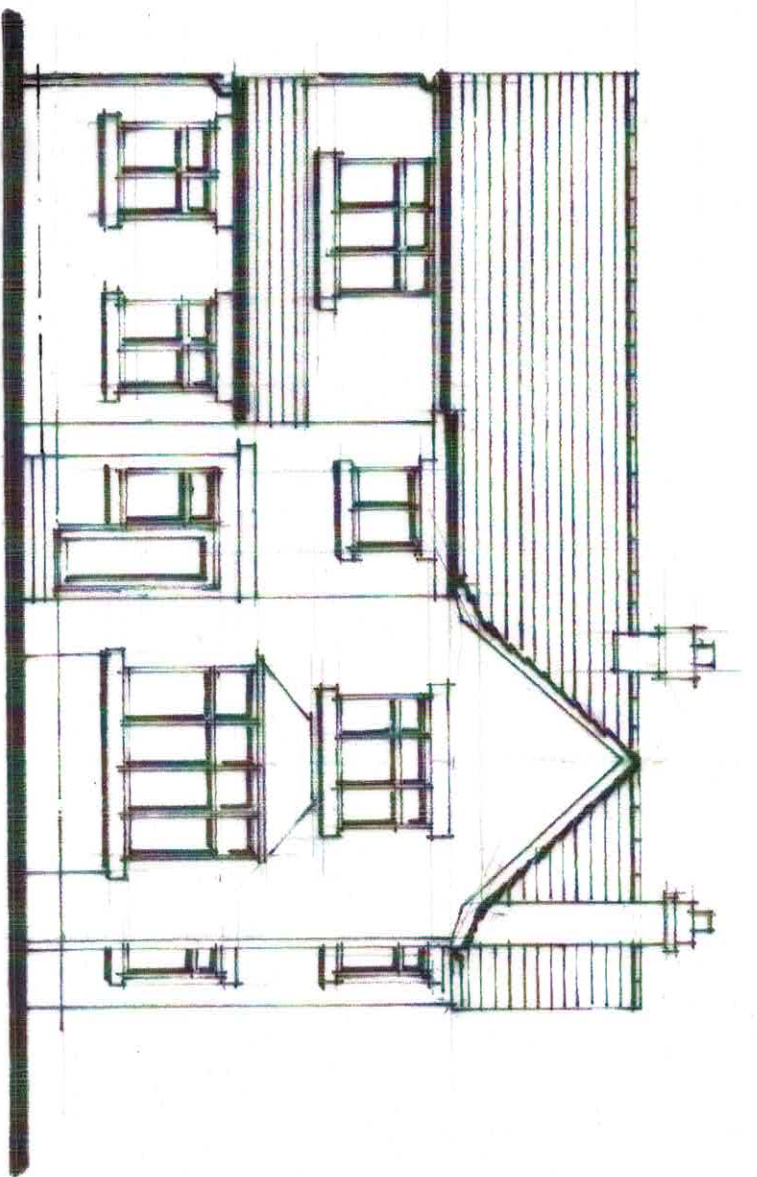


On Arrow H1

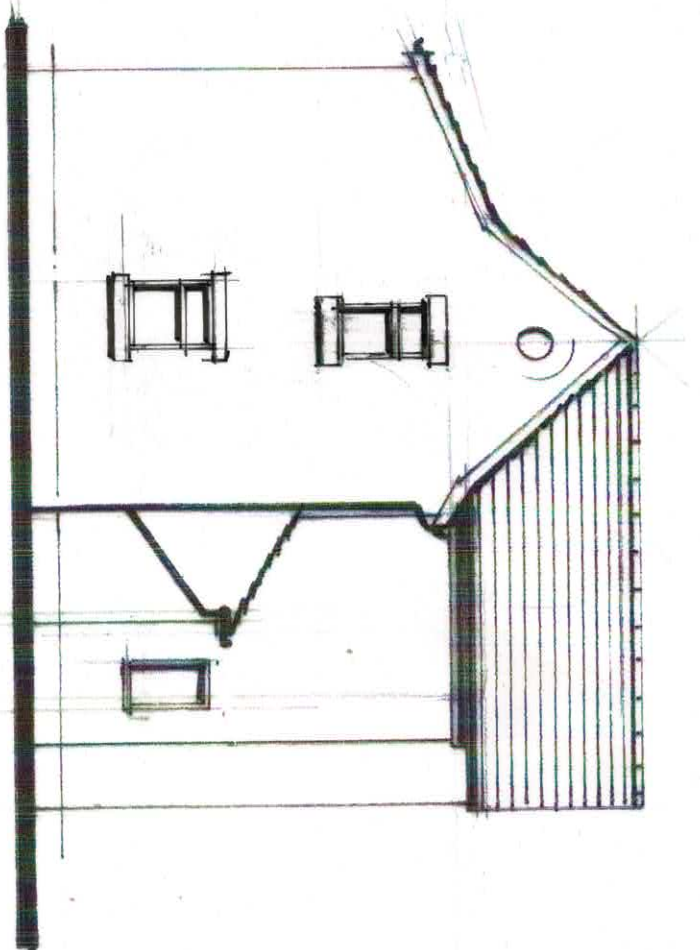

On Arrow H2

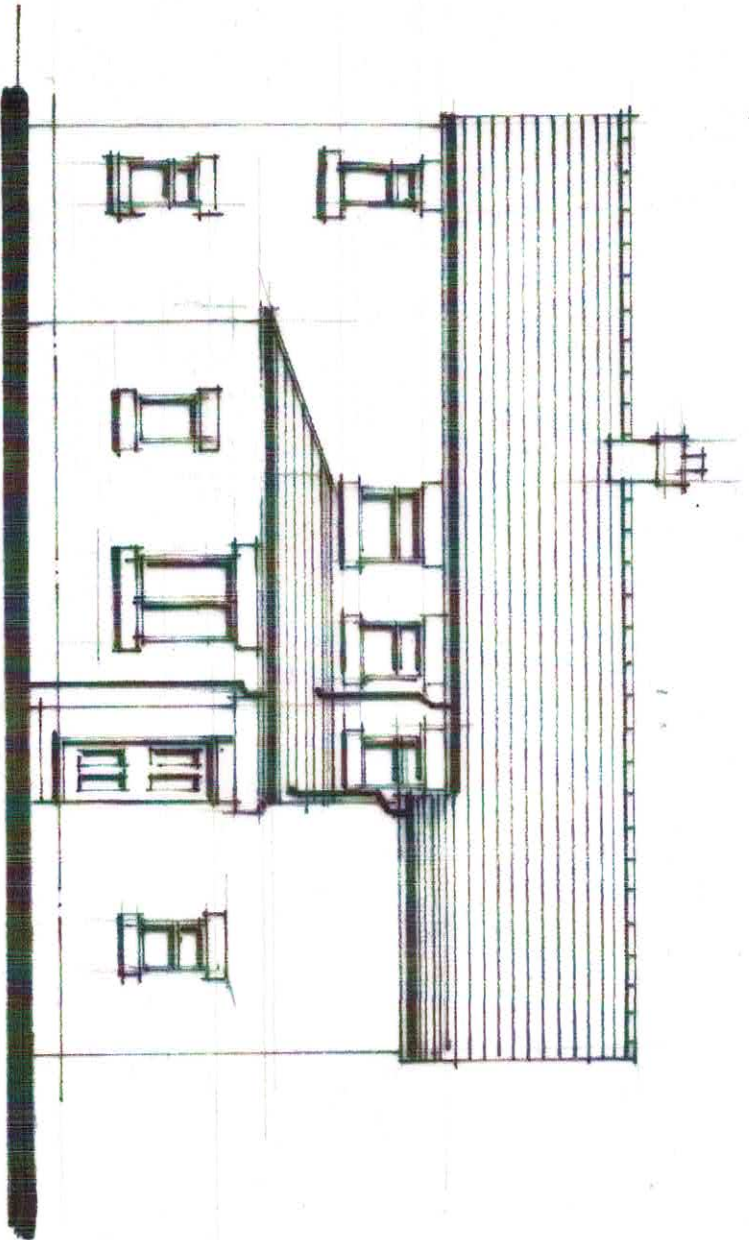


On Arrow H3

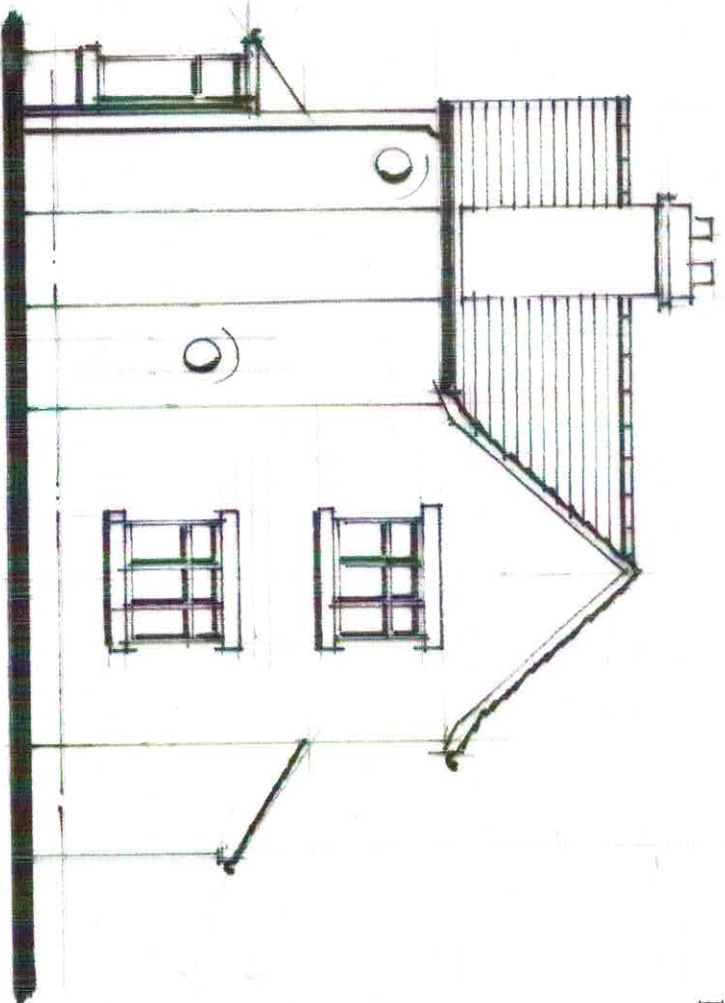


On Arrow H4


Existing Elevations
1 : 100 @ A3

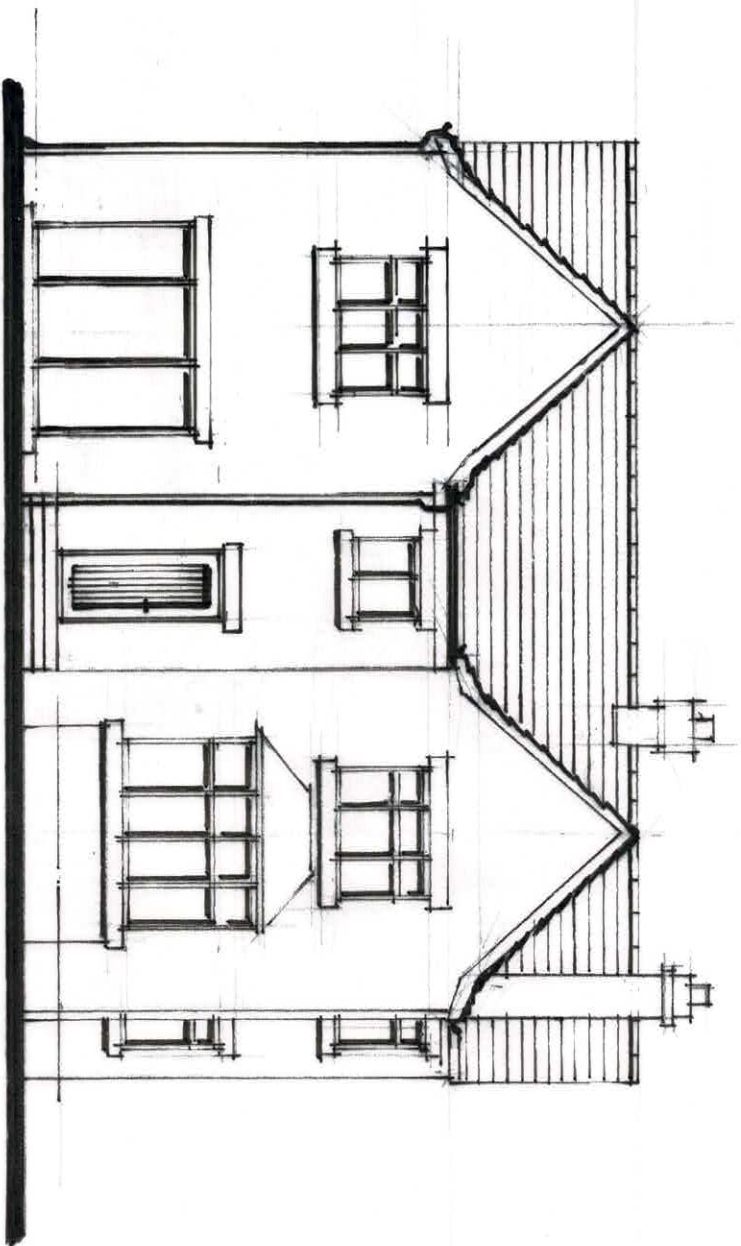


On Arrow H1

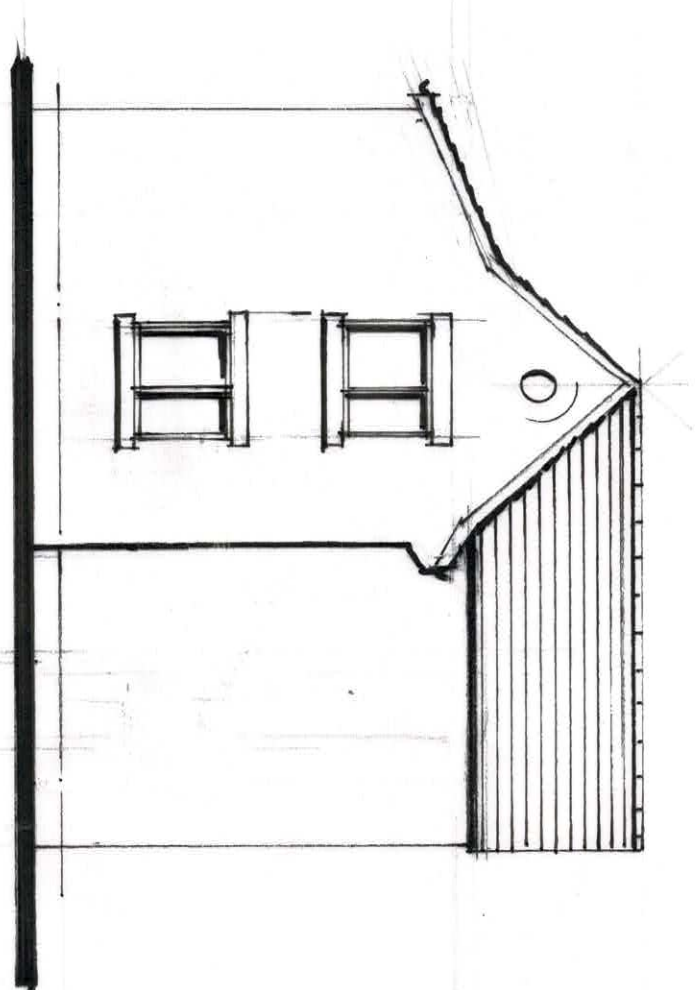

On Arrow H2

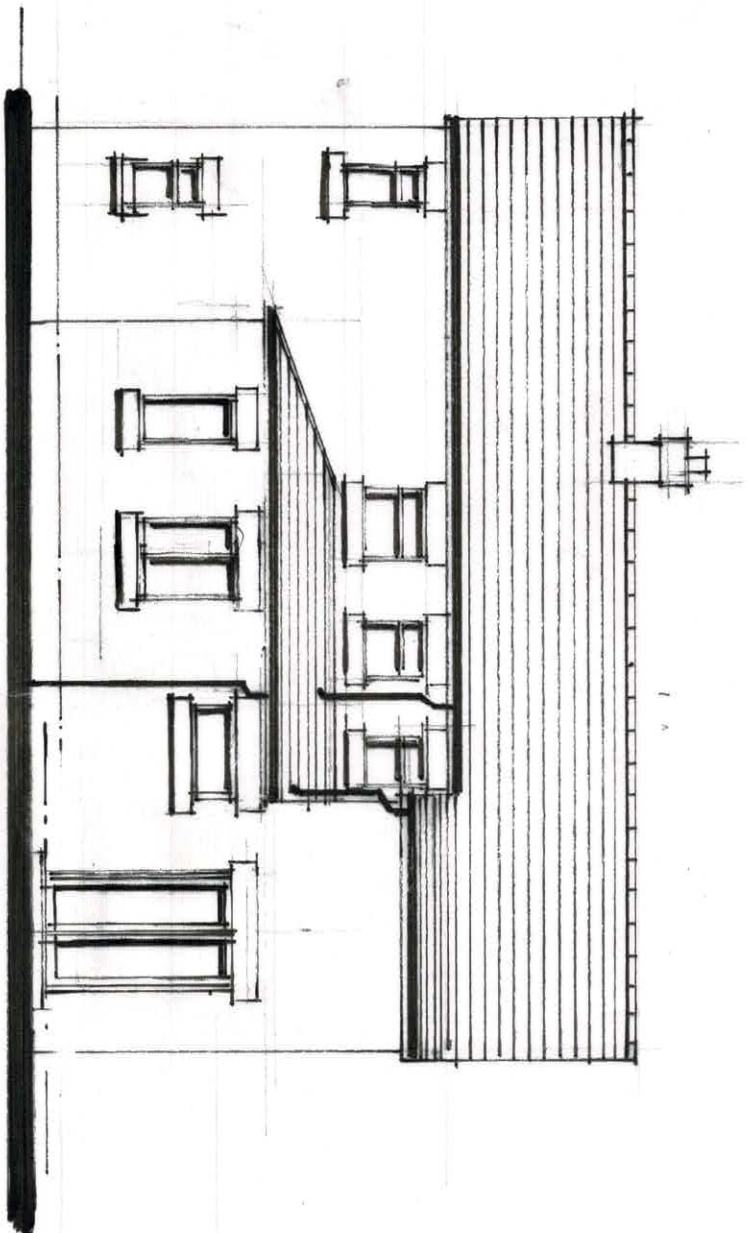


On Arrow H3

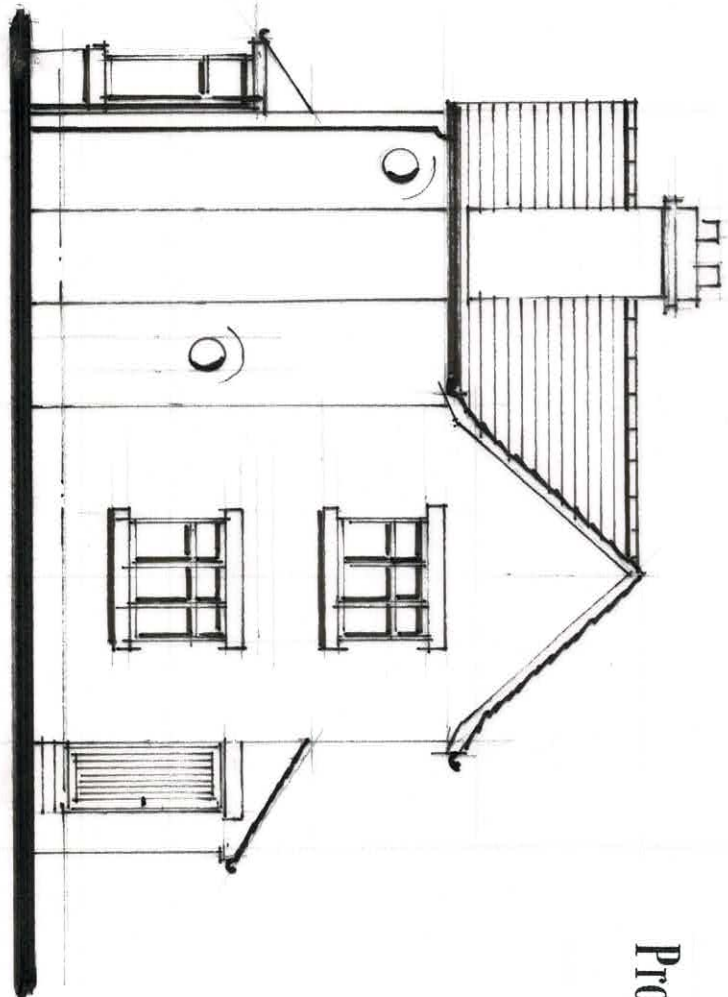



On Arrow H4

Proposed Elevations

1 : 100 @ A3

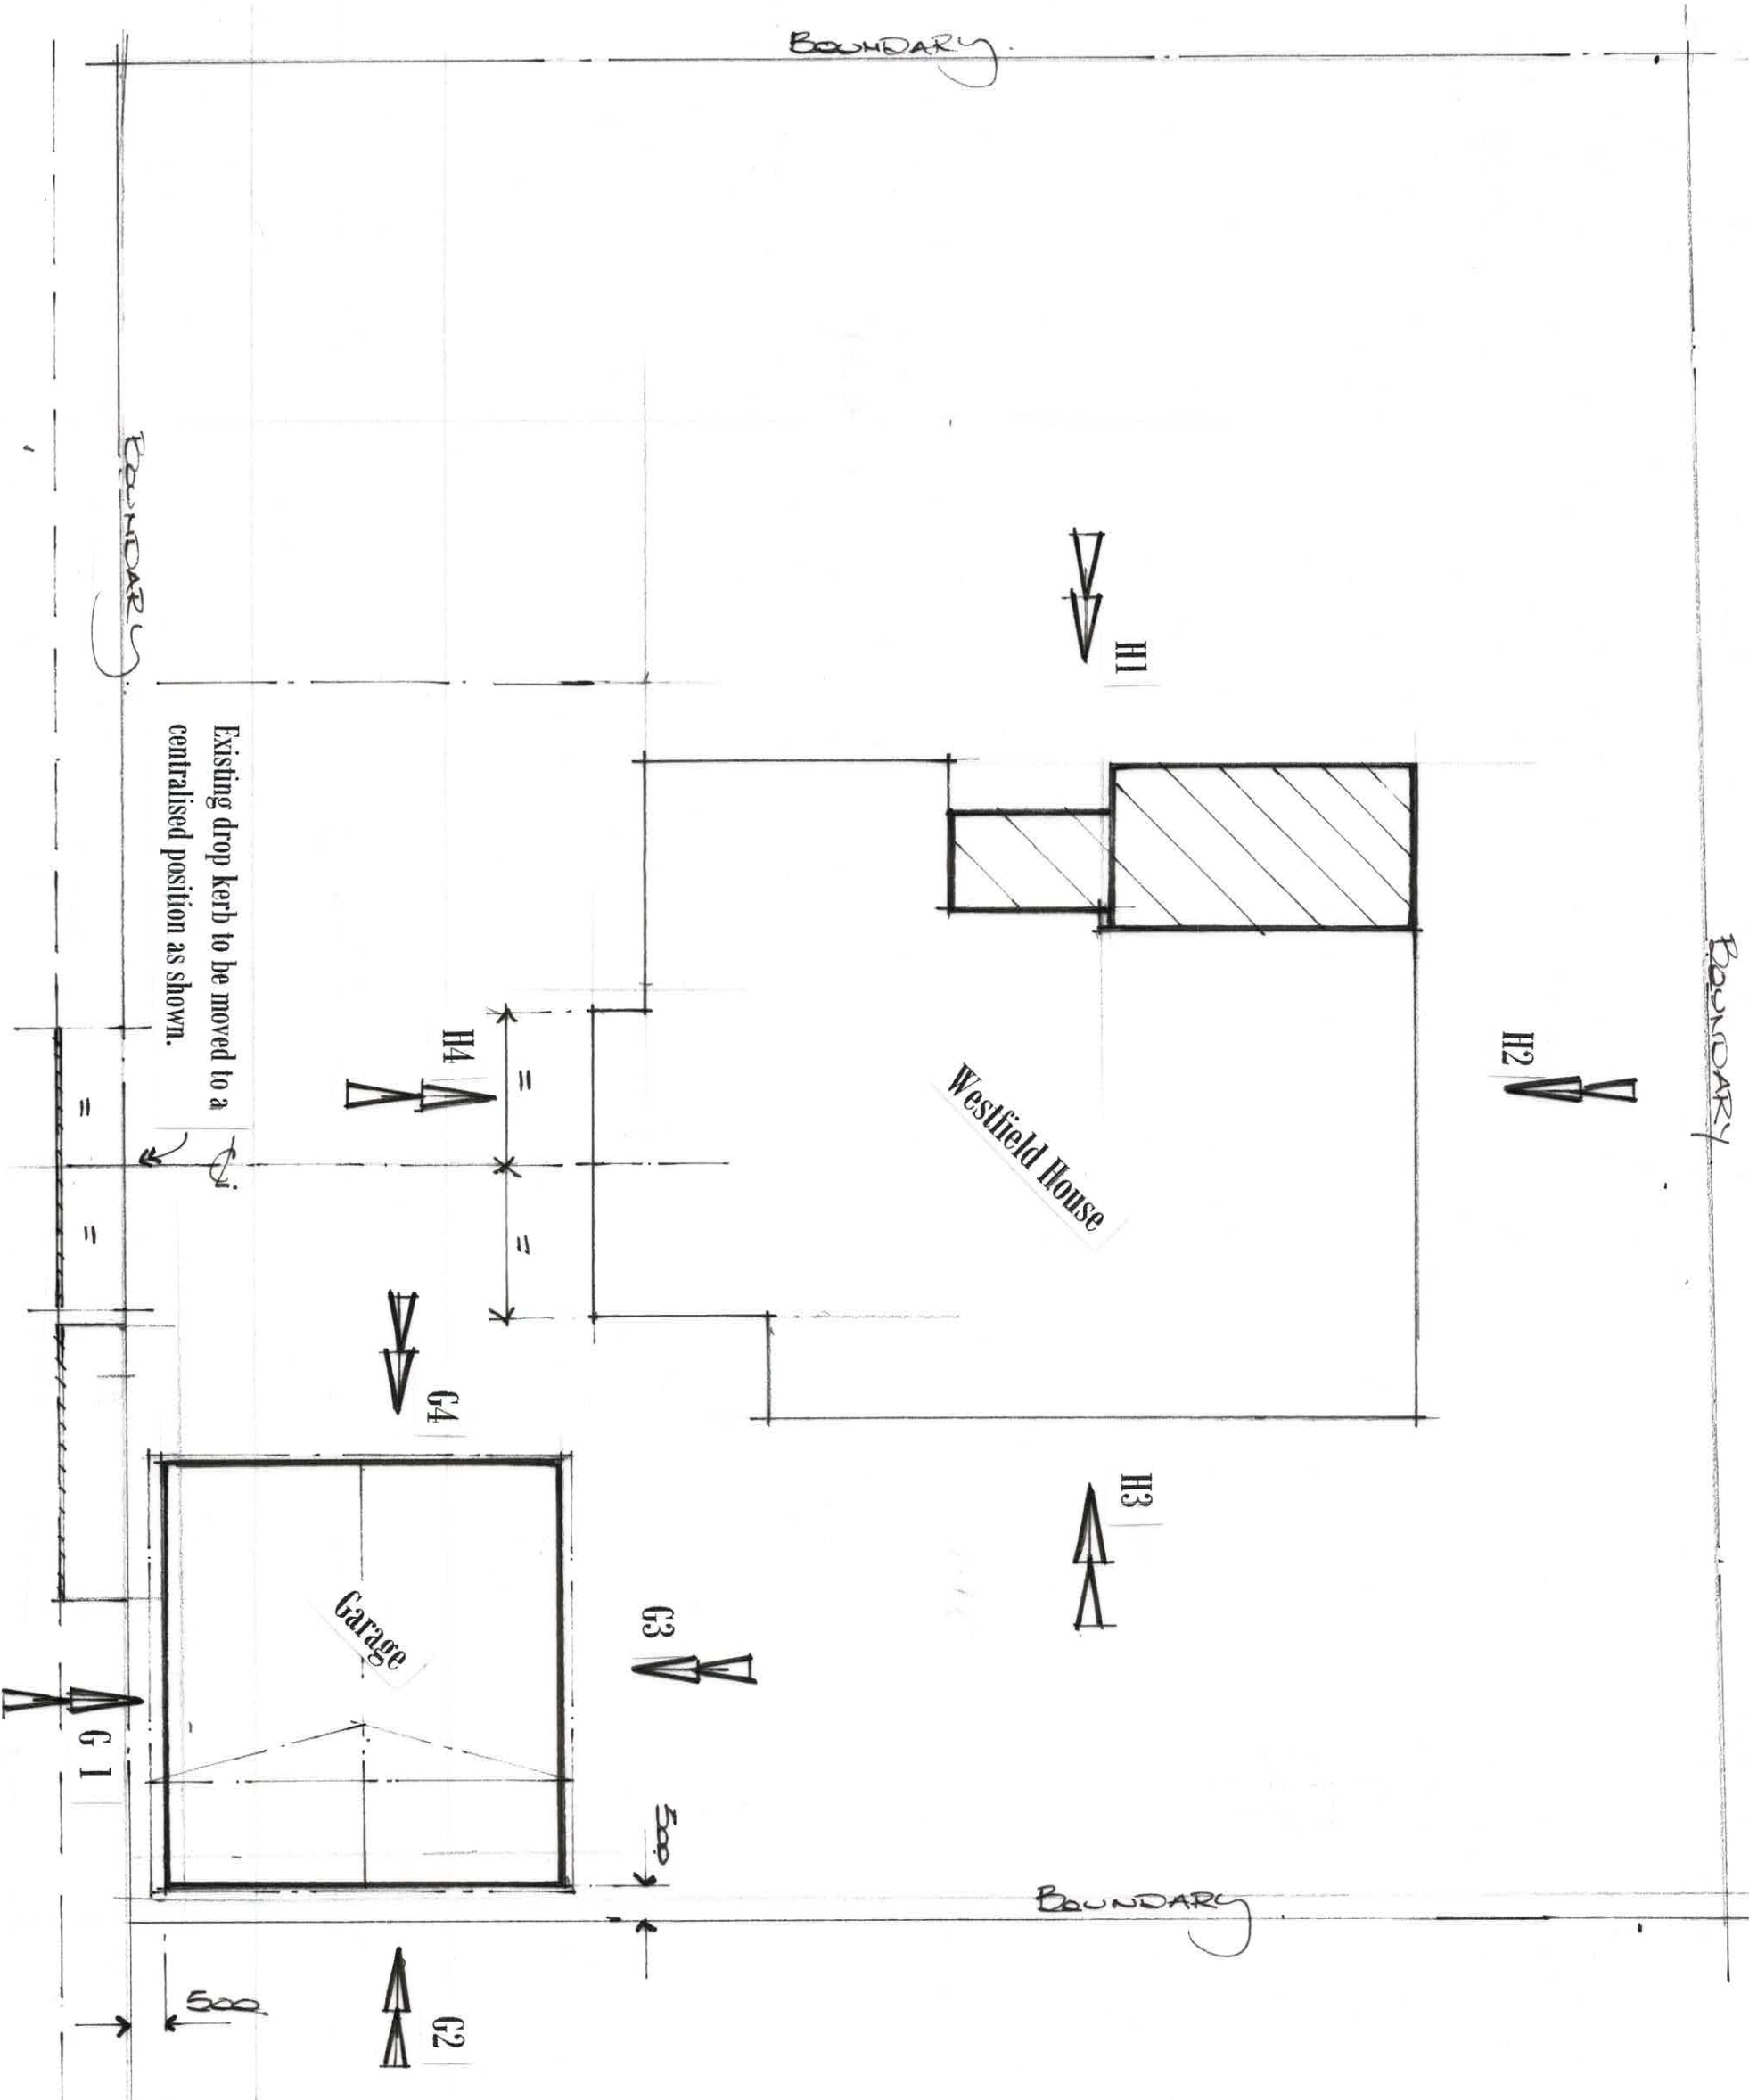


Block Plan
1 : 100 @ A3

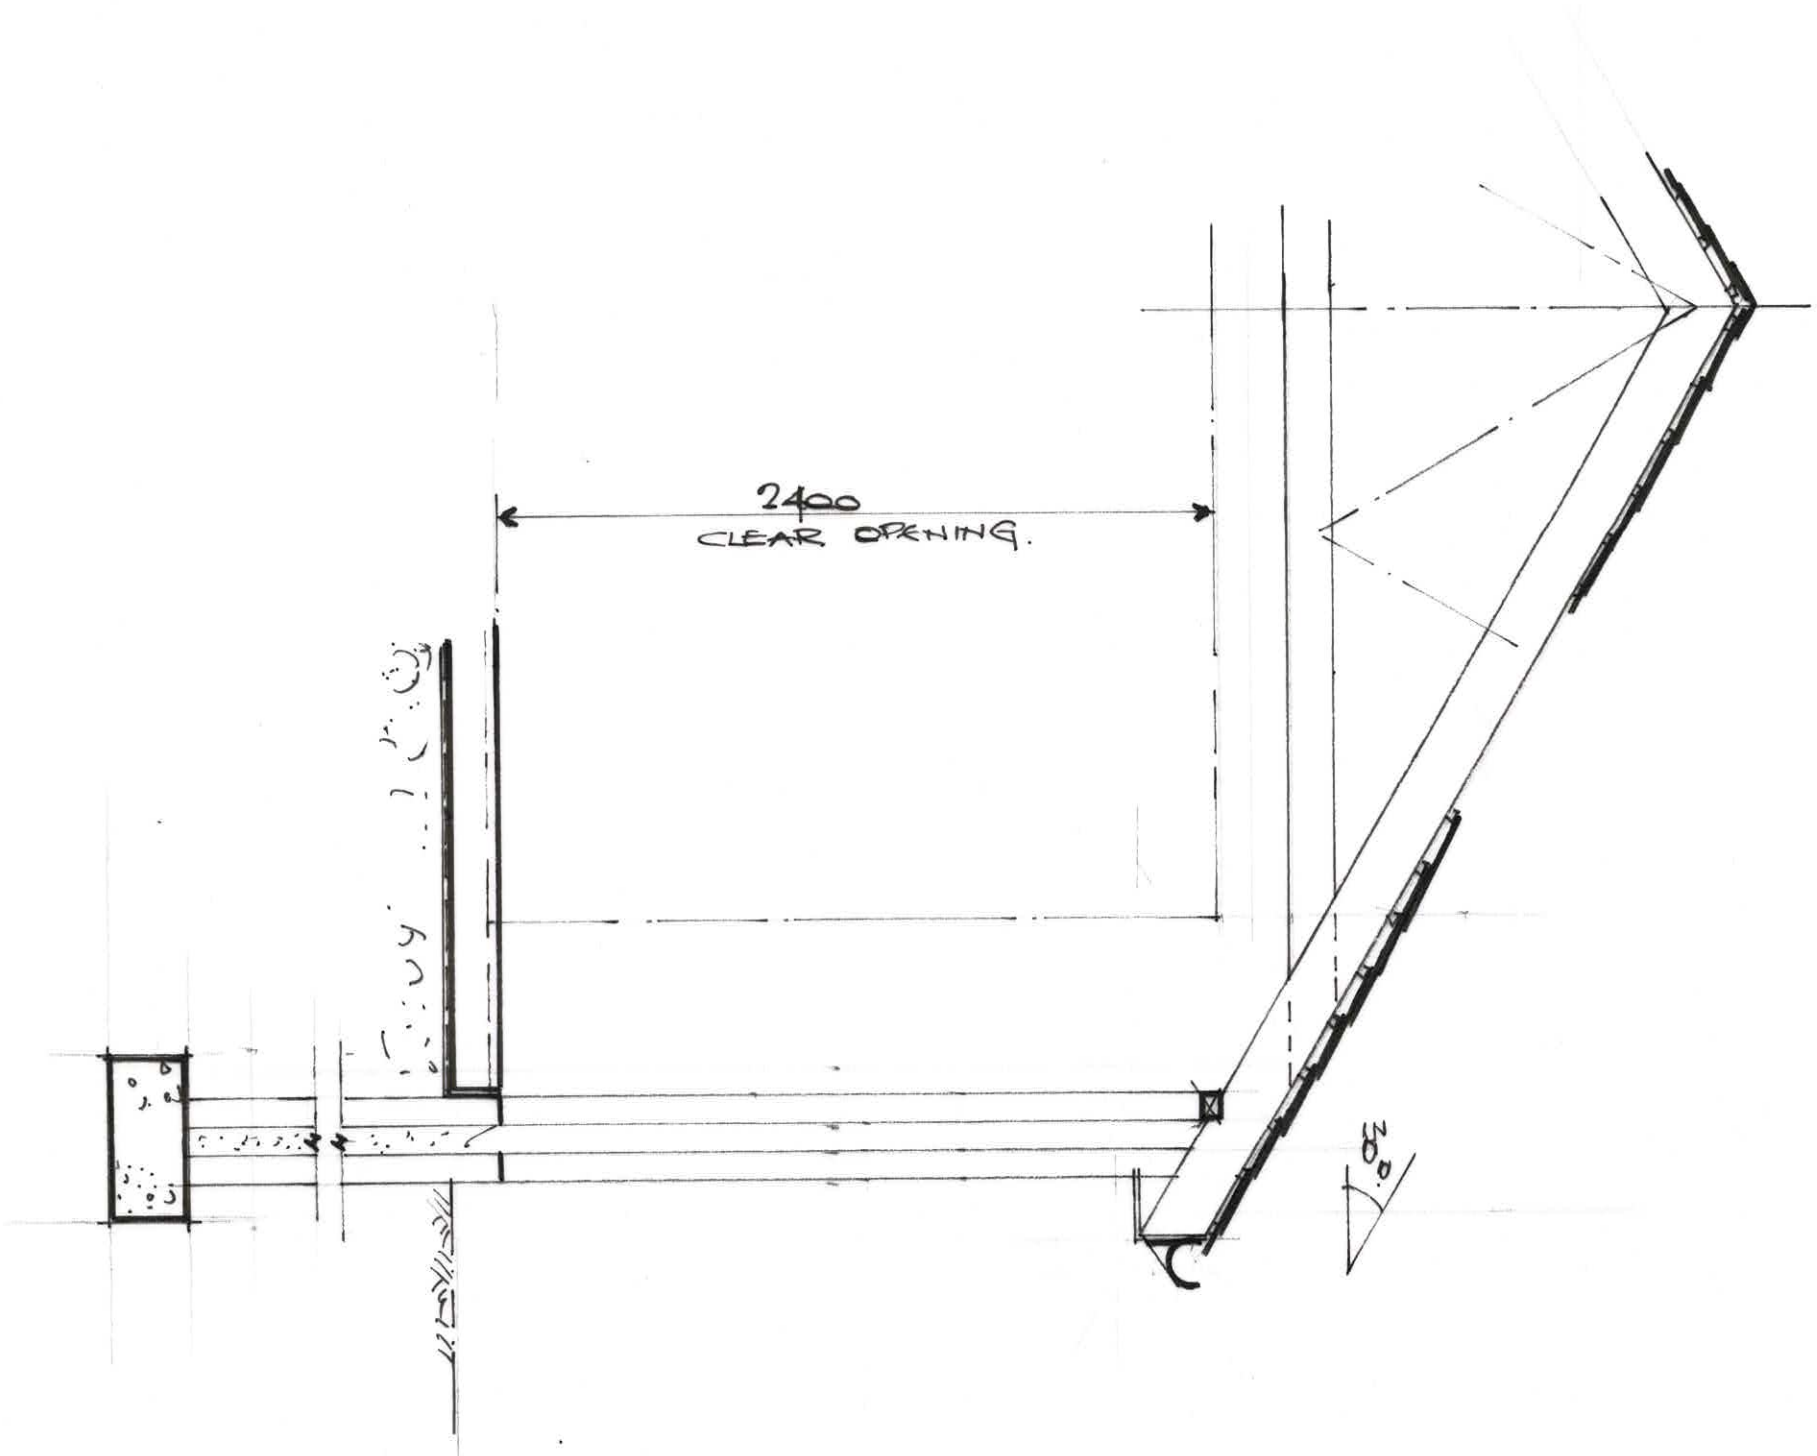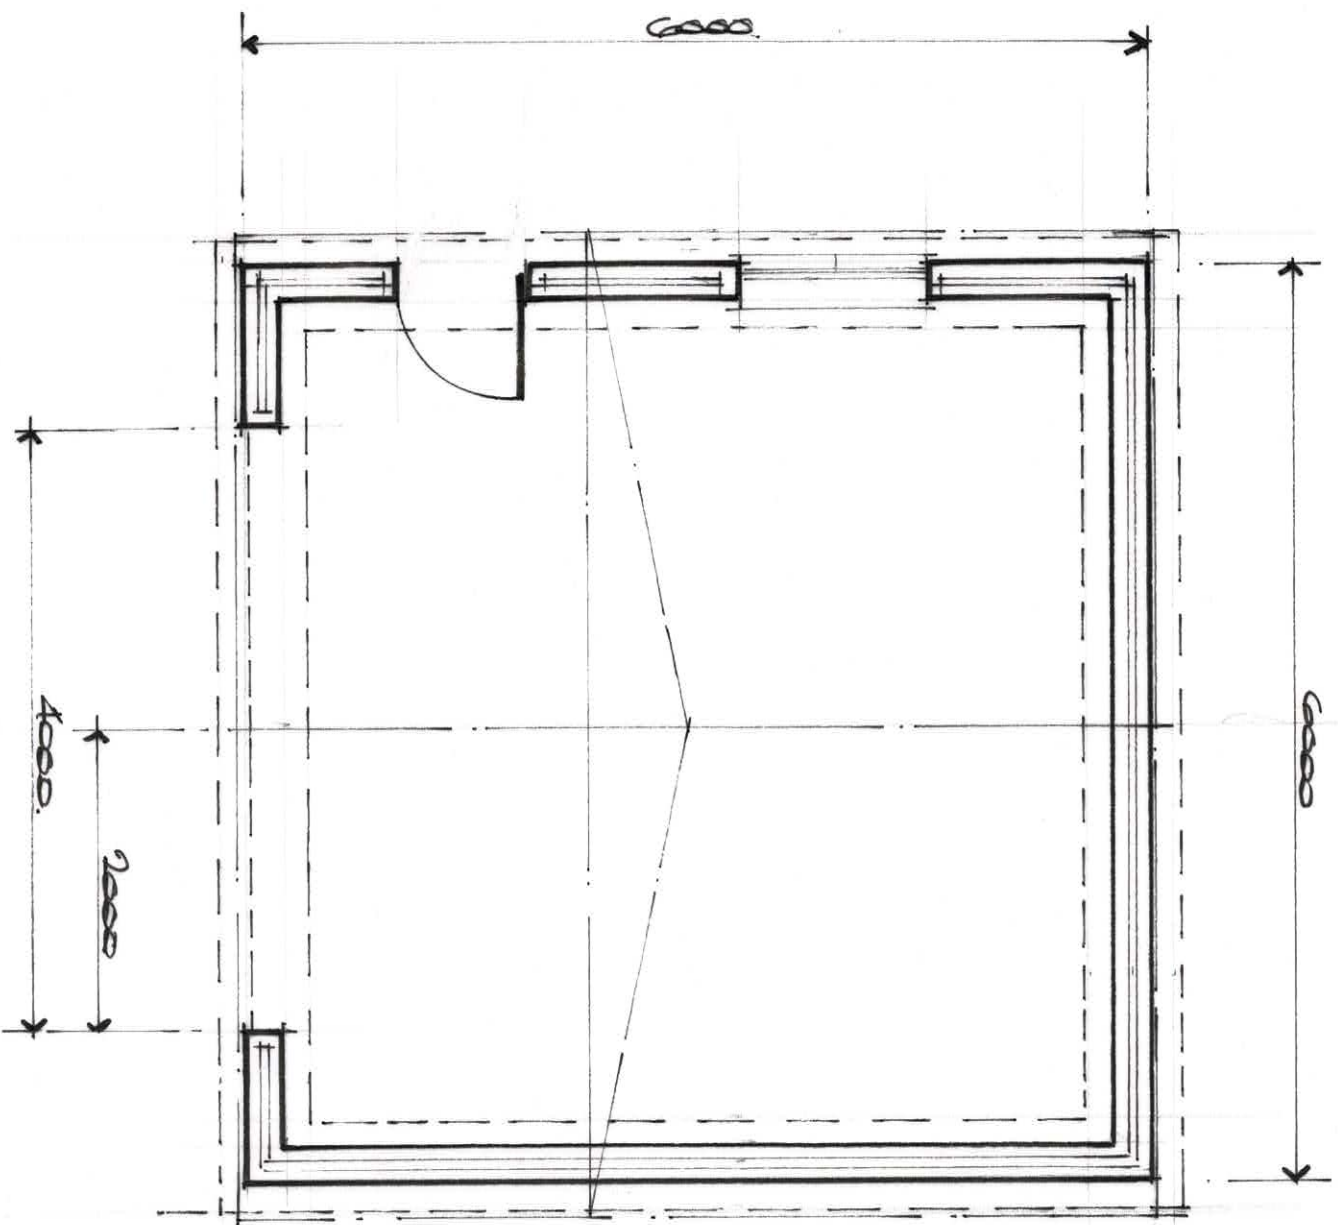


Garage details
 Plan 1 : 50 Section Thro 1 : 25 Both @ A3


JCM / 08

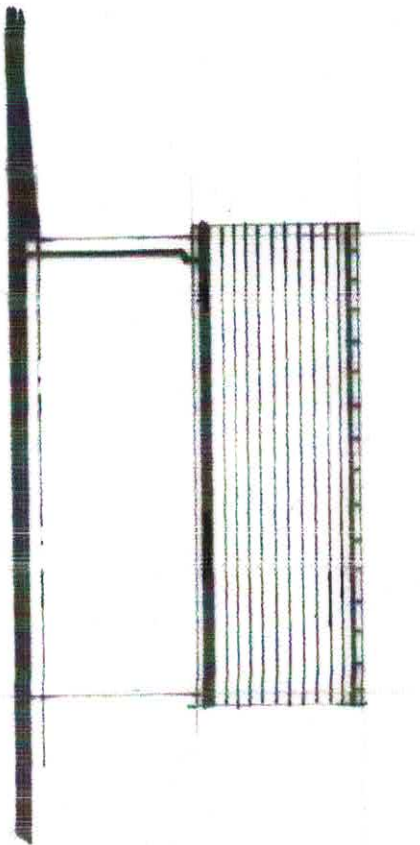


On Arrow G1

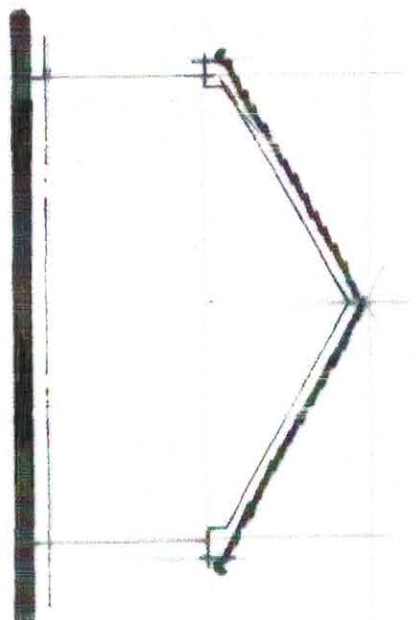

On Arrow G2

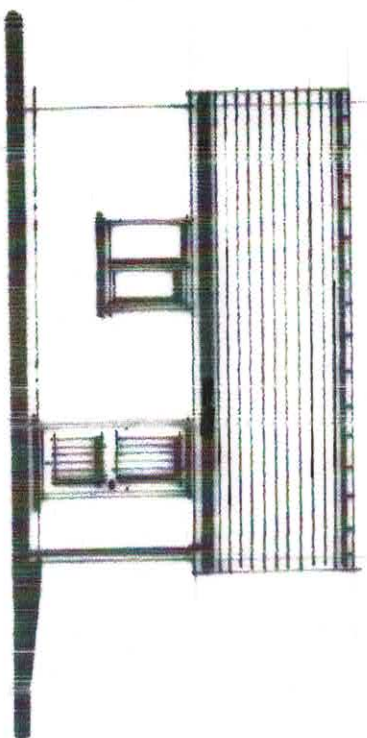

On Arrow G3

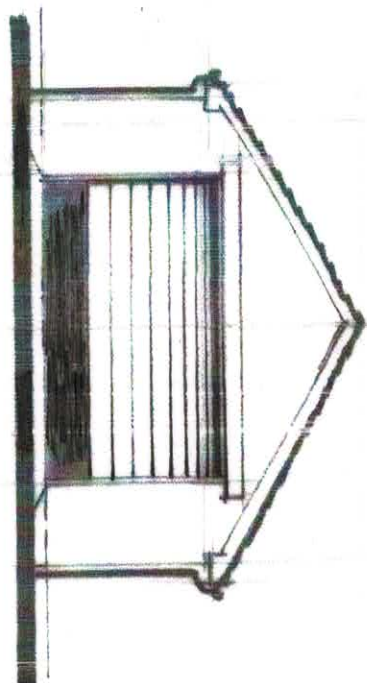

On arrow G4

Garage Elevations

1:100 @ A3.