



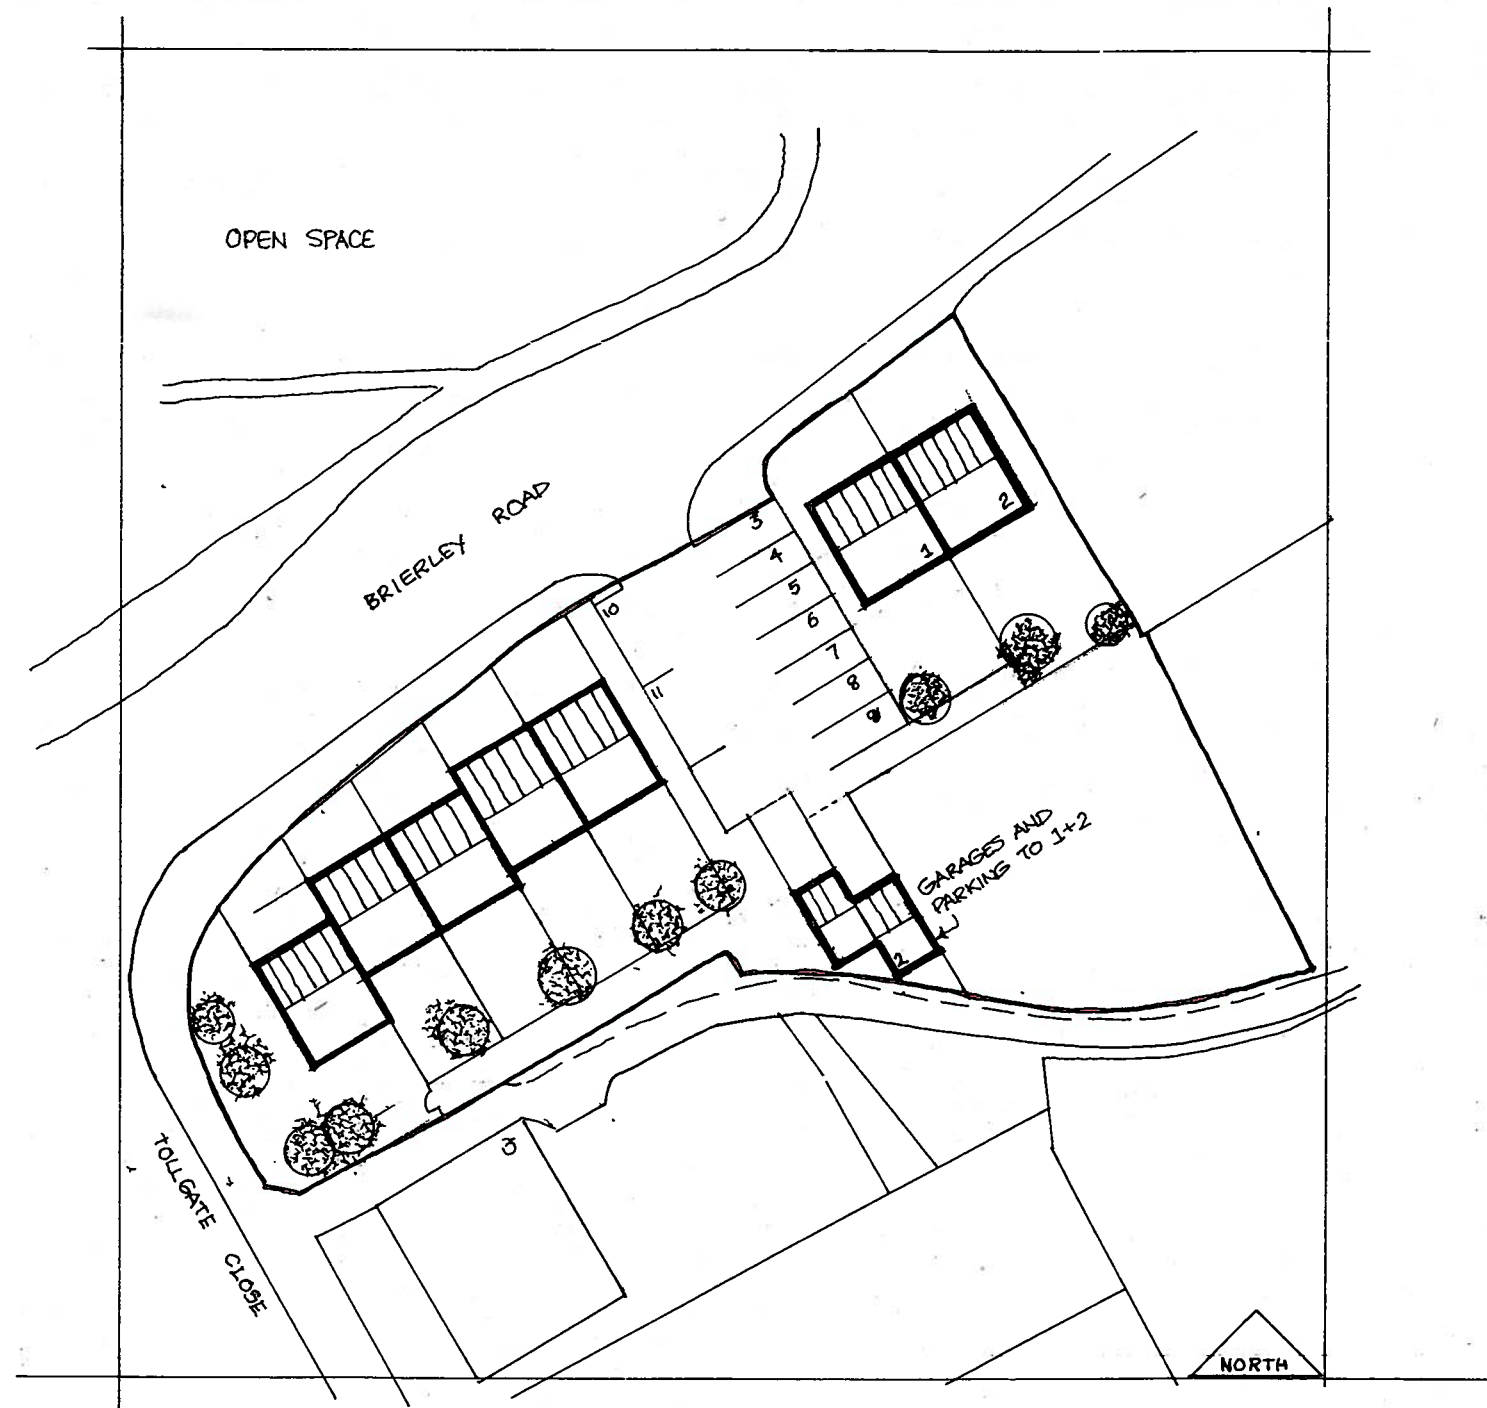

AMENDED PLANS
29 JAN 2010
BARNSEY METROPOLITAN BOROUGH COUNCIL

PROPOSED DEVELOPMENT AT BRIERLEY ROAD SHAFSTON BARNSEY - POSSIBLE LAYOUT 1:500 1/10 AMENDED FROM 12/09 DRG 2A10

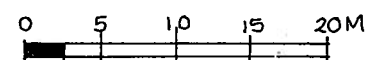

MICHAEL A CLYNCH
Dip. Arch. Dip. T. P. A.R.I.B.A.
Architect & Town Planner
14 Huddersfield Road, Ingbirchworth
Sheffield S36 7GF Tel: 01226 766308