
Stanfords VectorMap

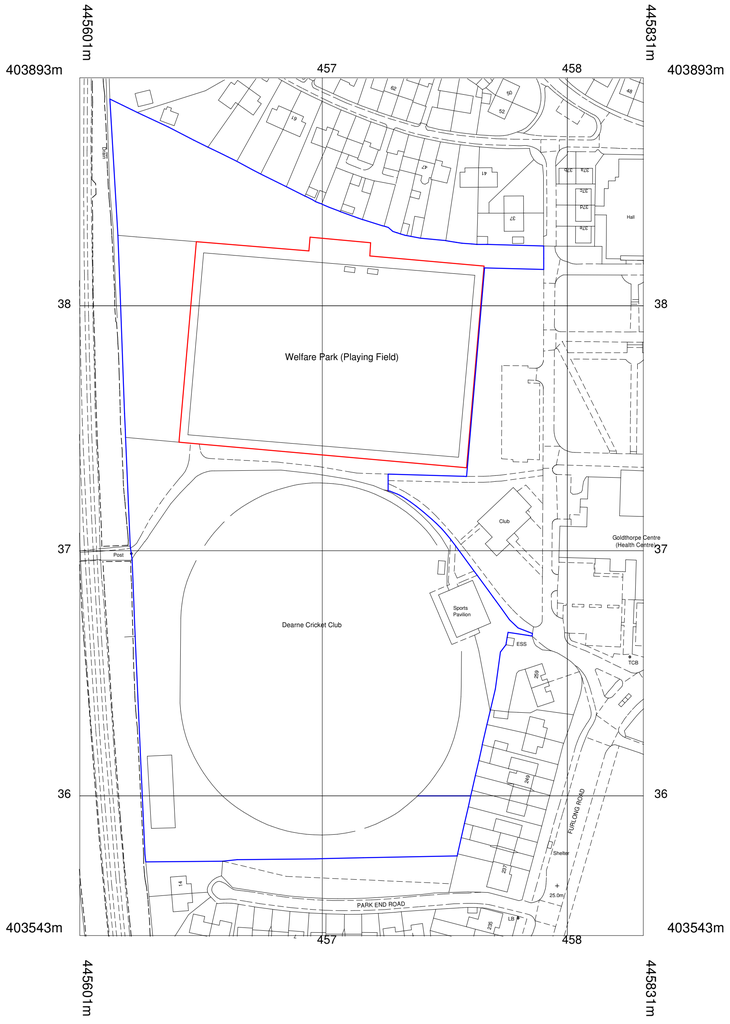

20 0 20 40 60 80 100

Metres

N


© Crown copyright and database rights 2022 OS 100035409

Reproduction in whole or in part is prohibited

without the permission of Ordnance Survey.

Ordnance Survey MasterMap Data purchased under
12 month licence from Stanfords 07/07/2022
Licence OI1549810

LOCATION PLAN 1:1250

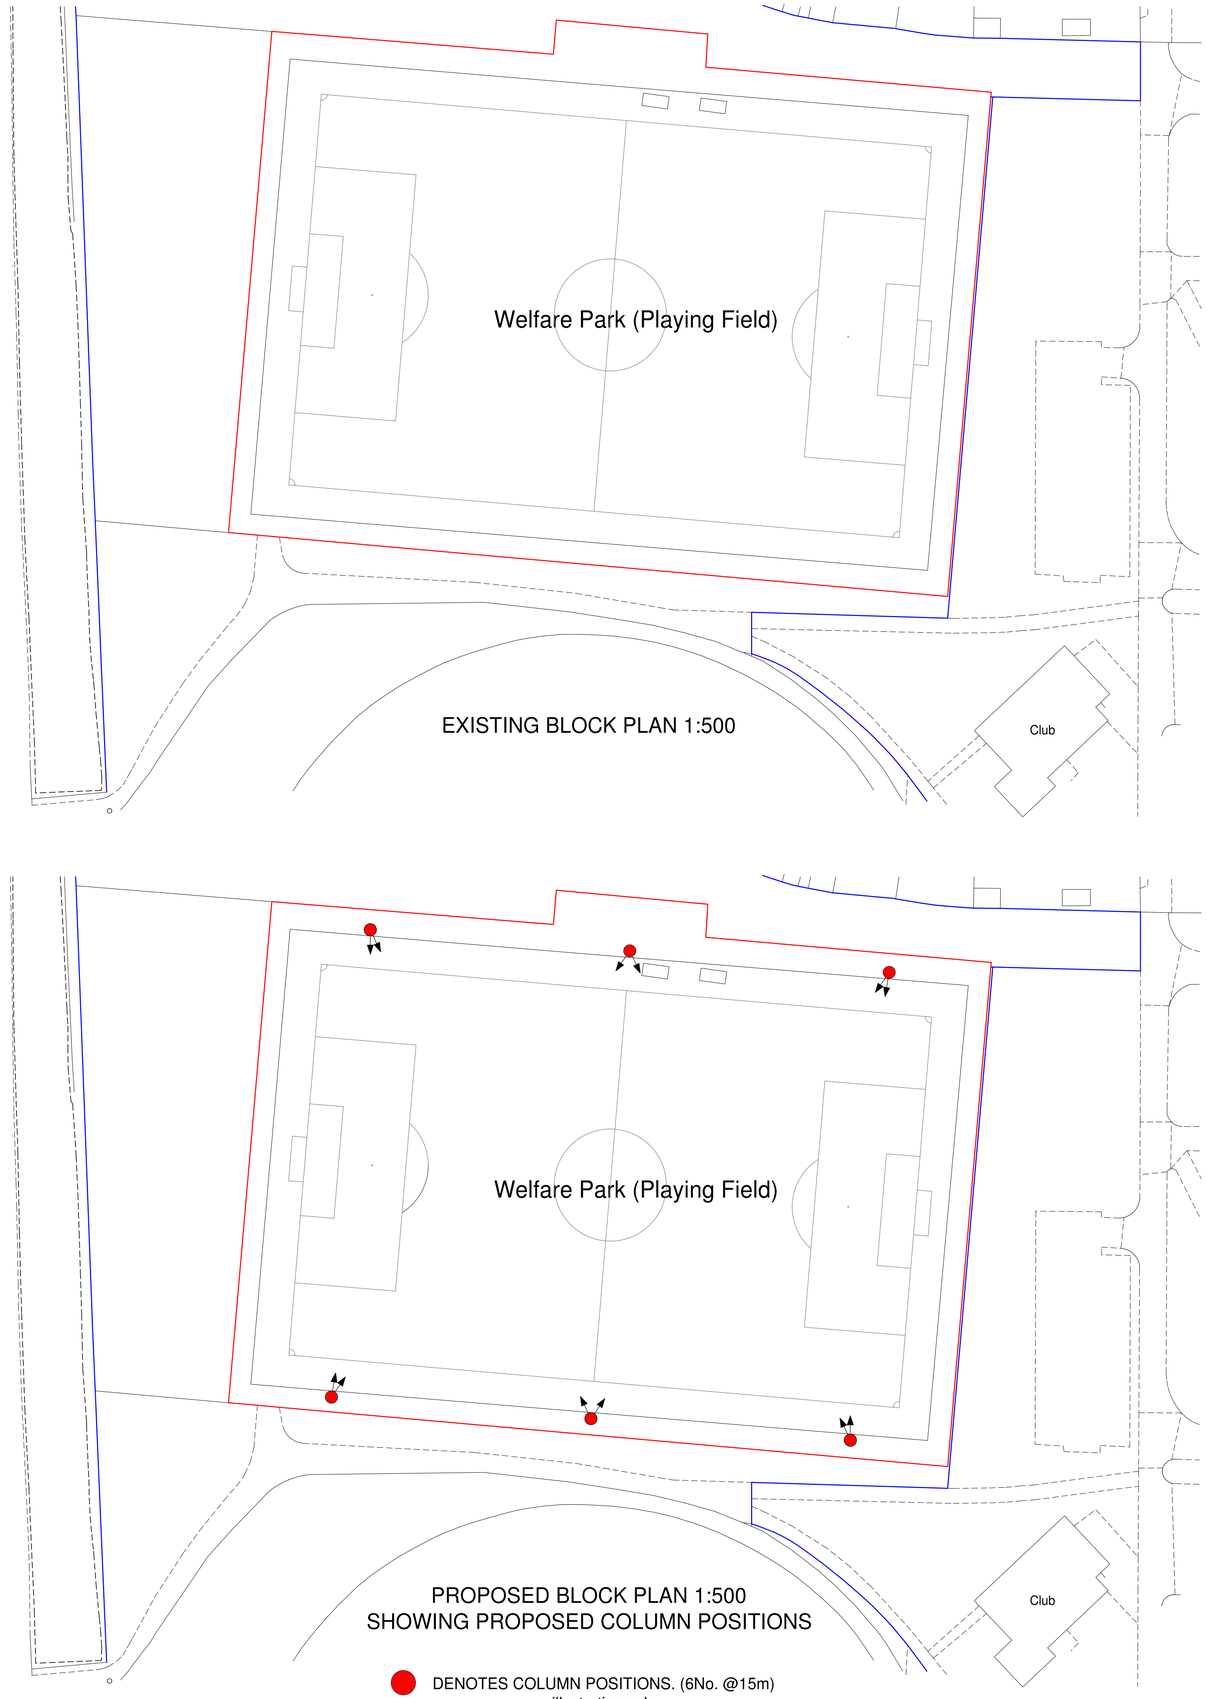

EXISTING BLOCK PLAN 1:500

PROPOSED BLOCK PLAN 1:500
SHOWING PROPOSED COLUMN POSITIONS

DENOTES COLUMN POSITIONS. (6No. @15m)
illustrative only

Rev	Date	Details	Ref

PROJECT:

Proposed LED Floodlights and column installations
Dearne & District FC
Welfare Pitch
Goldthorpe
Rotherham
S63 9EH

LOCATION AND BLOCK PLANS

CLIENT: Dearne & District FC

SCALE: 1:1250 & 1:500 @ A1

DRAWING NO: 2022/DDFC/01

DATE: JULY 2022

DRAWN: m. bissex

GrassRoots Power Community Interest Company
Rumwell Hall
Rumwell
Taunton
TA4 1EL

planning@grassrootspower.org.uk