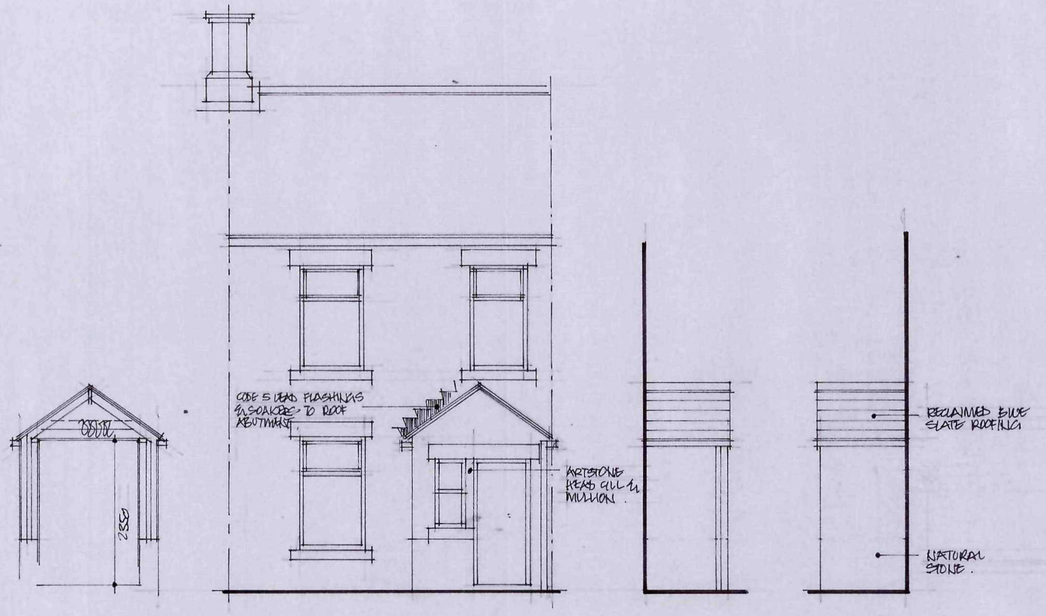

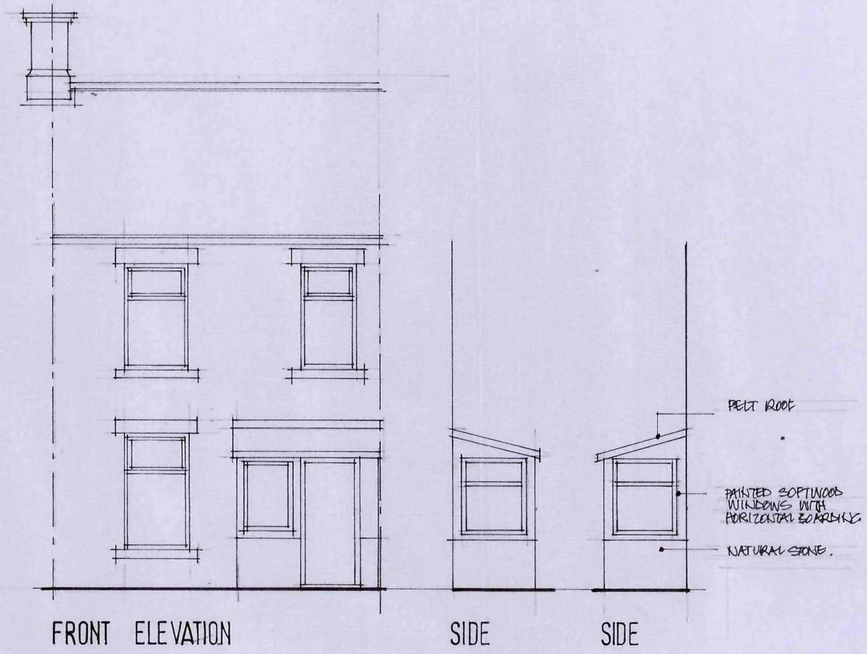

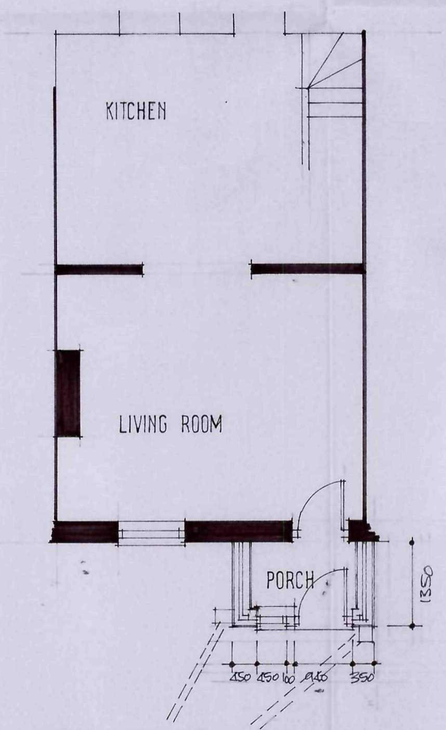

GROUND FLOOR
PROPOSED

REMOVE EXISTING UPPER SW FRAMING & ROOF & BUILD UP IN CAVITY WORK WITH 100mm NATURAL STONE & 100 mm THERMAL BLOCKWORK WITH 75mm CAVITY & FULL FILL ROCKWOOL INSULATION SAND/CEMENT RENDER EXTERNALLY & PAINT FINISH.
CONSTRUCT PITCH ROOF 35° PITCH WITH RECLAIMED BLUE SLATE ON TAKE ROOF MEMBRANE ON 100x50 RAFTERS & CEILING JOISTS AT 400 c/c 300 mm FIBREGLASS INSULATION & CONTINUOUS EAVES VENTILATION
100 mm, 50 SECTION BLACK UPVC GUTTERS & RWP'S
NEW PAINTED SW SASH WINDOW WITH DOUBLE GLAZING WITH LOW E COATING.

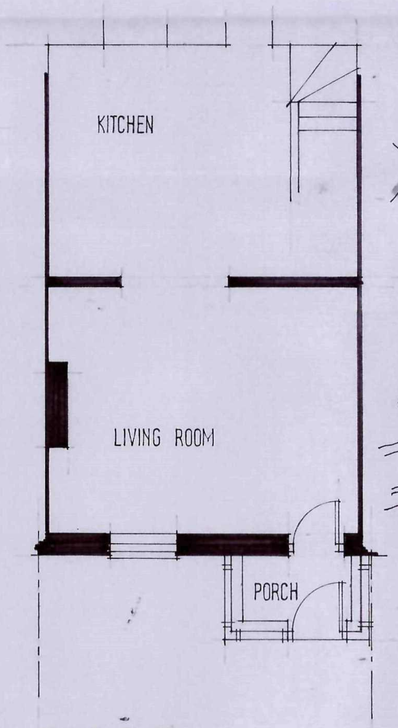

GROUND FLOOR
EXISTING

LOCATION PLAN 1:500

Ref.	Revision	Date

Client
MRS J ADDY

Project
127 GREEN ROAD
PENISTONE

Title
EXISTING & PROPOSED

Scale: 1:50 Drawn: SL
Date: FEB 202 Drawing No: S/101

BDS
BUILDING DESIGN SERVICES
15 Hunters Avenue Barnsley S70 6PL
TEL: 01226 733224