



1 Front - Proposed
1 : 100




2 Left Side - Proposed
1 : 100

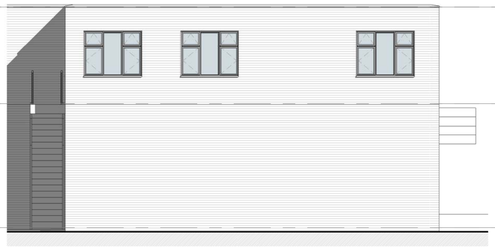

3 Rear - Proposed
1 : 100

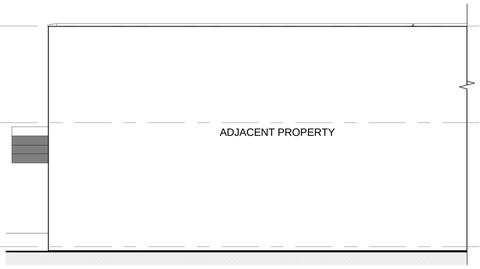

4 Right Side - Proposed
1 : 100

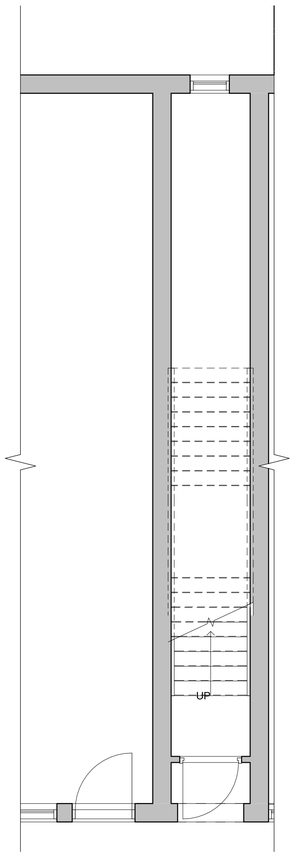

5 Level 0 - GA Proposed
1 : 50



6 Level 1 - GA Proposed
1 : 50

Schedule - Room - Proposed	
Name	Area
Apartment 1	49 m²
Apartment 2	41 m²
Apartment 3	45 m²
Apartment 4	55 m²
	189 m²

1 0 1 2 3 4 5
SCALE 1:100 m

0.5 0 0.5 1 1.5 2 2.5
SCALE 1:50 m

DEBTAL ARCHITECTURE
72 Bury New Road, Manchester, M25 0JU.
Tel: 0161 773 1630
office@debtalarchitecture.co.uk www.debtalarchitecture.co.uk

CLIENT
Broompark Management

PROJECT
7 King Street, Hoyland

TITLE
Proposed GA Plans and Elevations

PROJECT NO. DRAWING NO. REV.
DA17116. 003.

STATUS

SCALE @ A1 DATE DRAWN BY
As indicated 11 Sep 2017 SG

© COPYRIGHT - ALL RIGHTS RESERVED THIS DRAWING MUST NOT BE REPRODUCED WITHOUT PERMISSION. ALL DIMENSIONS RELATIVE TO THIS DRAWING TO BE CHECKED ON SITE. DESIGNER TO BE NOTIFIED OF ANY DISCREPANCIES BEFORE WORK COMMENCES. ALL DESIGN AND DETAILS SHOWN ON THIS DRAWING MUST BE CHECKED AGAINST ANY OTHER STRUCTURAL/SPECIALIST DRAWINGS PROVIDED. THIS DRAWING MUST NOT BE USED FOR CONSTRUCTION UNLESS ISSUED FOR CONSTRUCTION. ALL DIMENSIONS ON THIS DRAWING ARE IN MILLIMETRES UNLESS OTHERWISE STATED.