


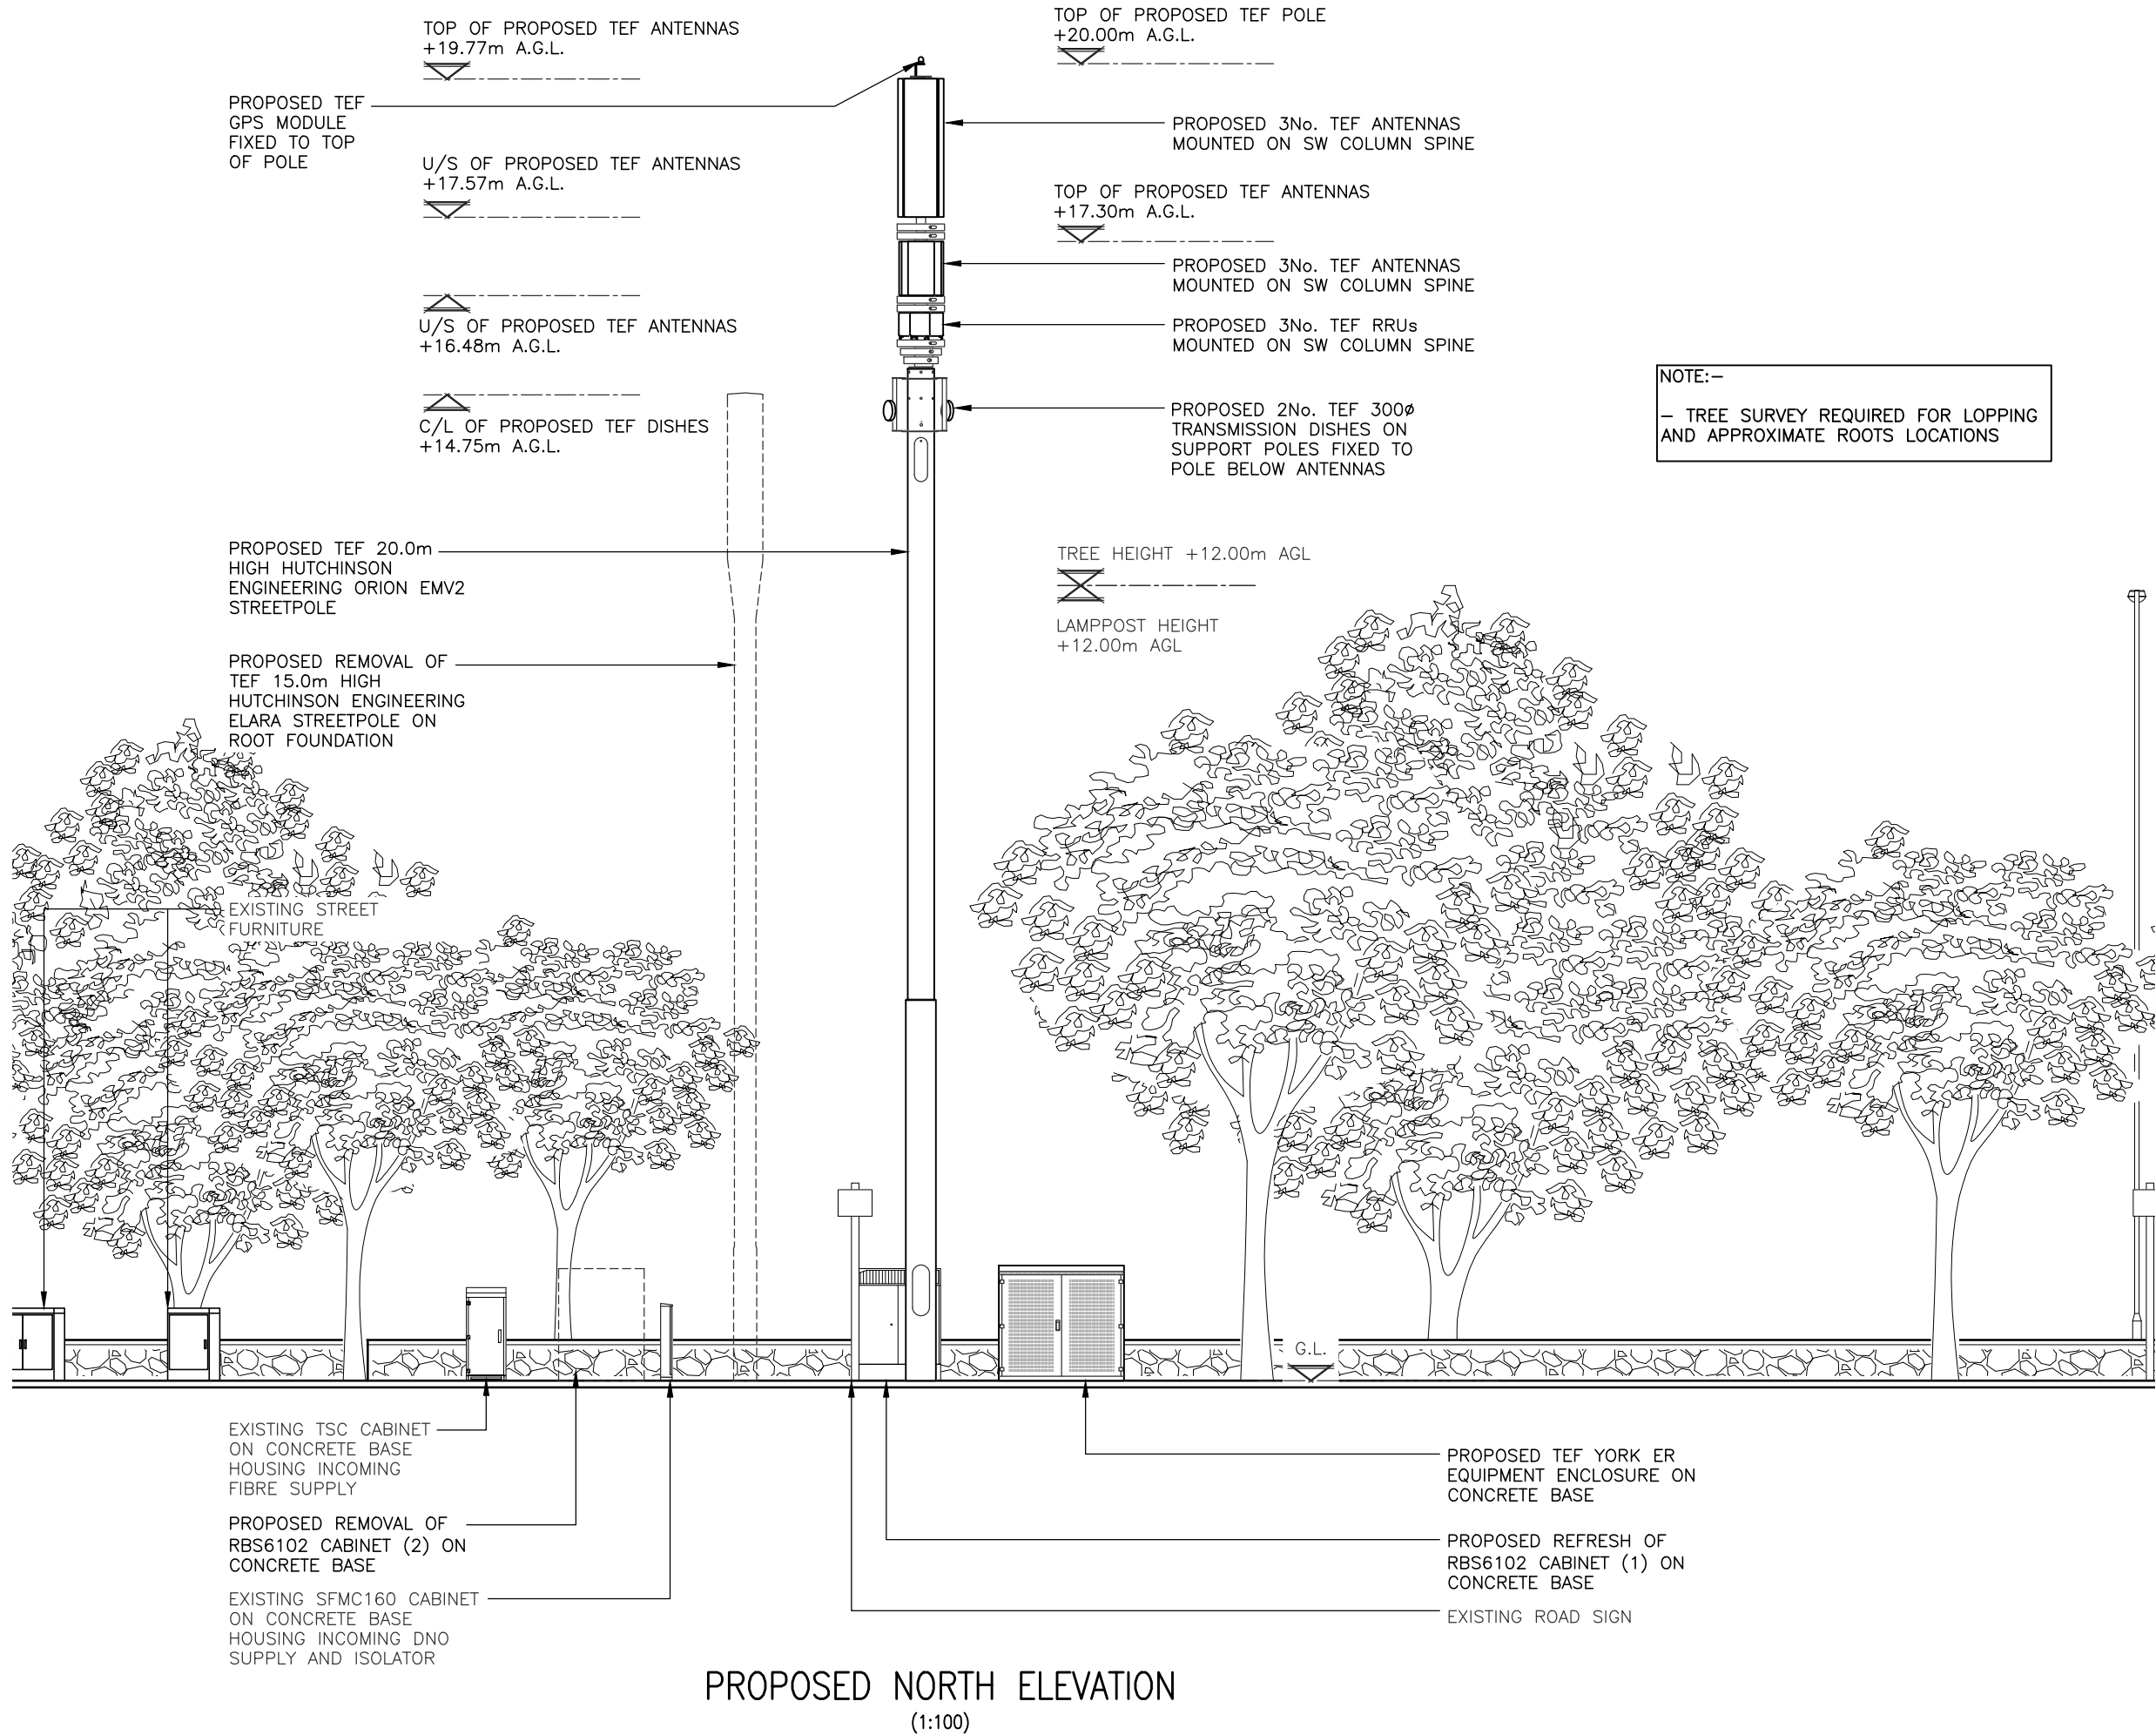

ALL DIMENSIONS ARE IN mm UNLESS NOTED OTHERWISE

N.G.R

E: 433417 N: 407029

NOTES:

- LOPPING OF TREES REQUIRED FOR INSTALLATION OF THE PROPOSAL
- TREE SURVEY REQUIRED FOR LOPPING AND APPROXIMATE ROOTS LOCATIONS

|     |                     |     |     |          |
|-----|---------------------|-----|-----|----------|
|     |                     |     |     |          |
|     |                     |     |     |          |
|     |                     |     |     |          |
|     |                     |     |     |          |
| A   | Issued For Approval | SSC | NDS | 19.07.21 |
| REV | MODIFICATION        | BY  | CH  | DATE     |

CORNERSTONE - BEACON 3

|   |          |                      |             |
|---|----------|----------------------|-------------|
| Cell Name   |          |                      | Opt.        |
| BARNSELEY NW   |          |                      | -           |
| Cell ID No   |          |                      |             |
| CTIL   | TEF      | VF                   |             |
| 114699 22   | 036093   | N/A                  |             |
| Site Address / Contact Details                                                                                         |          |                      |             |
| SW OFF GAWBER ROAD<br>PAVEMENT OUTSIDE BARNSELEY D.G. HOSPITAL<br>GAWBER ROAD<br>BARNSELEY, SOUTH YORKSHIRE<br>S75 2PR |          |                      |             |
| Drawing Title:<br>PROPOSED SITE ELEVATION                                                                              |          |                      |             |
| Purpose of issue:   |          |                      | Dwg Rev:    |
| PLANNING   |          |                      |             |
| Drawing Number:   |          |                      |             |
| 301   |          |                      | A           |
| Surveyed By:   |          | Original Sheet Size: | Pack Issue: |
| NDS   |          | A3                   |             |
| Drawn:   | Date:    | Checked:             | Date:       |
| SSC   | 19.07.21 | NDS                  | 19.07.21    |
|   |          |                      | A           |

The drawings comply with TEF & Vodafone Standard ICNIRP guidelines.  
Designed in accordance with CORNERSTONE document: SDN0013

