KEY PLAN

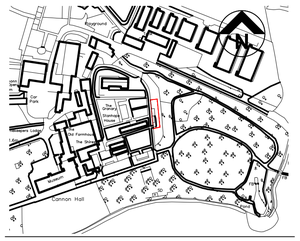

Notes:

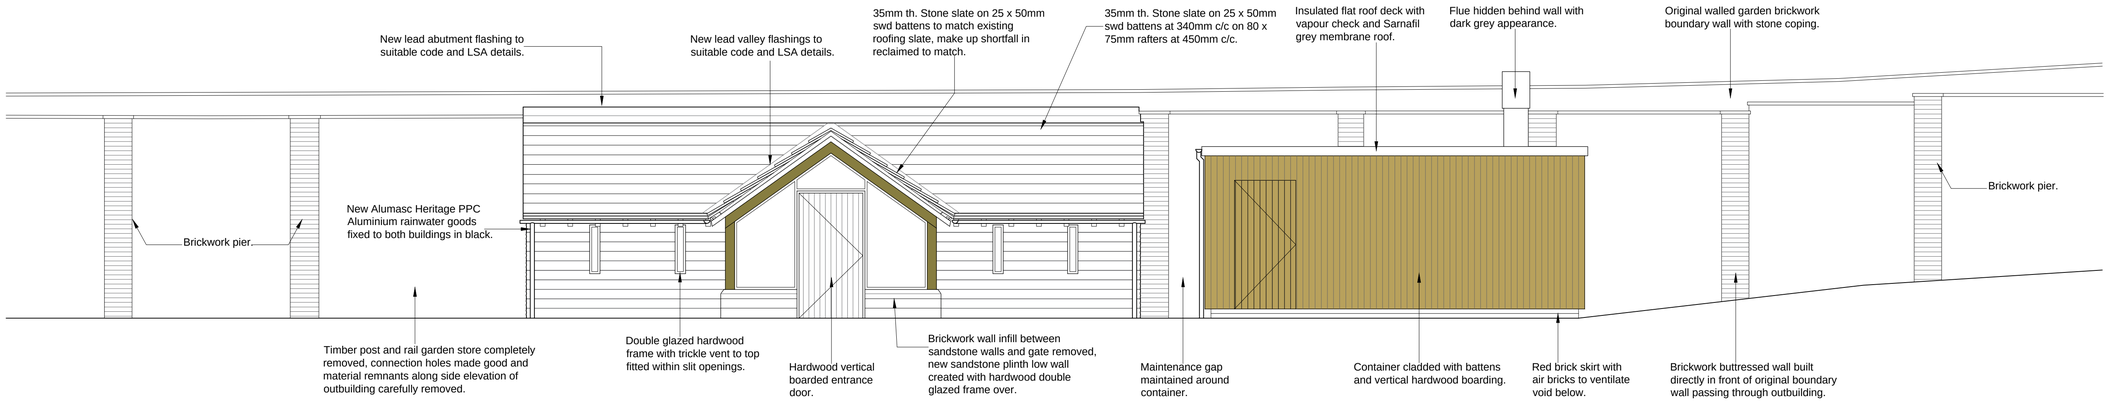

Frontal Elevation as Proposed @ 1:50

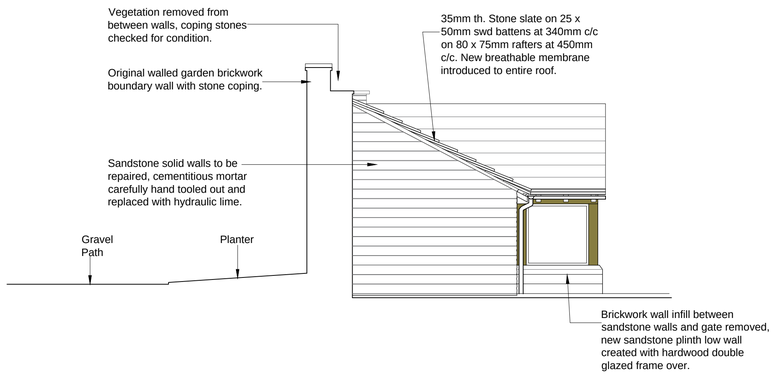

Side Elevation as Proposed @ 1:50

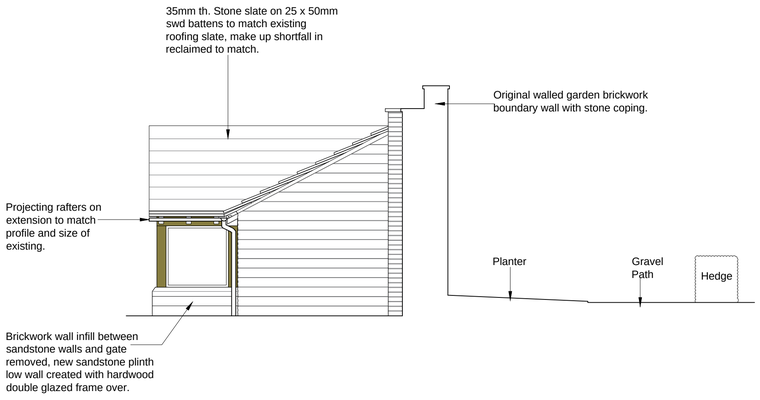

Side Elevation as Proposed @ 1:50

FIRST ISSUE. Planning Issue.						
P1	SBL	16.02.17				
COMMENT						
REV	DRAWN	DATE	CHECKED	DATE	APPROVED	DATE

THIS DRAWING IS PRODUCED FOR USE IN THIS PROJECT ONLY AND MAY NOT BE USED FOR ANY OTHER PURPOSE. NPS PROPERTY CONSULTANTS LTD ACCEPT NO LIABILITY FOR THE USE OF THIS DRAWING OTHER THAN THE PURPOSE FOR WHICH IT WAS INTENDED IN CONNECTION WITH THIS PROJECT AS RECORDED IN THE 'PURPOSE FOR ISSUE' AND 'FILE STATUS CODE'.

THIS DRAWING MAY NOT BE REPRODUCED IN ANY FORM WITHOUT PRIOR WRITTEN AGREEMENT OF NPS PROPERTY CONSULTANTS LTD.

© CROWN COPYRIGHT AND DATABASE RIGHTS 2017 ORDNANCE SURVEY LICENCE NUMBER 100022264

RESPONSIBILITY IS NOT ACCEPTED FOR OTHERS SCALING DIRECTLY FROM THIS DRAWING. DO NOT SCALE FROM THIS DRAWING, USE WRITTEN DIMENSIONS ONLY.

0m 0.5 1.0 1.5 3.0m

1:50

ORIGINAL SHEET SIZE A1

CLIENT
BMBC Bereavement

PROJECT
Cannon Hall
Proposed Pet Crematorium

TITLE
Proposed Elevations

nps group
NPS Barnsley Ltd
Gateway Plaza, Sackville St, Barnsley, South Yorkshire, S70 2RD.
Tel 01226 774605. Email: barnsley@nps.co.uk web:www.nps.co.uk

SCALES	DISCIPLINE	PROJECT NUMBER
1:50	ARCHITECT	17-1-1113
DRAWING NUMBER		REV CODE
NPS-DR-A-(21)-121		P1
STATUS CODE	PURPOSE OF ISSUE	DRAWN BY
S1	PLANNING APPROVAL	SBL

File Path: G:\Working Documentation - Projects\Design Folder\2017_Projects\07-17-17-1-1113 Cannon Hall Pet Crematorium P&P\2.0_Design Folder\2.02_Drawings\1.0_Architects\04_Sheets\07-17-17-1-1113_121 P1 Proposed Elevations (A1).dwg, Saved: 16 February 2017 15:39:52, By: Lilley , Sean

Date Plotted: 16 February 2017 15:40:56

© COPYRIGHT NPS GROUP 2017