


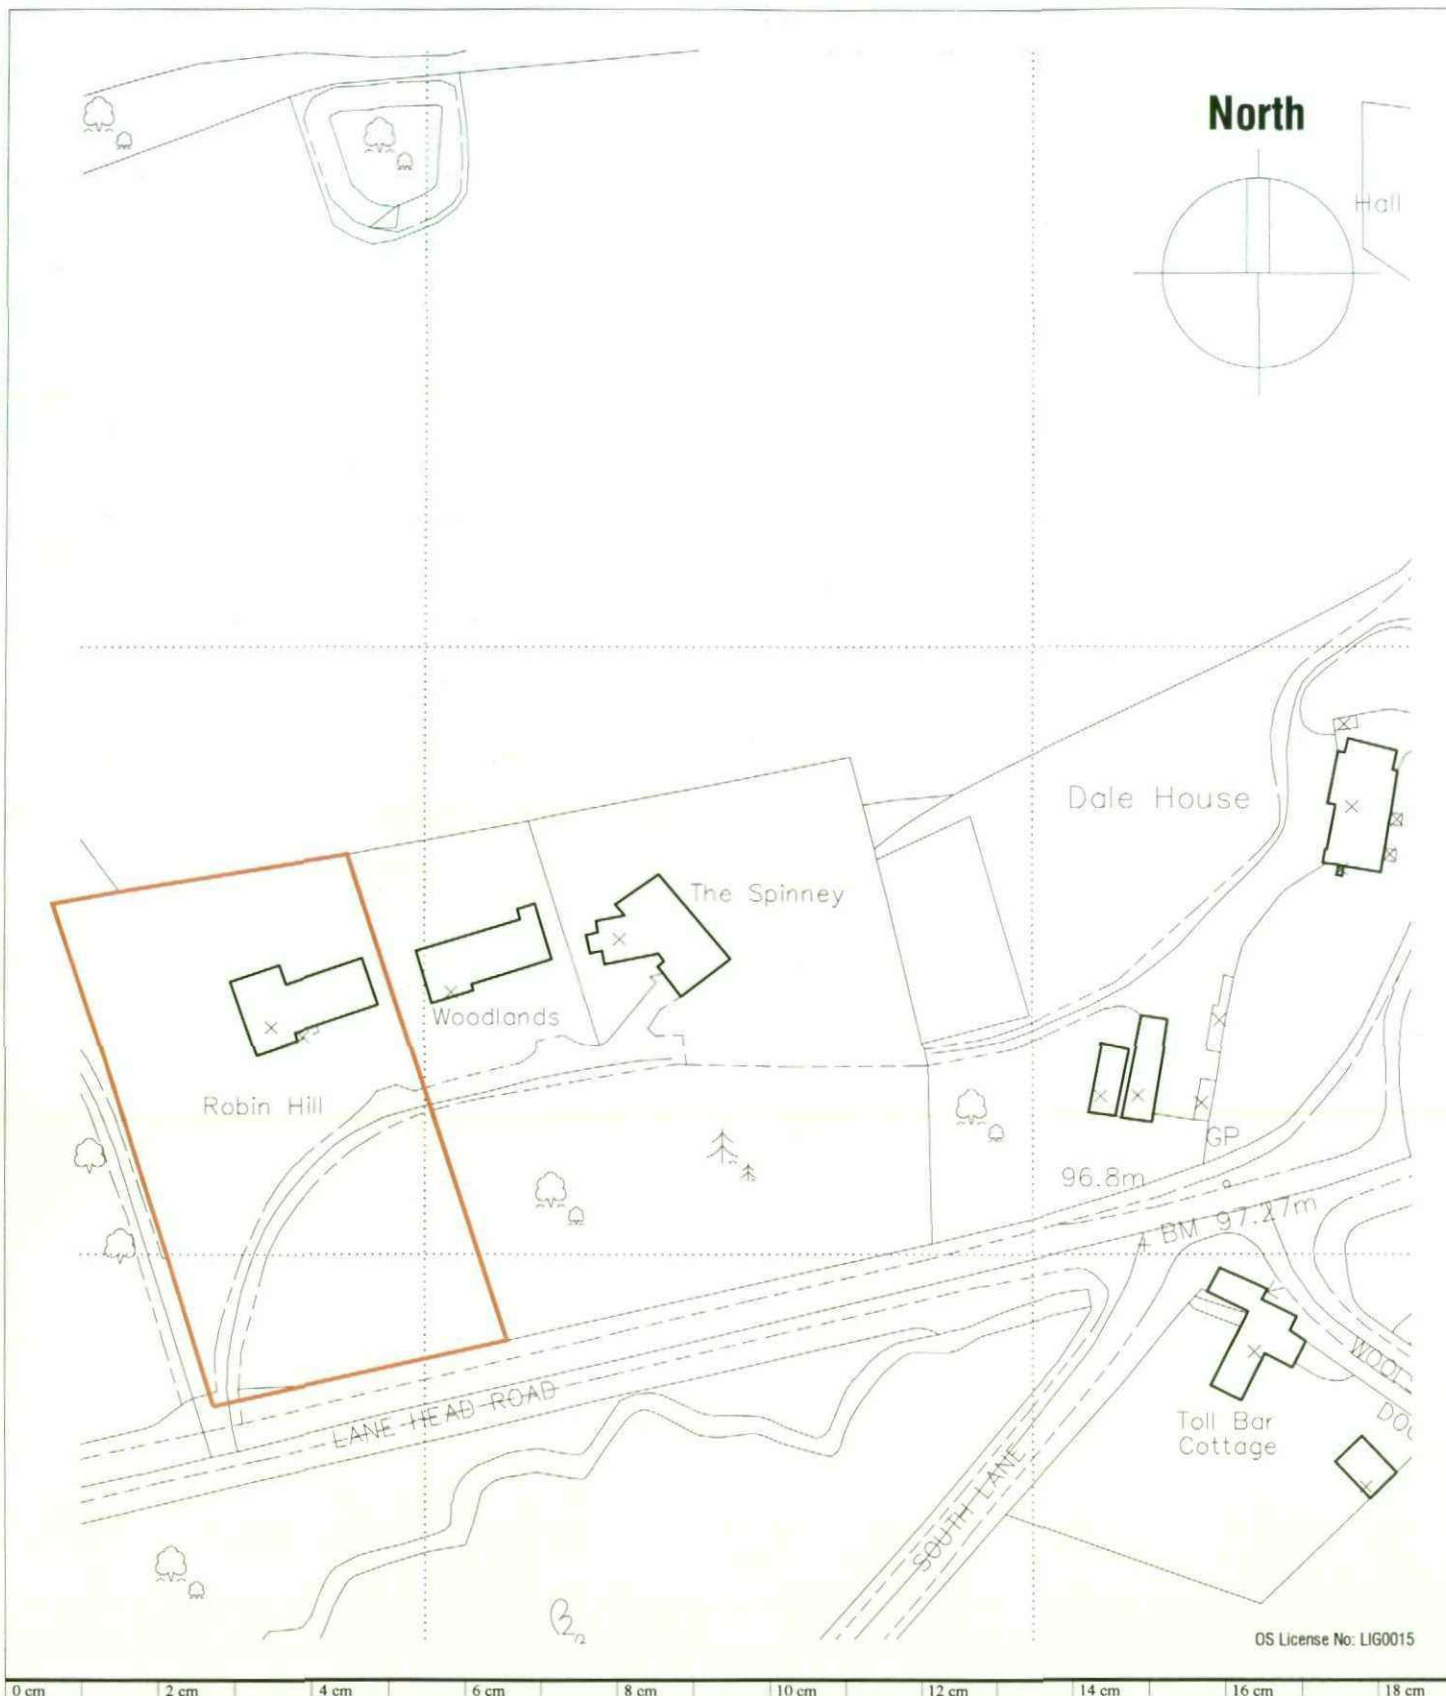

0 cm 2 cm 4 cm 6 cm 8 cm 10 cm 12 cm 14 cm 16 cm 18 cm

ROBIN HILL, LANE HEAD ROAD,
CAWTHORNE,
BARNSELY

SITE LOCATION

This drawing and the copyright is the Architects property and maybe used or reproduced only by agreement. All Dimensions in Millimetres Unless specified otherwise and subject to verification on site.

Scale: 1:1250

Date: JAN 2010

Ref: 24/08

Drwg No: LP1



Chris Carr Associates
ARCHITECTS

6a Eastgate Barnsley
S70 2EP
Tel: 01226 286256 Fax: 01226 207304
Email: mail@cca-arch.co.uk