


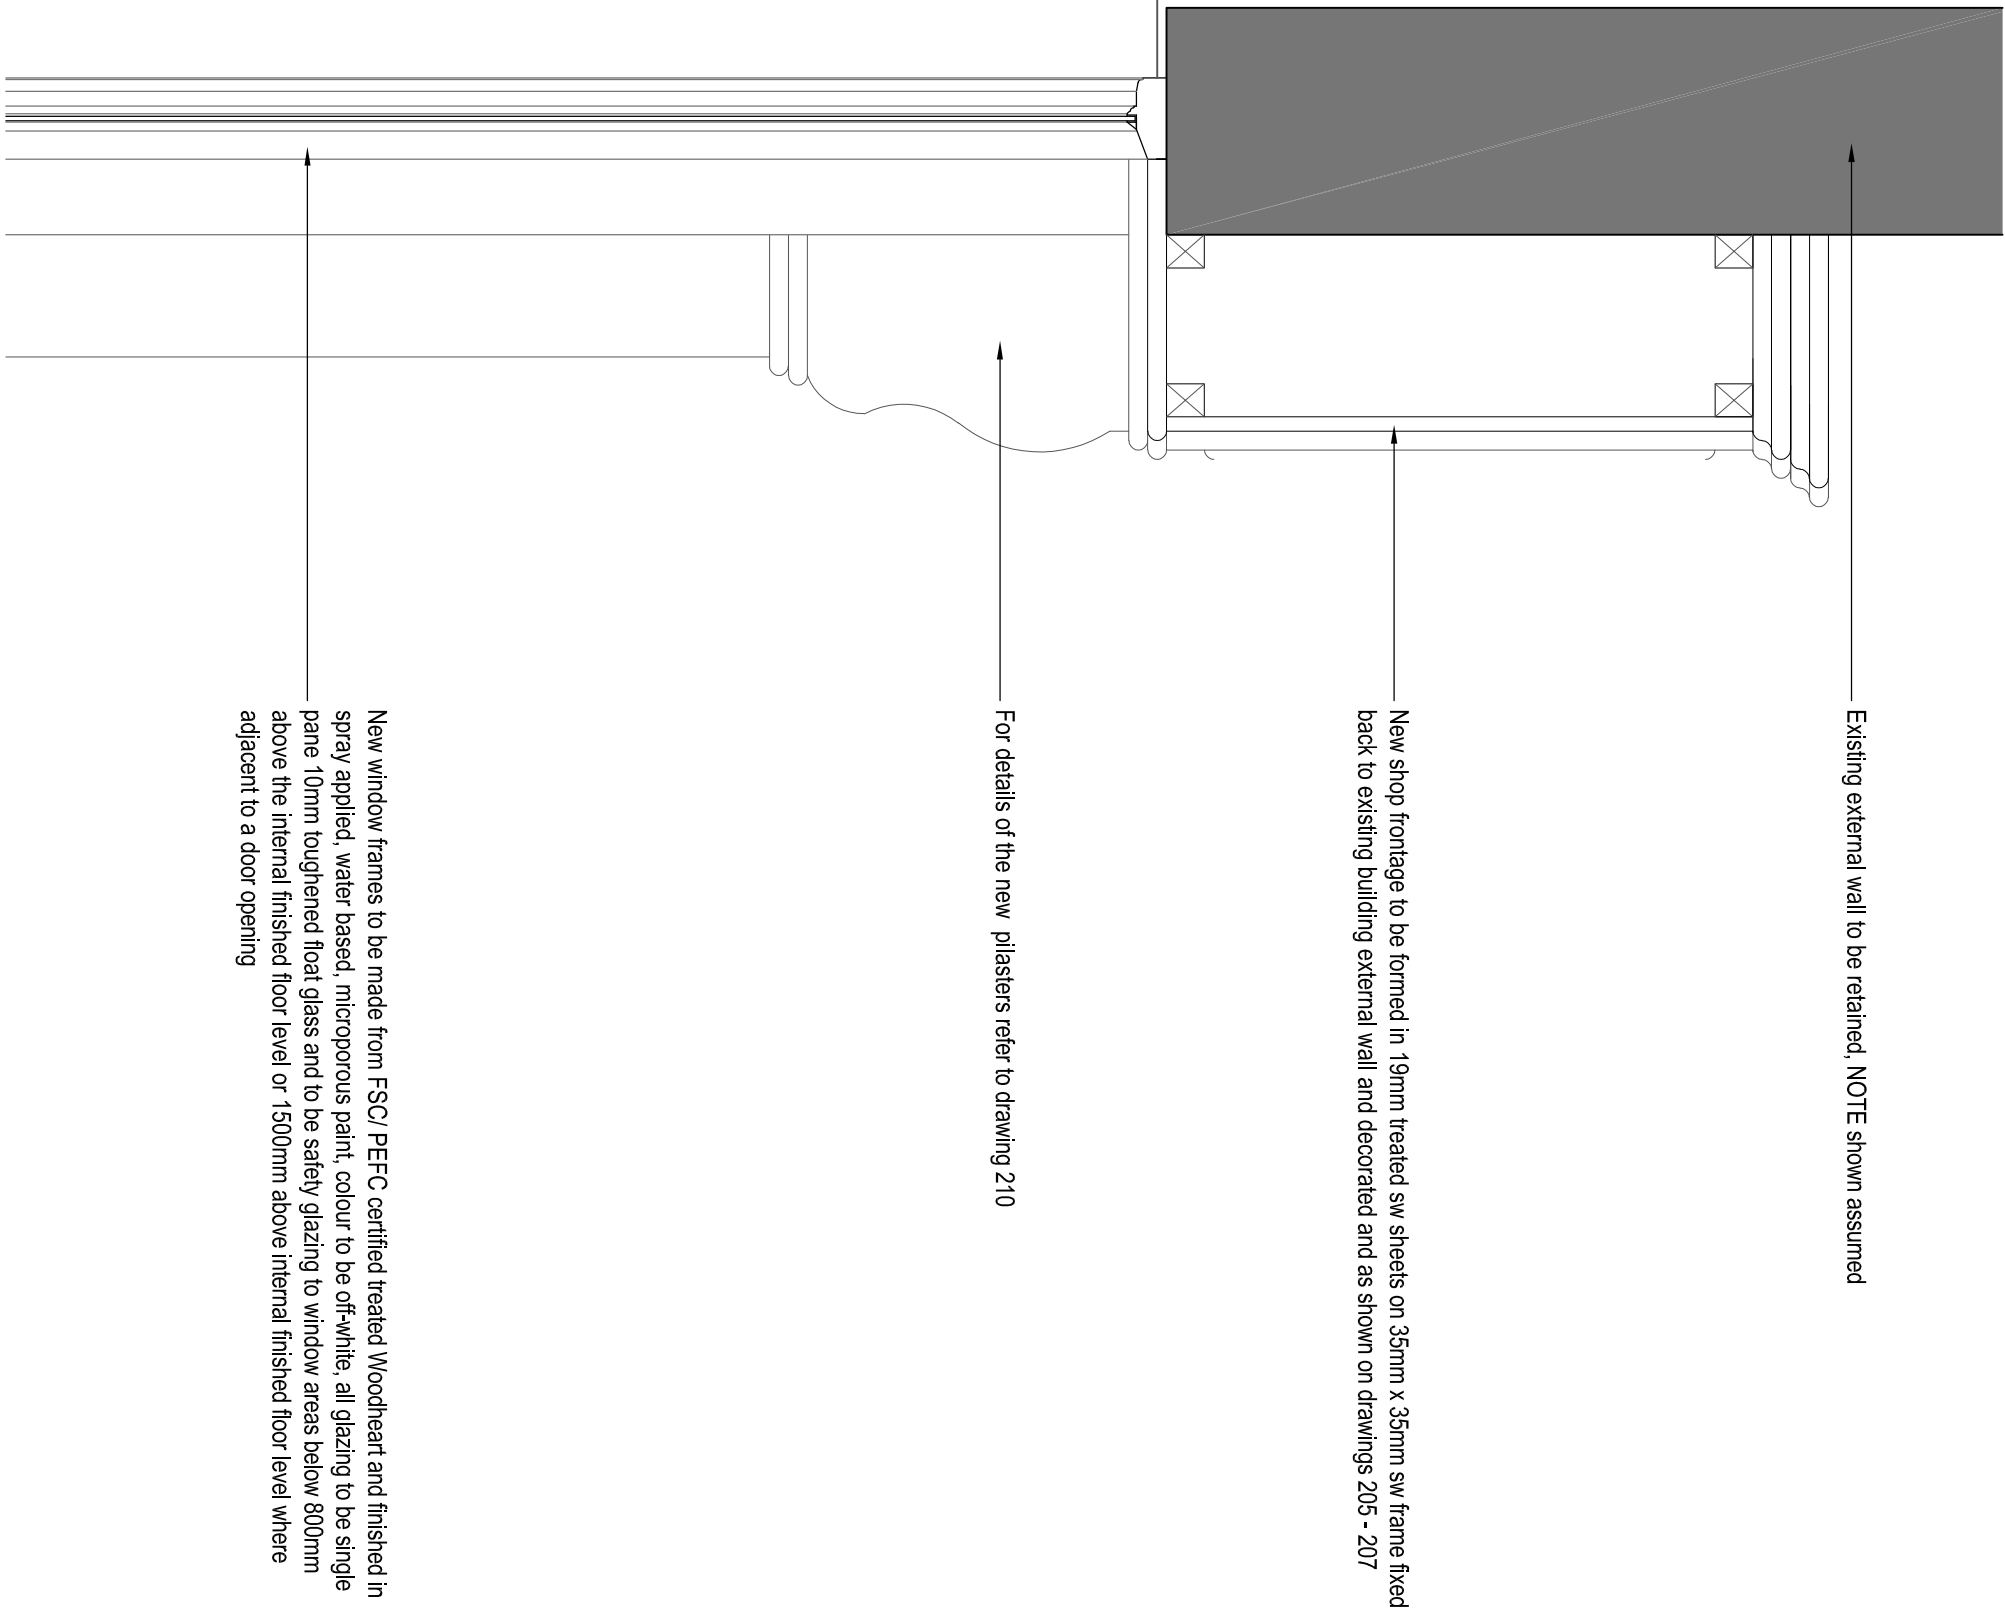

For details of the new pilasters refer to drawing 210

New shop frontage to be formed in 19mm treated sw sheets on 35mm x 35mm sw frame fixed back to existing building external wall and decorated and as shown on drawings 205 - 207

Existing external wall to be retained, NOTE shown assumed

NOTE

The levels shown are derived from the known existing floor and beam levels. Any discrepancies to be discussed and corrected on site

For details of the structural elements refer to the S. Engs drawings and details

ISSUED FOR PLANNING

REVISION	DATE	DRAWN	CHECKED	DESCRIPTION	SCALE	DATE
CLIENT						
MIR PAUL BICKNELL					1:10@A3	JUL Y 2020
PROJECT		DRAWN		CHECKED		
60 ELDON STREET, BARNSELY		ML				
DRAWING TITLE		JOB NUMBER		DRAWING NO.		REVISION
TYPICAL SHOP FRONTAGE WINDOW HEAD DETAIL		2027		209		

TIMEARCHITECTS

Typical Shop Frontage Window Head Detail

Scale 1:10@A3