


SITE LOCATION: 1:1250

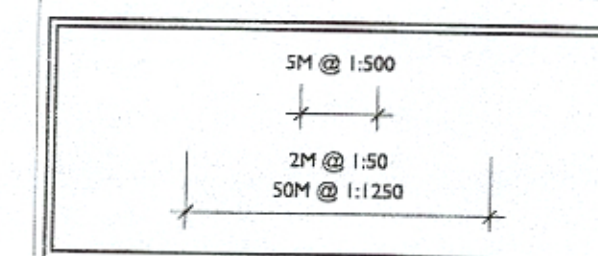

VALE
GARDEN
HOUSES
LTD

LONDONTHORPE ROAD
GRANTHAM
LINCOLNSHIRE, NG31 9SJ
TEL: 01476 564433 FAX: 01476 578555

NOTE:
BASEWORKS ARE TO BE SET OUT ONLY TO FOUNDATION DRAWINGS. CONTRACTORS AND ERECTORS MUST VERIFY ALL DIMENSIONS ON SITE BEFORE WORK COMMENCES.

THIS DRAWING, ITS DESIGN AND APPLICATION TO SITE, AND ITS COMPONENTS REMAINS THE PROPERTY OF VALE GARDEN HOUSES LTD. AND MAY NOT BE REPRODUCED IN ANY WAY WITHOUT PRIOR CONSENT

Rev	Date	Details


CLIENTS:
MR & MRS AUCLAND
SCOUT BRIDGE FARM
HUDDERSFIELD ROAD
PENISTONE
SHEFFIELD
S36 7BX

DATE: 20/11/2017

DRWG NO. A2Q11518-1

©Crown copyright 2017
All rights reserved
VGH Licence Number 100045381

BLOCK PLAN - 1:500 EXISTING

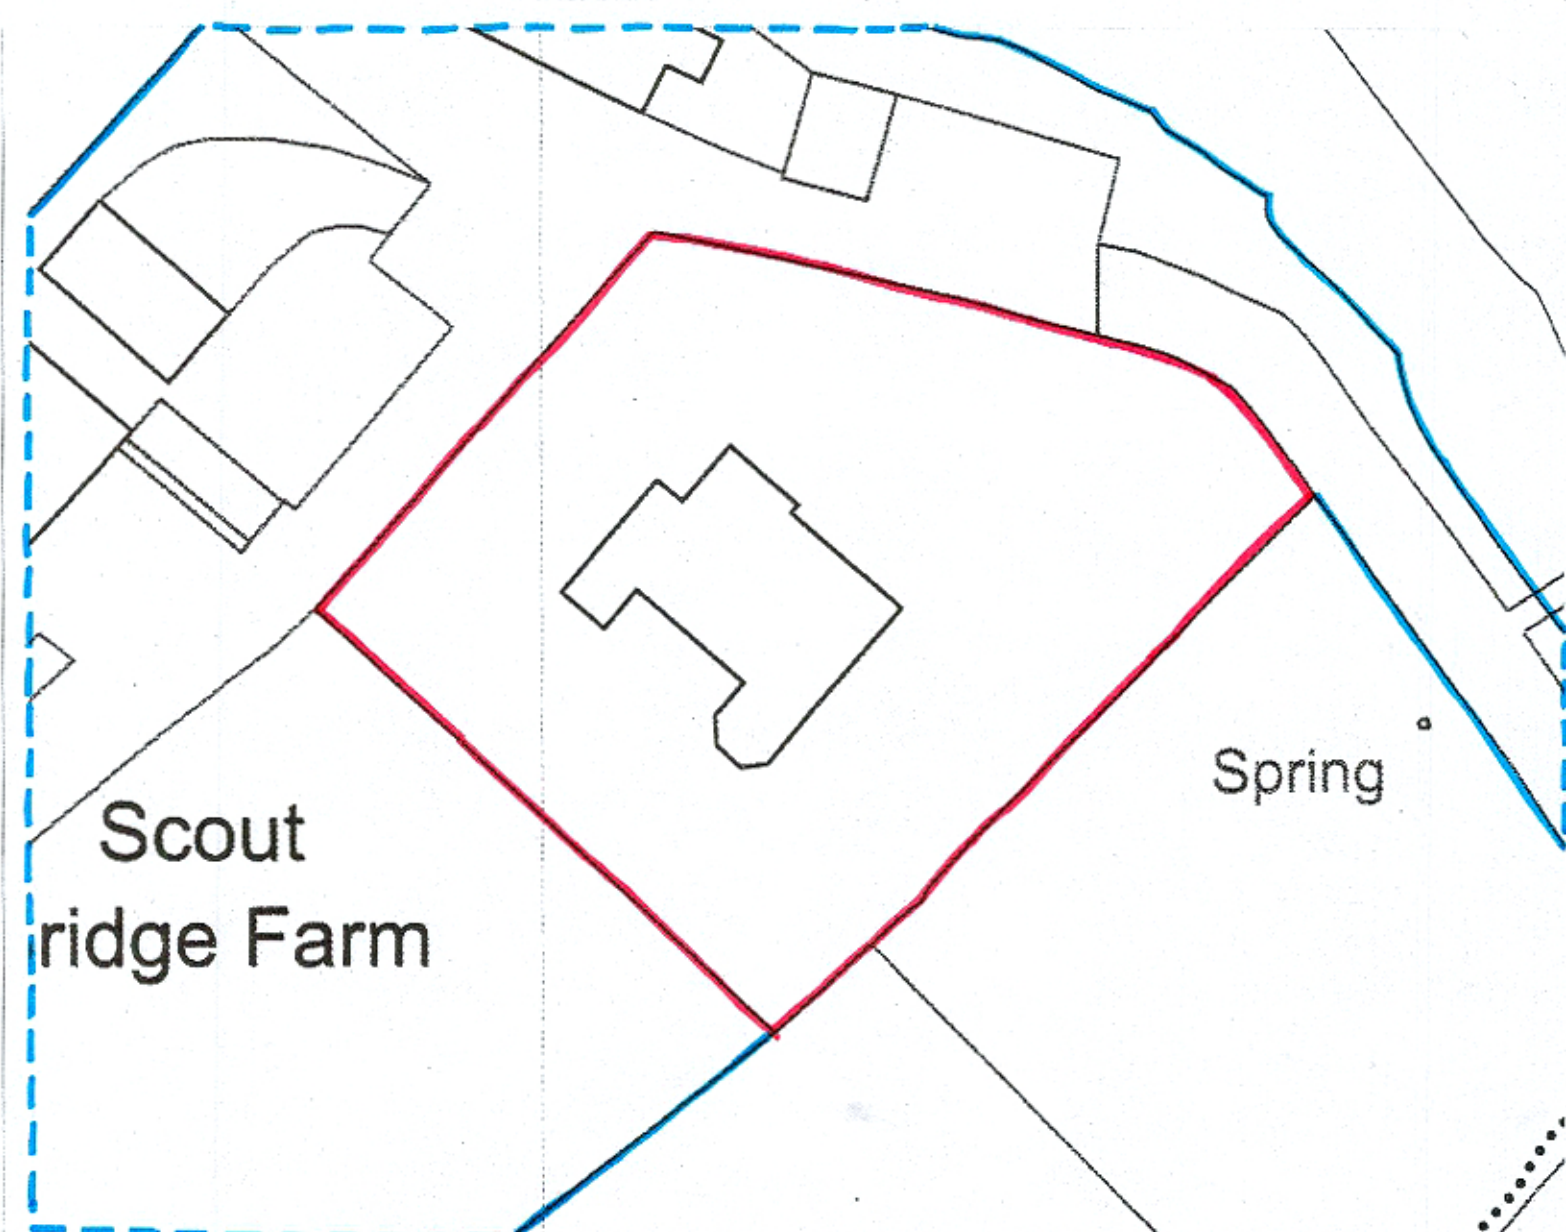

BLOCK PLAN - 1:500 PROPOSED

