
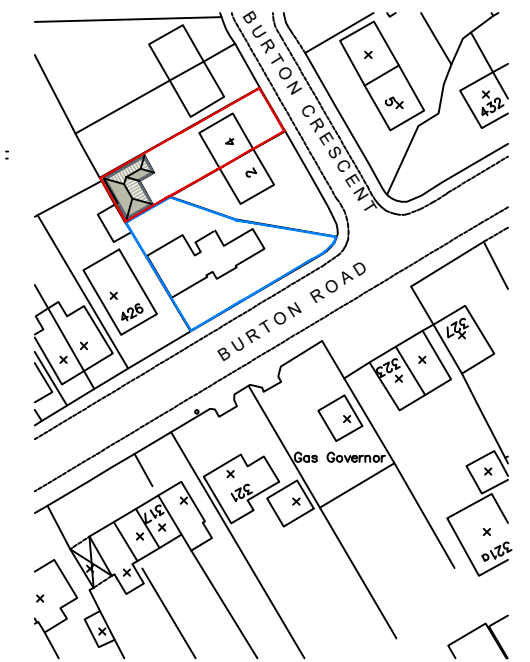
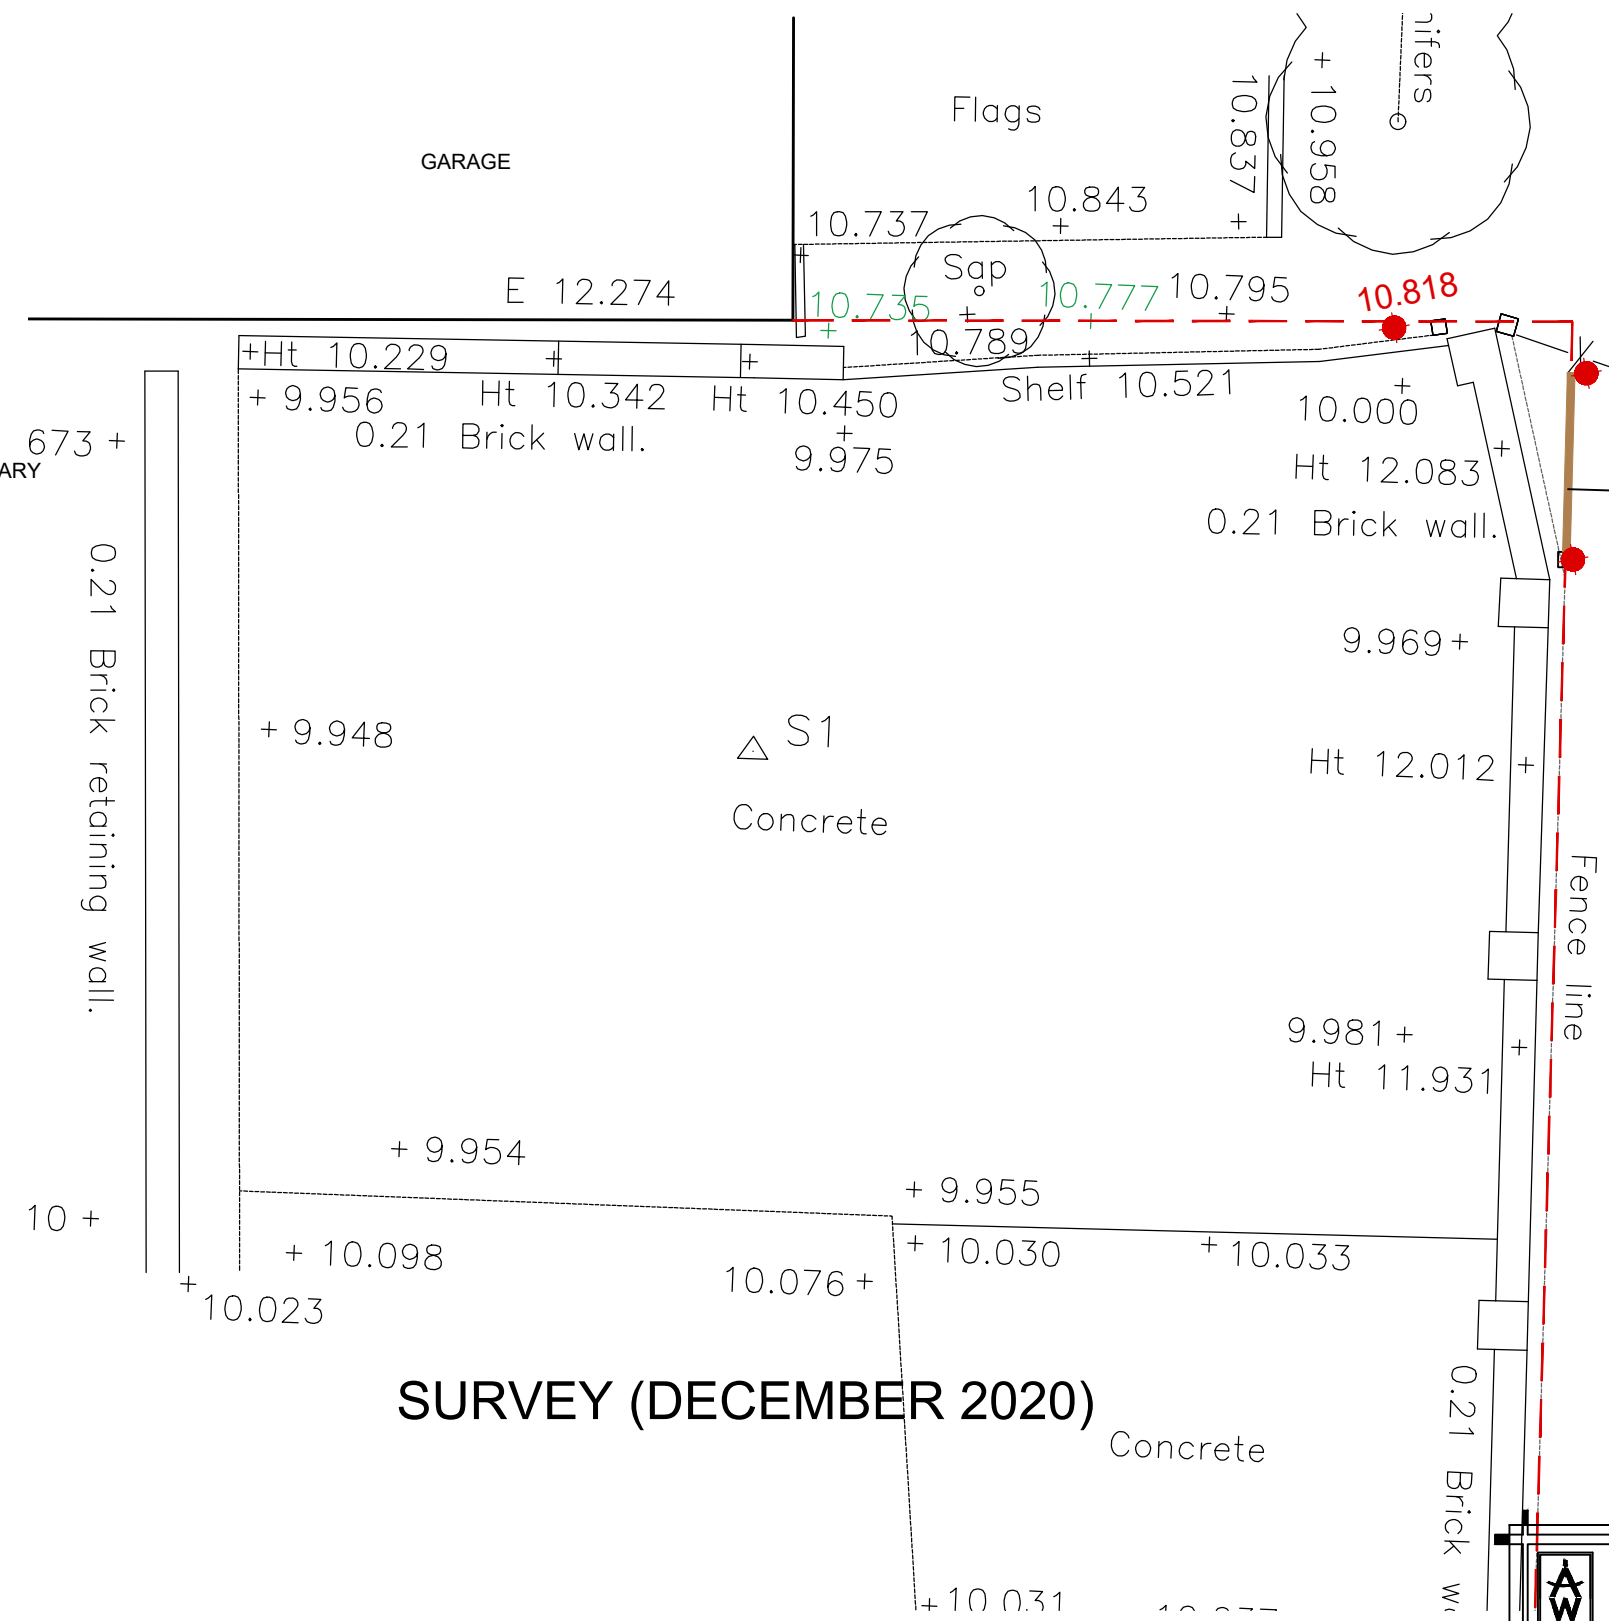
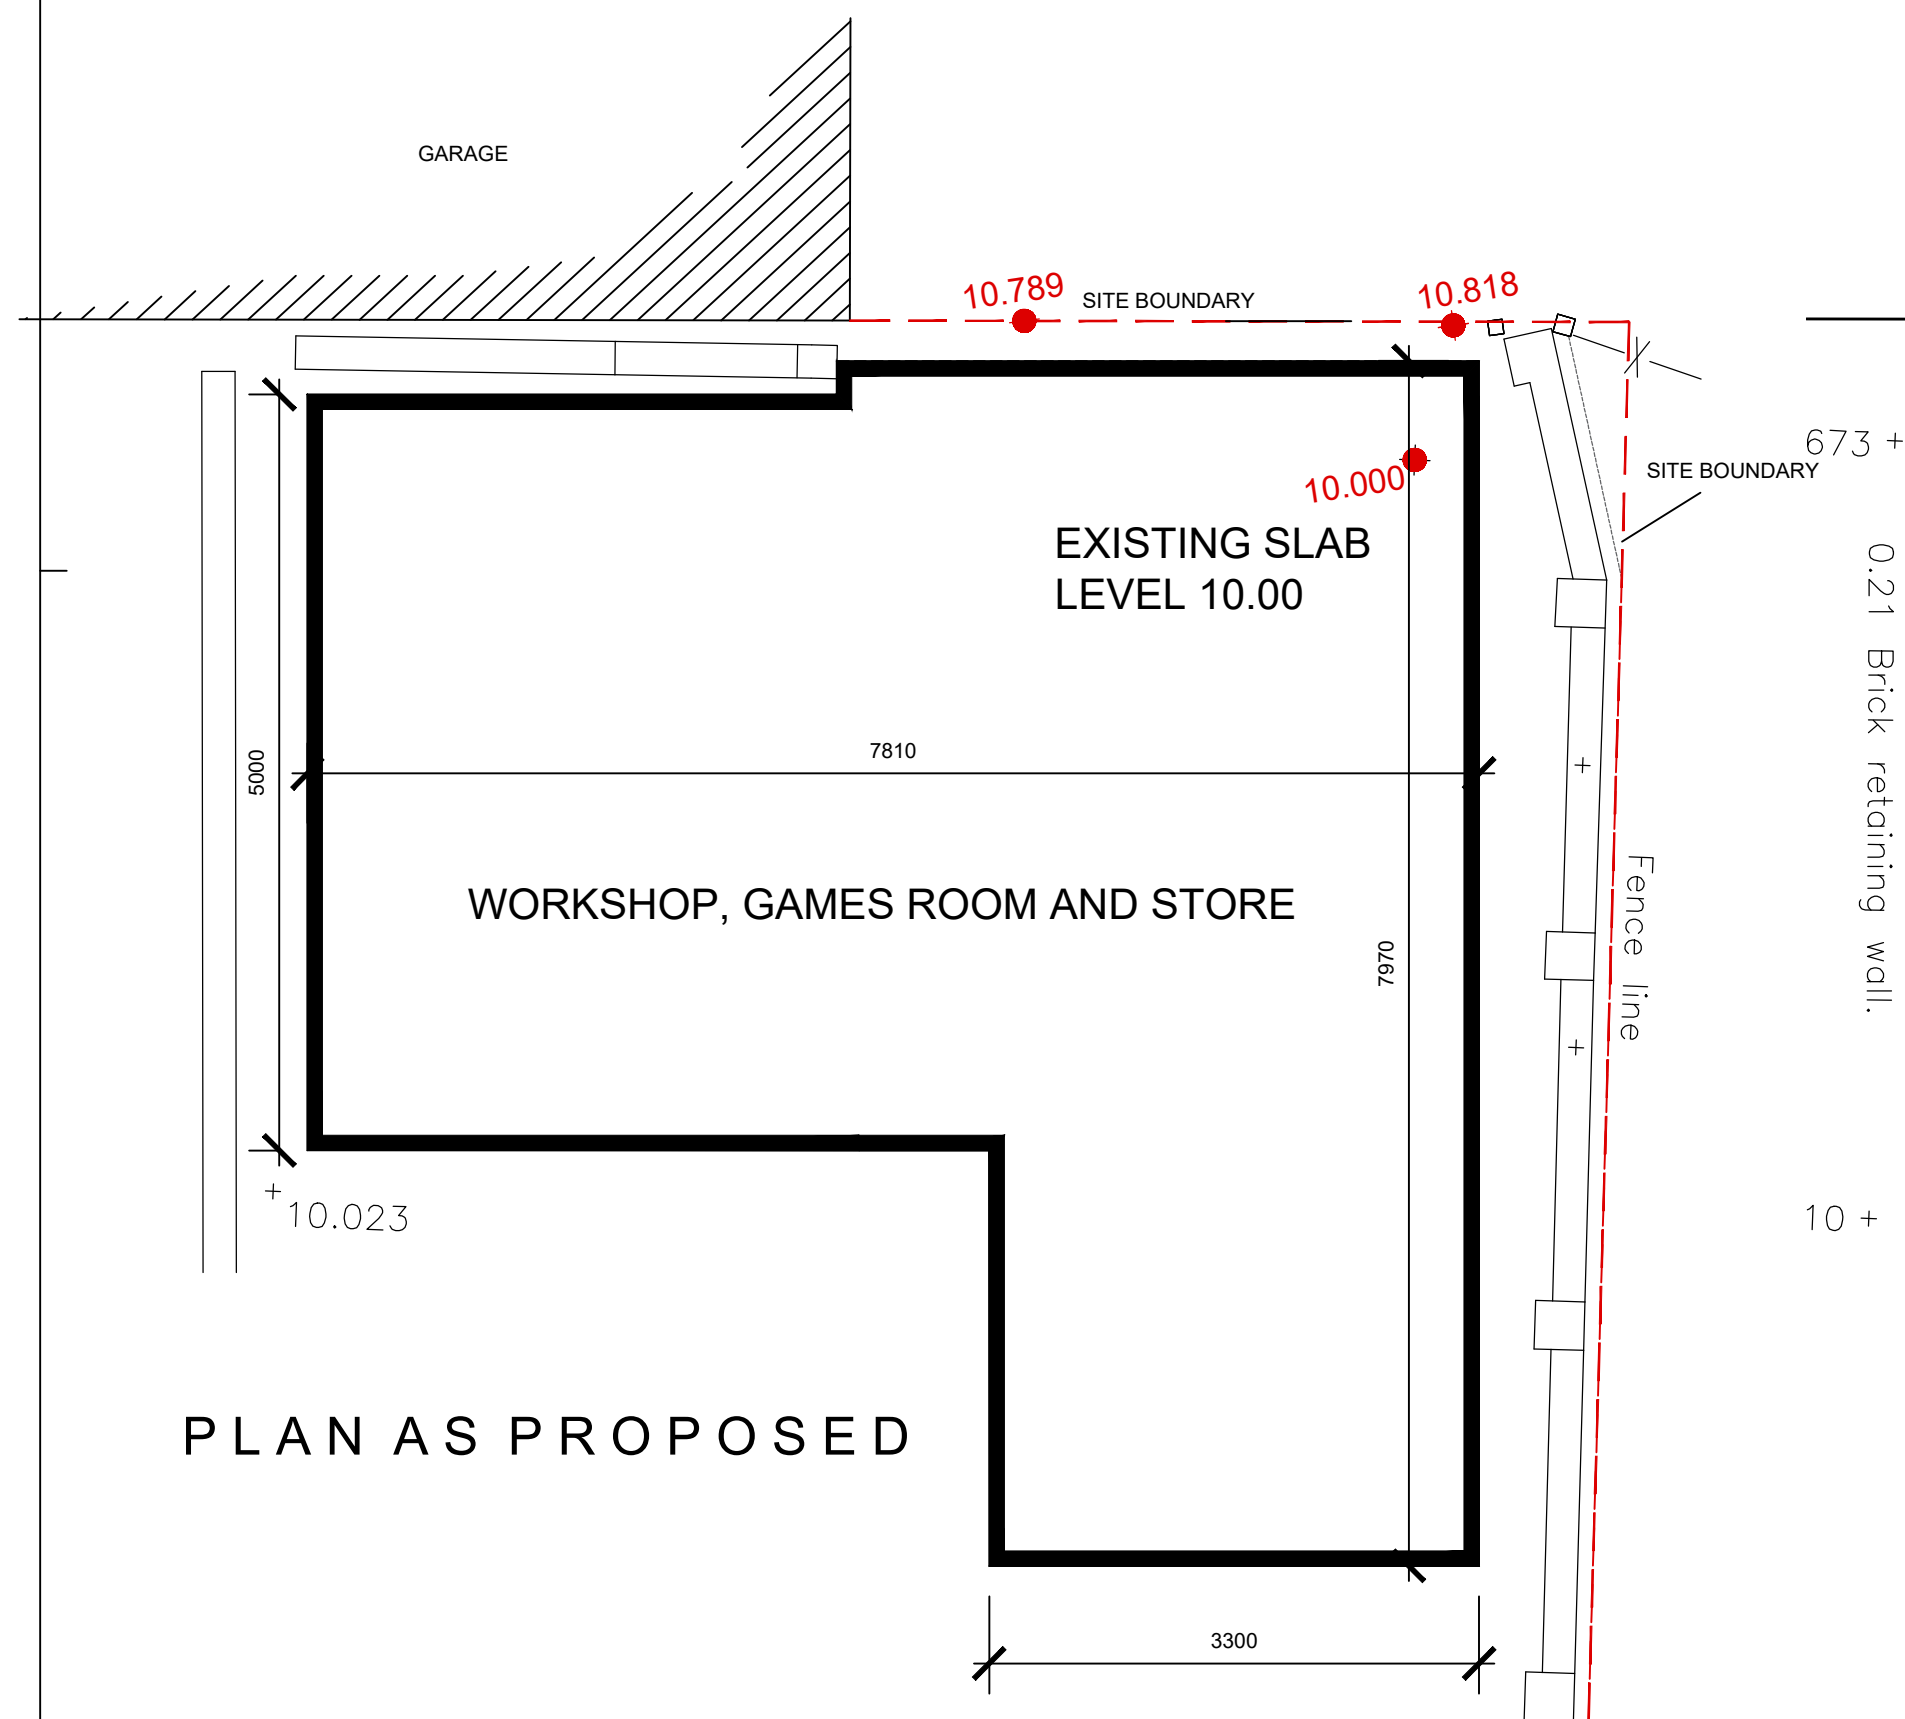


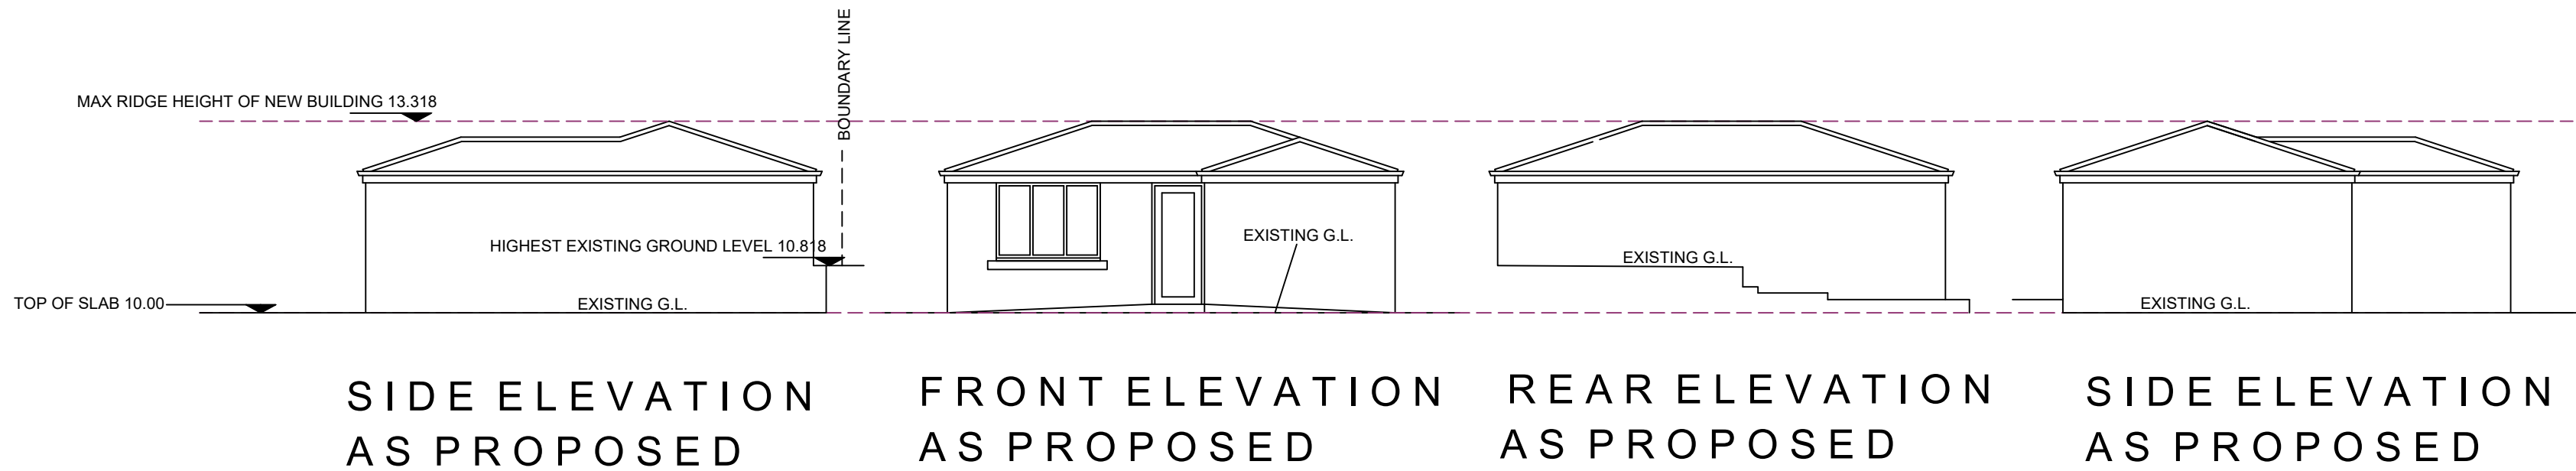

LOCATION PLAN  
SCALE 1:1250

|   |  |  |                                                         |  |  |                                                                               |  |                                 |      |  |  |        |  |  |             |  |  |
|---|--|--|---------------------------------------------------------|--|--|-------------------------------------------------------------------------------|--|---------------------------------|------|--|--|--------|--|--|-------------|--|--|
|  <b>White Agus</b><br>PARTNERSHIP |  |  | OFFICE ONE<br>34 VICTORIA ROAD<br>BARNSELEY.<br>S70 2BU |  |  | Phone: 01226 208482                                                           |  |                                 |      |  |  |        |  |  |             |  |  |
| ARCHITECTURAL SERVICES                                                                                                 |  |  |                                                         |  |  | Email: info@whiteaguspартnership.co.uk<br>Web: www.whiteaguspартnership.co.uk |  |                                 |      |  |  |        |  |  |             |  |  |
| Project.<br>WORKSHOP, STORE & GAMES ROOM AT<br>4 BURTON CRESCENT, MONK BRETTON<br>BARNSELEY, S71 2QD                   |  |  |                                                         |  |  | Client.<br><br>MR CYRIL BARNETT                                               |  |                                 |      |  |  |        |  |  |             |  |  |
| Drawing<br>Title.<br><br>PLANS AND ELEVATIONS                                                                          |  |  |                                                         |  |  | Date.<br><br>JAN 2021                                                         |  | Scale.<br><br>1:50 & 1:100 @ A2 |      |  |  |        |  |  |             |  |  |
|   |  |  |                                                         |  |  | Ref.<br><br>17-151                                                            |  | Dwg. No.<br><br>10              |      |  |  |        |  |  |             |  |  |
|   |  |  |                                                         |  |  |                                                                               |  | Rev.<br><br>C                   |      |  |  |        |  |  |             |  |  |
| Date   |  |  | Suffix                                                  |  |  | Description                                                                   |  |                                 | Date |  |  | Suffix |  |  | Description |  |  |
| 29-03-21   |  |  | A                                                       |  |  | BUILDING POSITION ADJUSTED                                                    |  |                                 |      |  |  |        |  |  |             |  |  |
| 14-04-21   |  |  | B                                                       |  |  | GENERAL REVISIONS                                                             |  |                                 |      |  |  |        |  |  |             |  |  |
| 16-04-21   |  |  | C                                                       |  |  | REVISED TO CLIENTS REQUIREMENTS                                               |  |                                 |      |  |  |        |  |  |             |  |  |