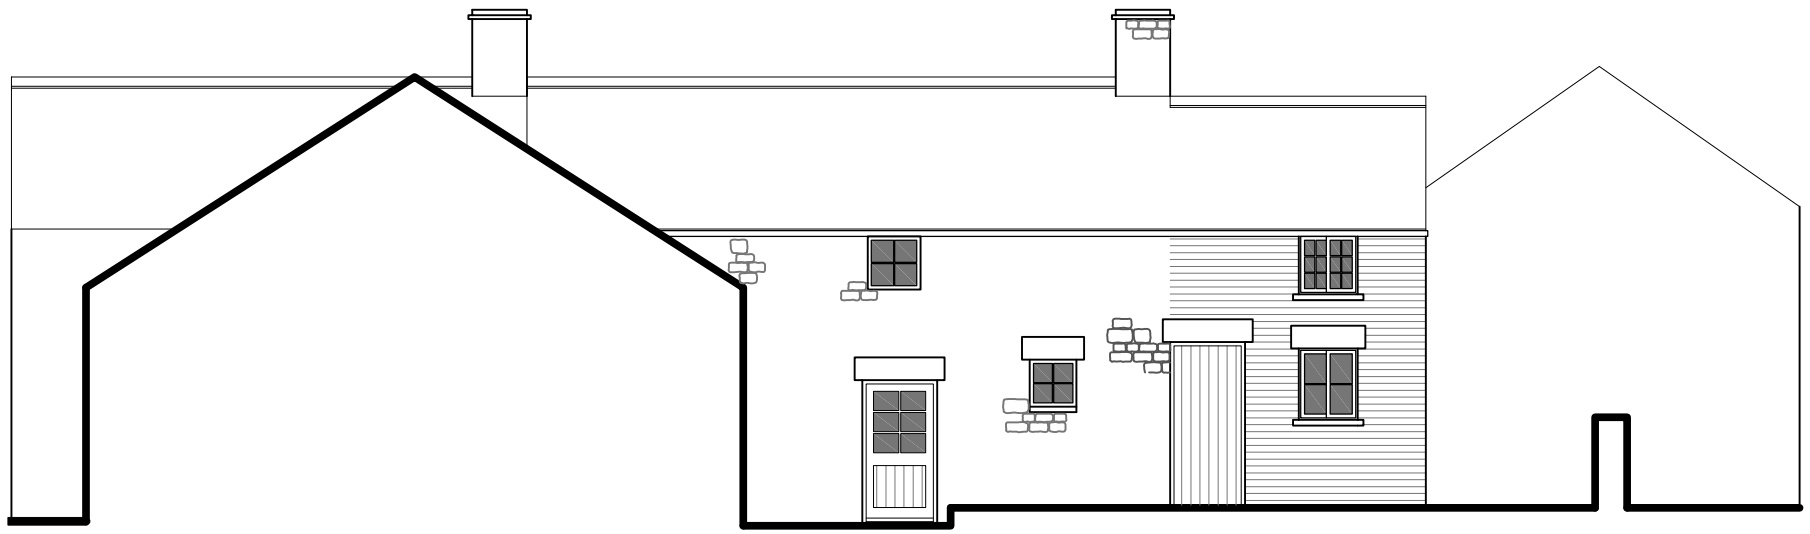

North Facing Elevation As Proposed

Scale 1:100@A3

ISSUED FOR PLANNING

REVISION	DATE	DRAWN	CHECKED	DESCRIPTION

CLIENT	MR & MRS MELLER	SCALE 1:100 @ A3	DATE JUNE 2021
PROJECT	LOWER STAINBOROUGH FOLD COTTAGE	DRAWN MH	CHECKED
DRAWING TITLE	ELEVATIONS AS PROPOSED SHEET 2 OF 3	JOB NUMBER **2081**	DRAWING NO. **205** REVISION

TIME ARCHITECTS

Creative Conservation - Inspiring Design. Time Architects 226-228 Holme Lane, Sheffield, S64JZ
Registered Company Number in England and Wales: 8033383, Director: Michael Leigh
W. www.timearchitects.co.uk **E.** info@timearchitects.co.uk **T.** 0114 430 0114
© all rights reserved, report all discrepancies, do not scale from drawing, check dimensions on site