


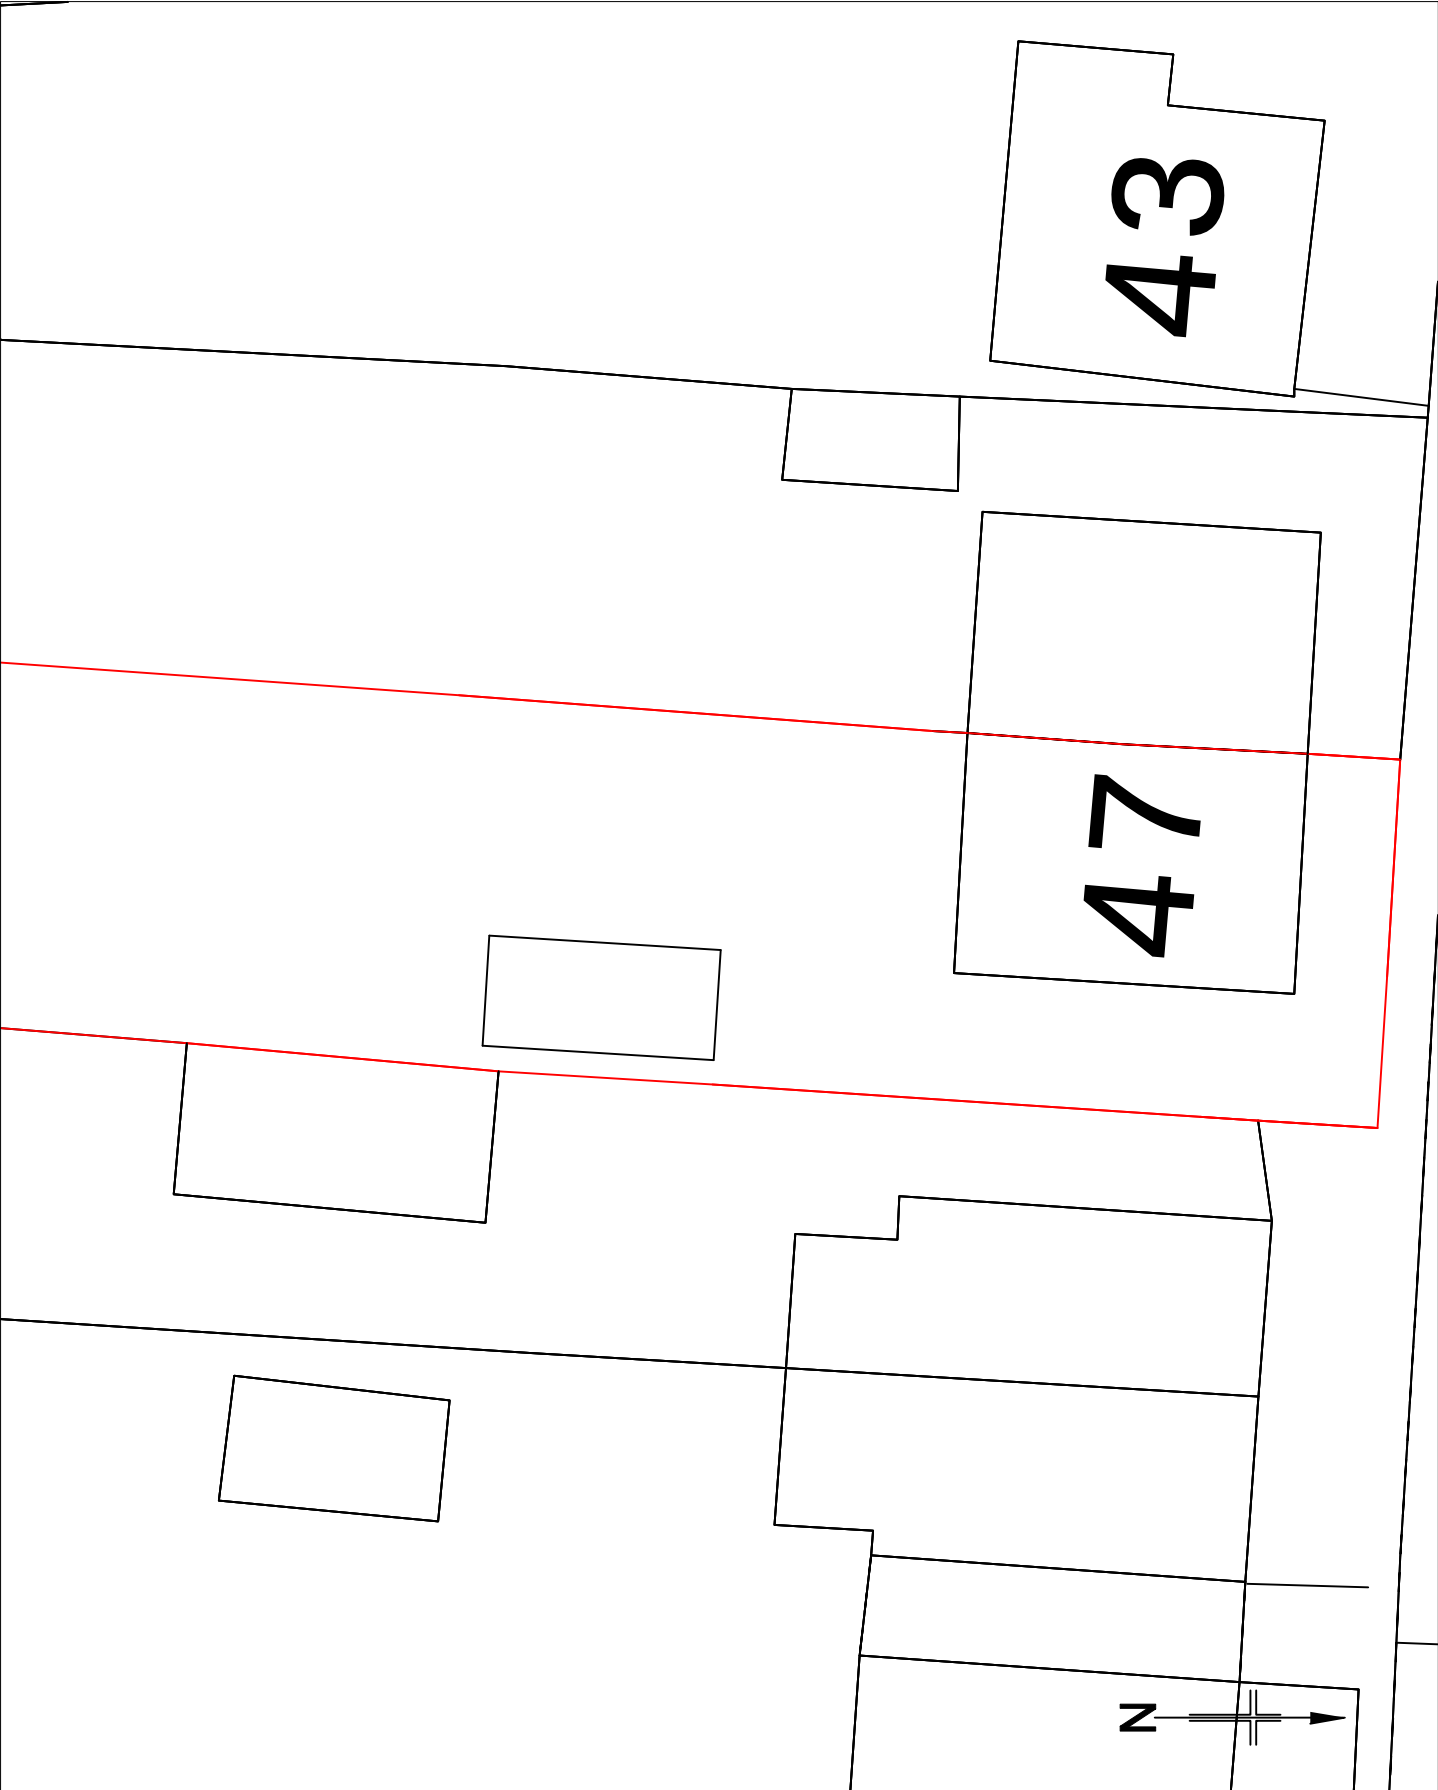

No scale measurements to be taken from this drawing This drawing is the property of CBA Ltd. Copyright is condition that it is not copied, reproduced, stored or disclosed to any unauthorized persons, either wholly or in part without their consent in writing. brought to the attention of CBA Ltd.	
Revision Details:	
CBA THE LONG BARN LILLY LANE ECKFALDS MANCHESTER ASSOCIATES LTD SHEFFIELD S36 9NG CHARTERED BUILDING SURVEYORS Tel: 01226 766023 info@cbaht.co.uk	
47 CHURCH HILL ROYSTON BARNESLEY S71 4NQ	
Drawing Title: BLOCK PLAN	
Drawn by: LEK	
Date: 18.07.14	
Scale: 1:200 ON A4	
Drawing No: 14.302/D-04	
Revision:	