



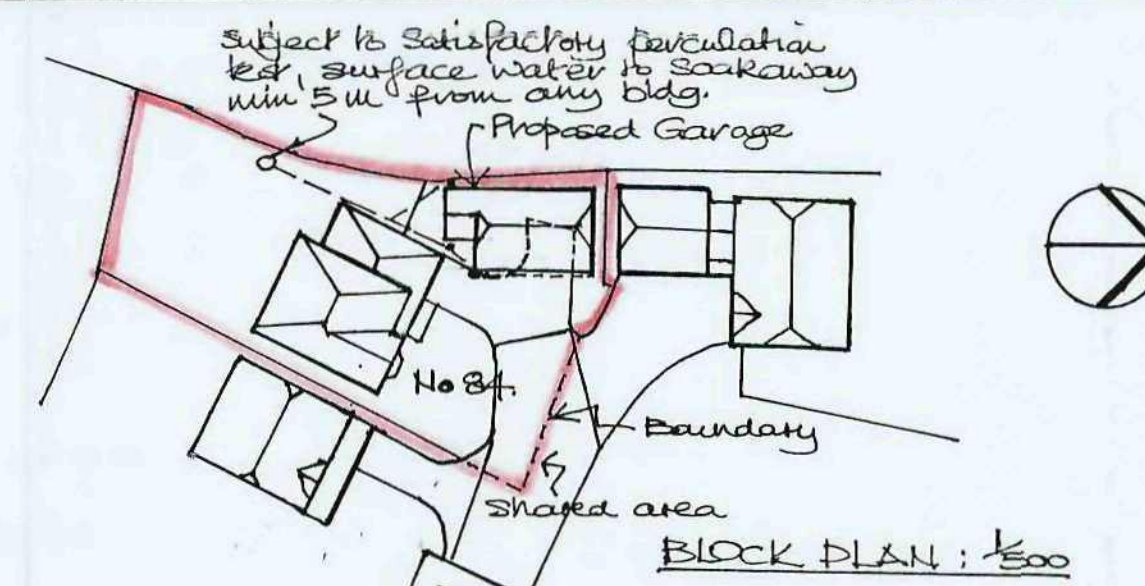


PROPOSED FRONT ELEVATION OF MAIN HOUSE.

### EXISTING SITUATION.

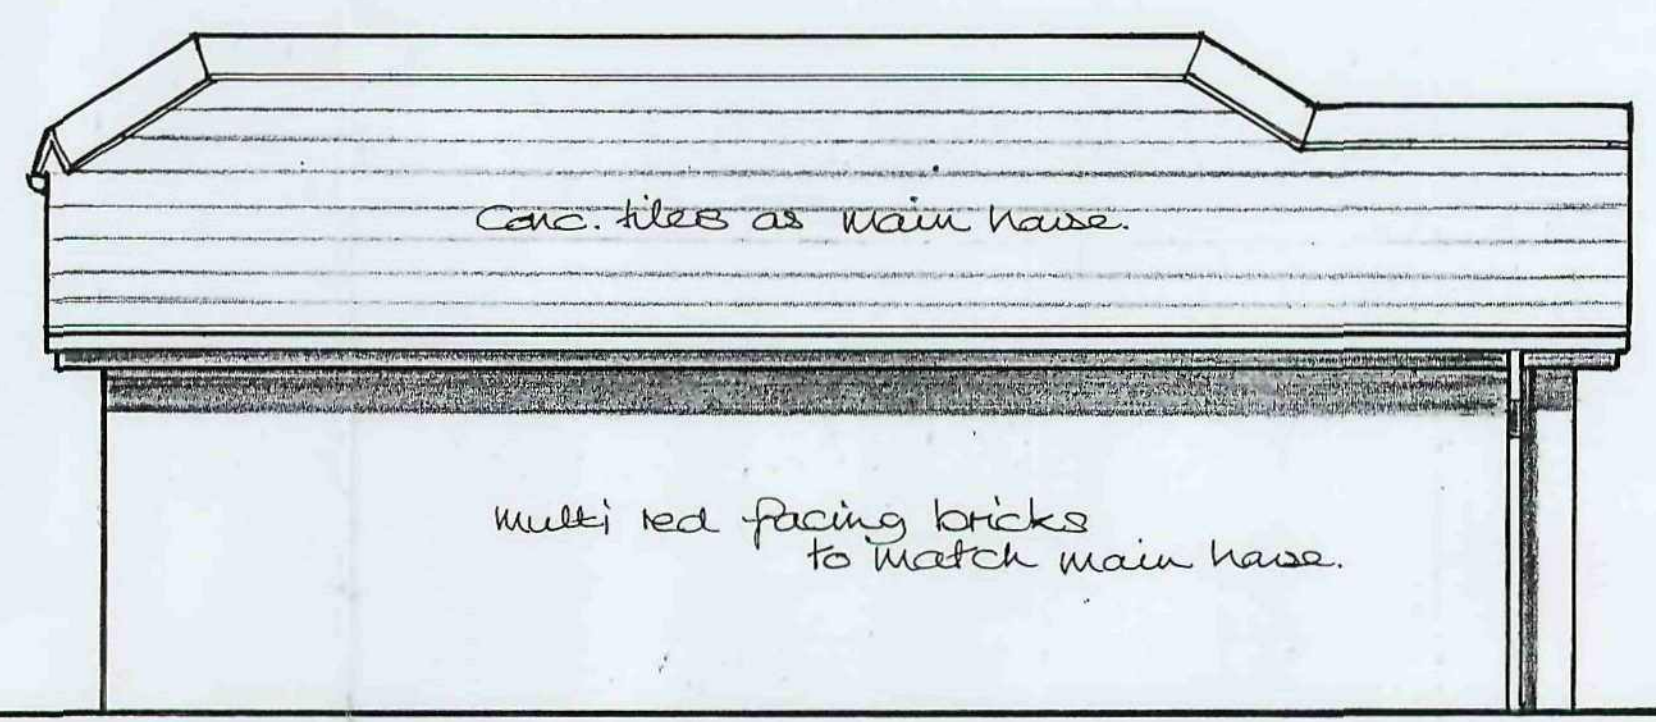

REAR ELEVATION OF NEW GARAGE

FRONT ELEVATION OF NEW GARAGE.

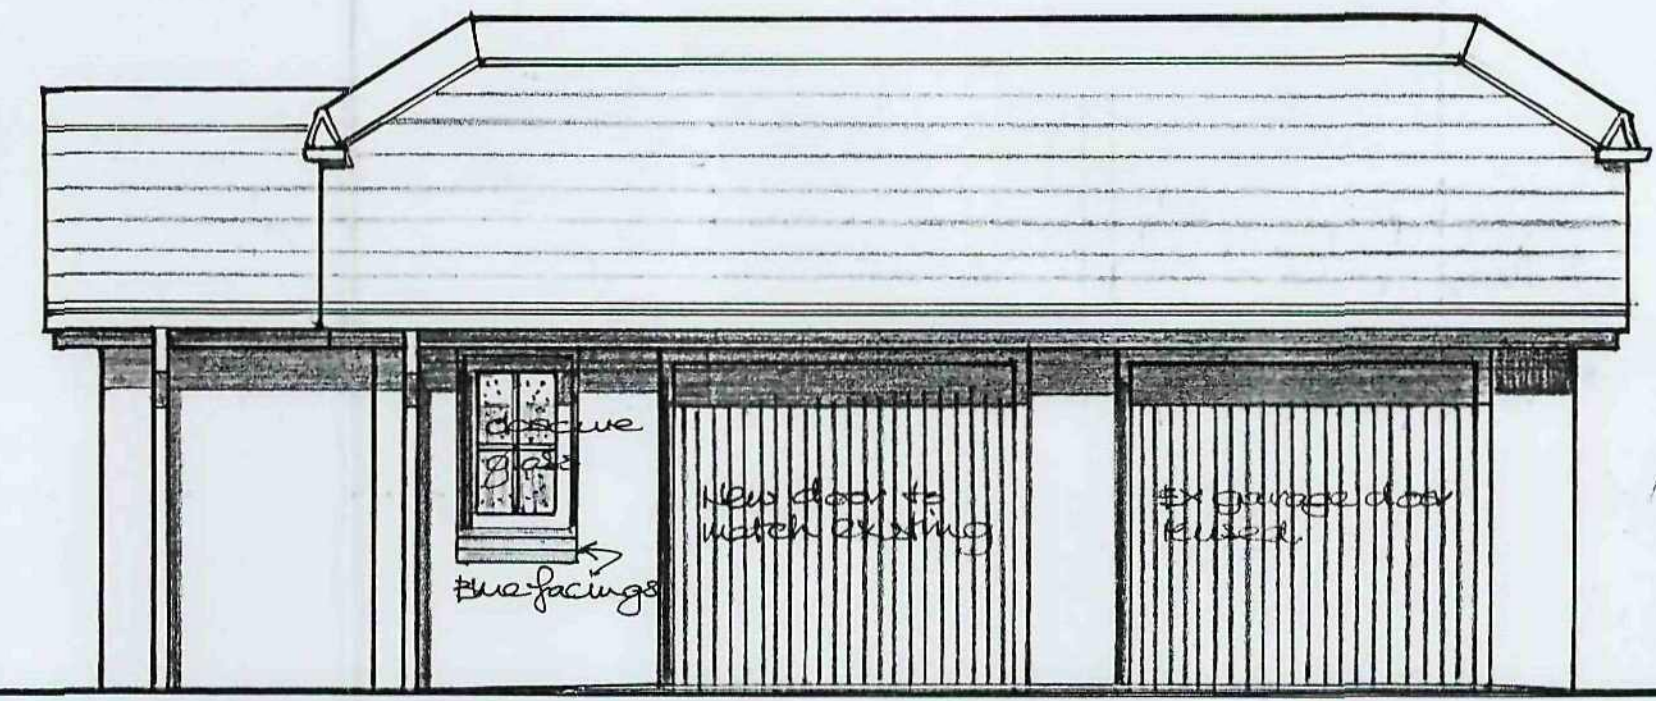

door we

the facings

New door to match existing

 **nyle** Design: architect / designer

Barnsley Metropolitan  
Borough Council  
27 JAN 2008  
Corporate Mail Room

50, Church Street, Brierley, Nr. Barnsley, South Yorkshire. S72 9HT  
Fax / Telephone No: 01226 713427