
A2

1) This drawing and the design and details depicted thereon are the copyright of Peter Dimberline Chartered Architect.
2) All dimensions on this drawing are to be checked by the Contractor and any discrepancies are to be reported to the Architect.
3) Do not scale critical dimensions off this drawing.
4) Contractor to ensure that all Health & Safety requirements (CDM Regulations) in relation to this project will be complied with.

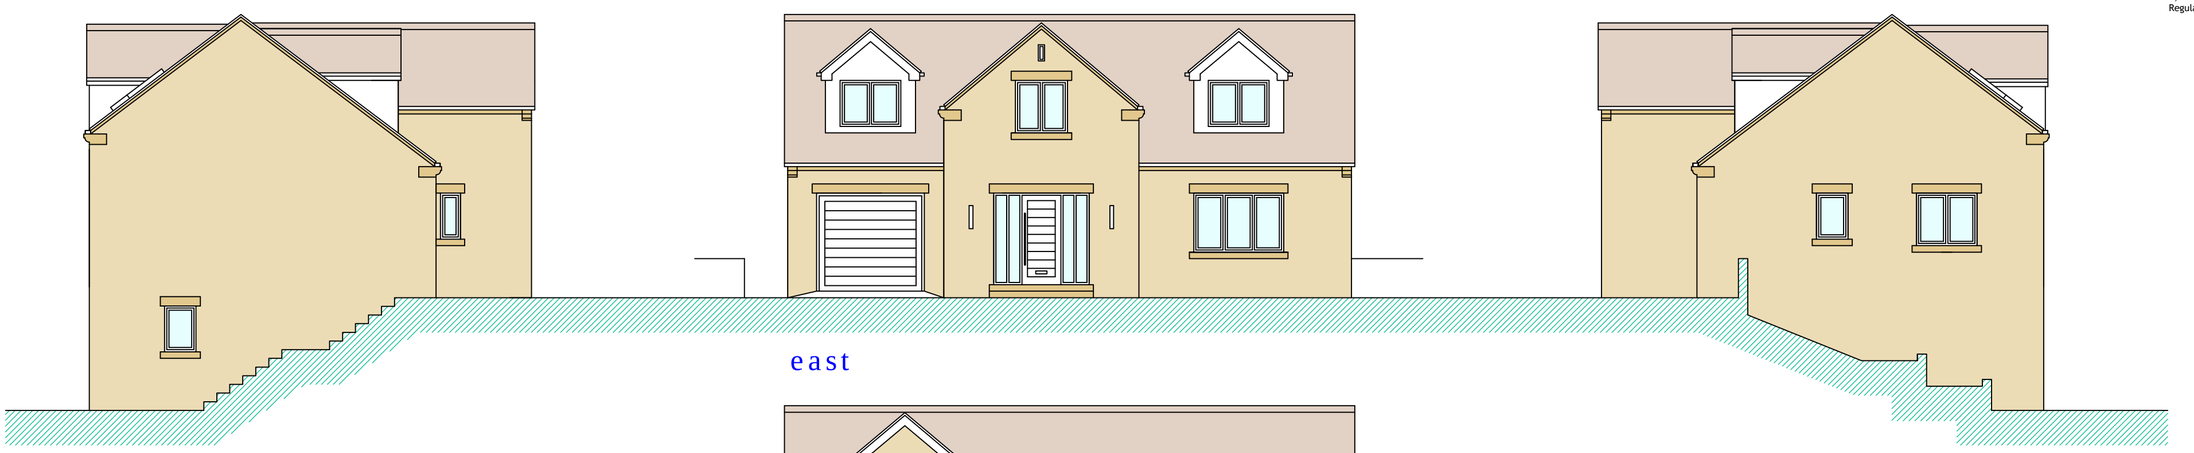


south

east


north




west

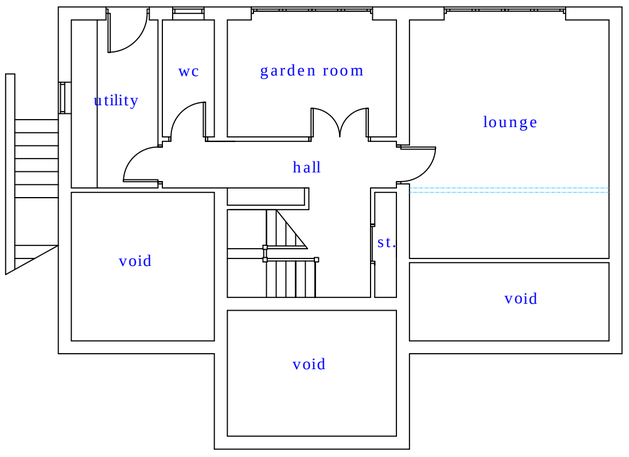

lower ground floor layout

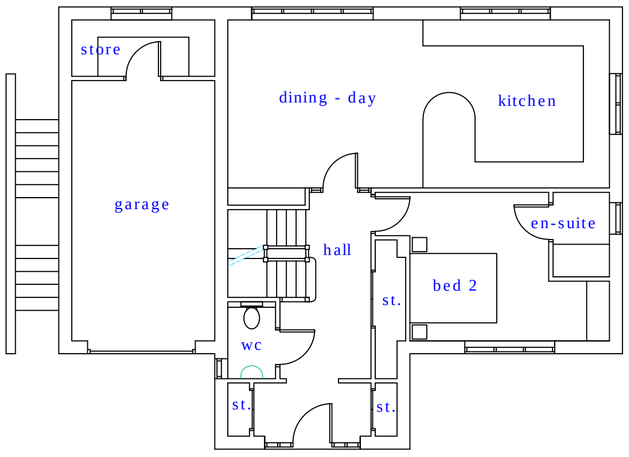

ground floor layout

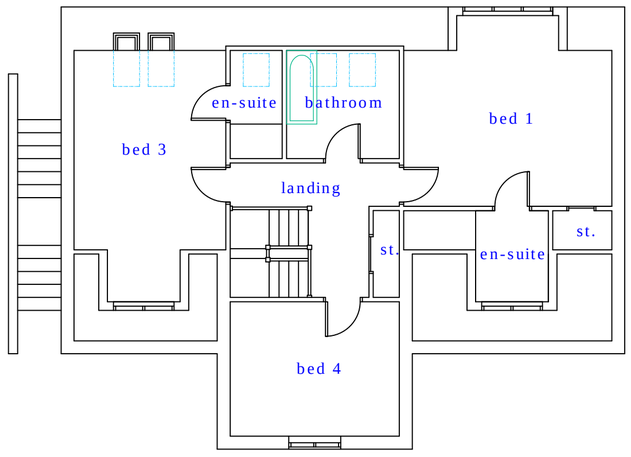

first floor layout

REVISIONS

PETER DIMBERLINE Dip Arch, RIBA
CHARTERED ARCHITECT

2 TIPSEY COURT, STAINCROSS
BARNSLEY, S75 6FZ

tel/fax (01226) 390947
email: pdimberline@tiscali.co.uk

CLIENT
Mr G Sharman

PROJECT
Proposed development of 7 detached houses and the retention of an existing dwelling

LOCATION
Site off Balk Farm Court, Sheffield Road, Birdwell, Barnsley S70 5RB

DRAWING
Dwelling type 'A' plot 1

SCALES 1:100 **DATE** May' 20

DWING No. 2018/16/03 **DRAWN BY** PD

REV.