
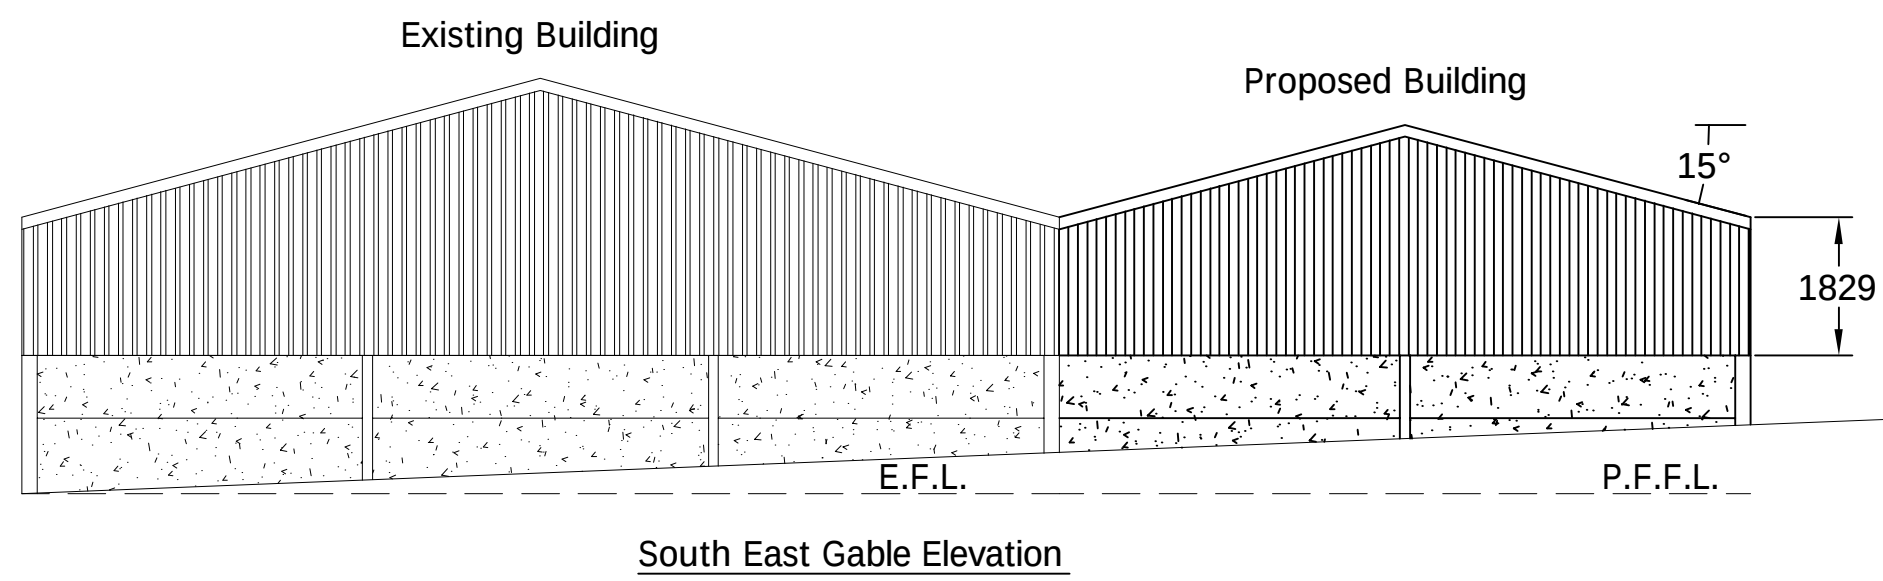


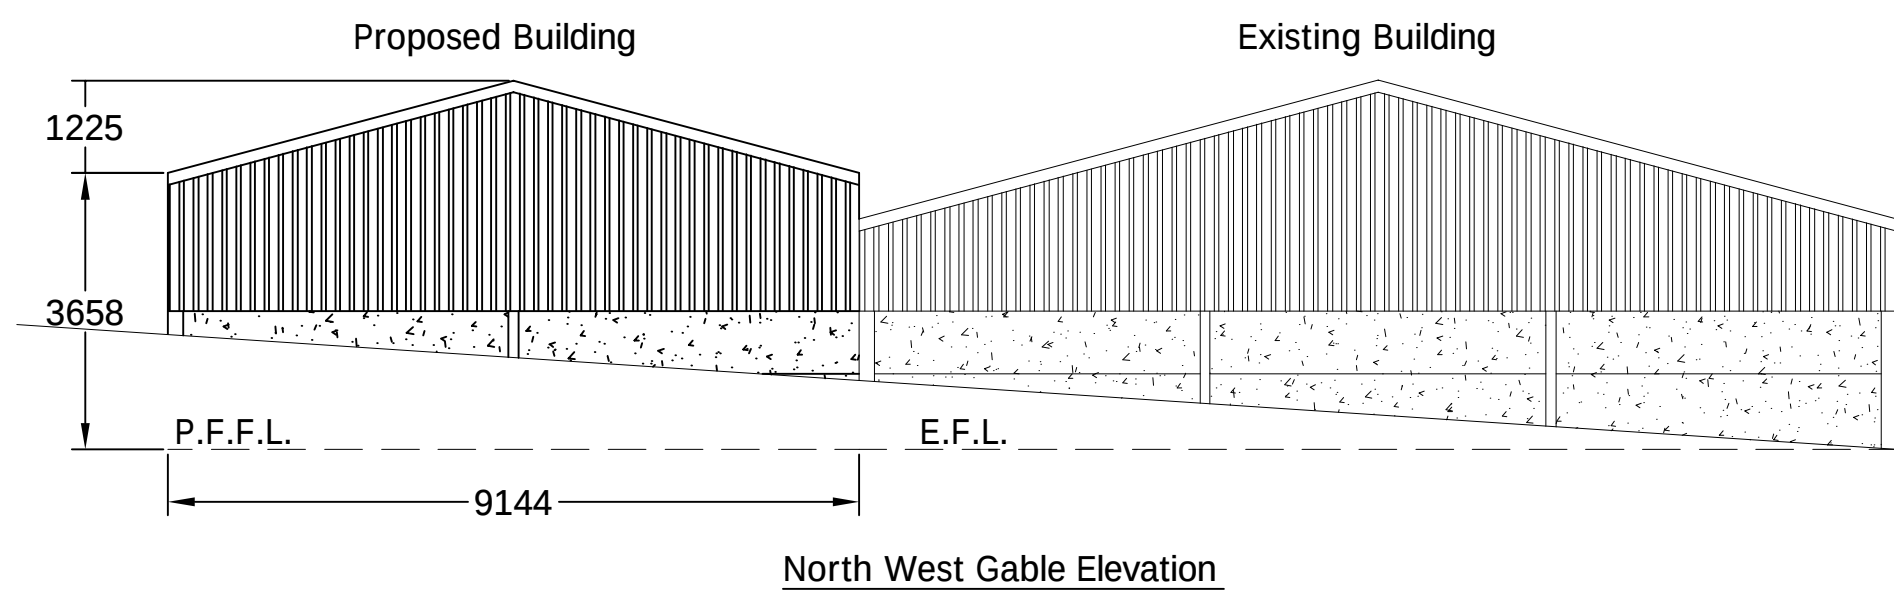

Roof sheeting to be Natural coloured fibre cement sheeting.




Vertical cladding to 5 No. bays on the north east side elevation and complete south east gable elevation to be polyester coated box profile steel sheeting.

Vertical cladding to 4 No. bays on the north east side elevation and complete north west gable elevation to be treated Yorkshire boarding.

Below cladding to be pre-stressed concrete panels.

The south west side elevation will incorporate 2 No. hinged doors to suit openings of 5182mm wide x 3658mm high.

All dimensions are stated in mm

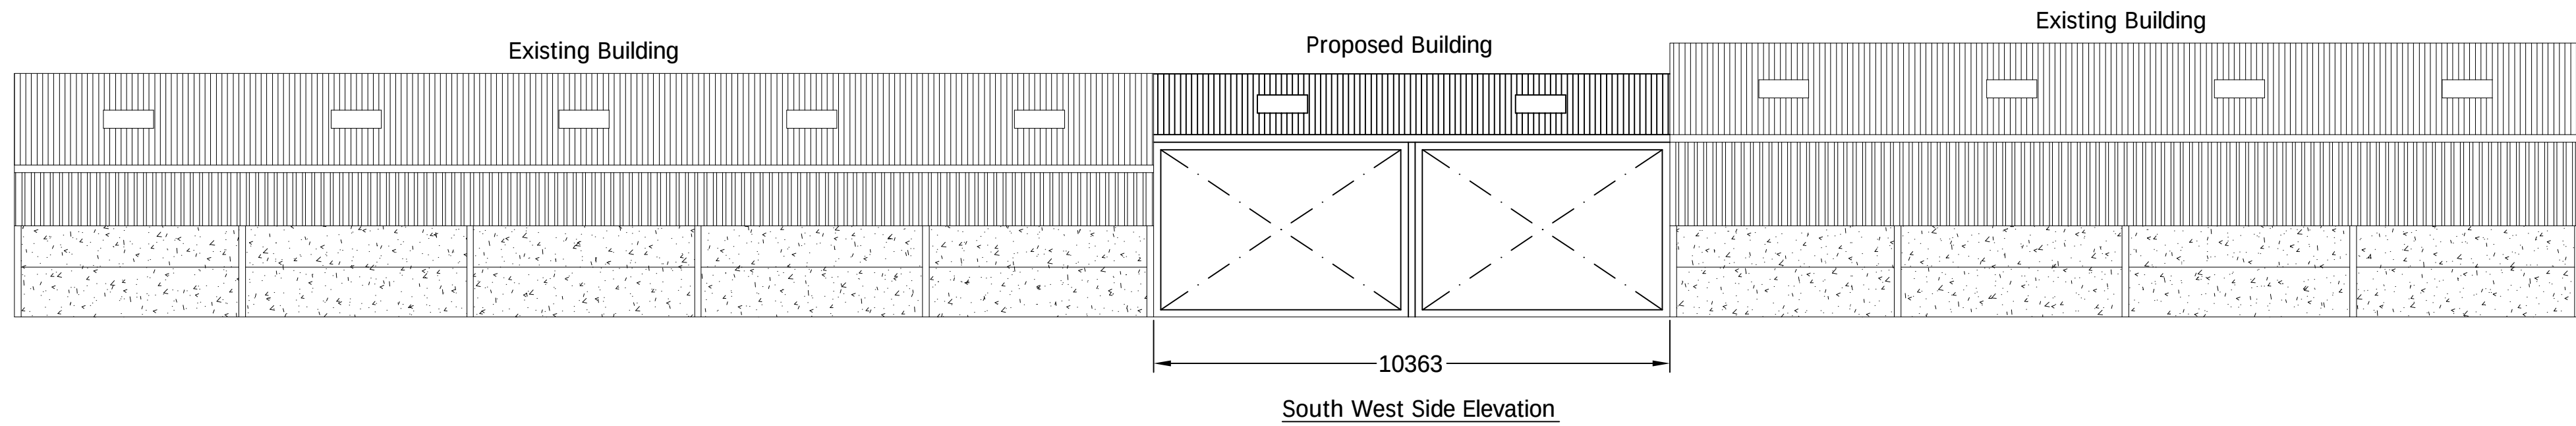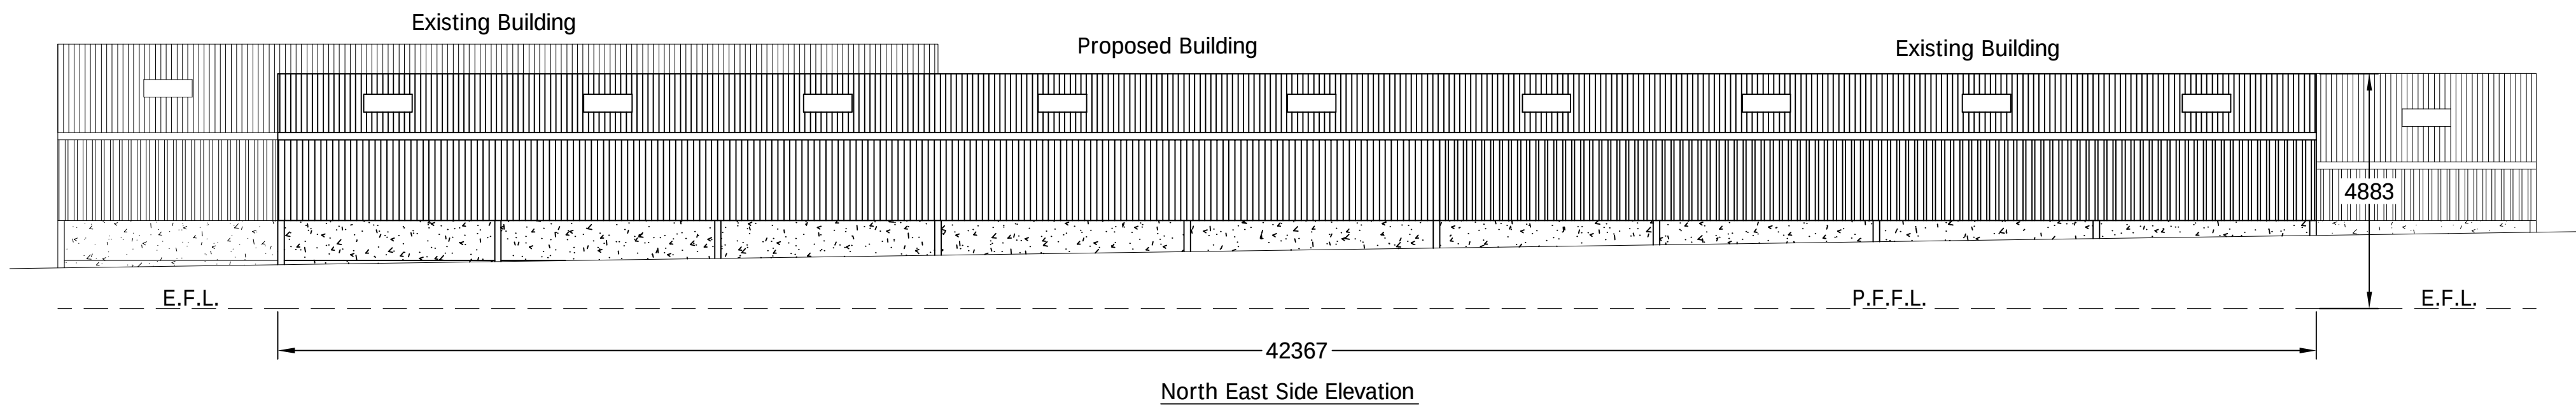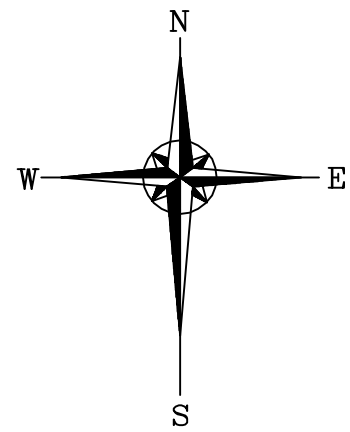

Rev.	Revision Description	Drn	Chkd	Appd	Date
© Copyright ALLEN & HUNT LTD Construction Engineers Narlow Works, Thorpe, ASHBOURNE. DE6 2AT Tel: 01335 350419 Fax: 01335 350533					
Client: J & L M Wood & Sons Saville House Farm, Hazelhead, Crowedge, Sheffield. S36 4HJ					
Project: Proposed Agricultural Building					
Title: Elevation Details					
Drawn by: Dianne Critchlow		Designed by:		Checked:	
Date: 10/10/11		Index No.:		Approved:	
Scales: 1:100 @ A1					
Drawing No: 872-001					Revision