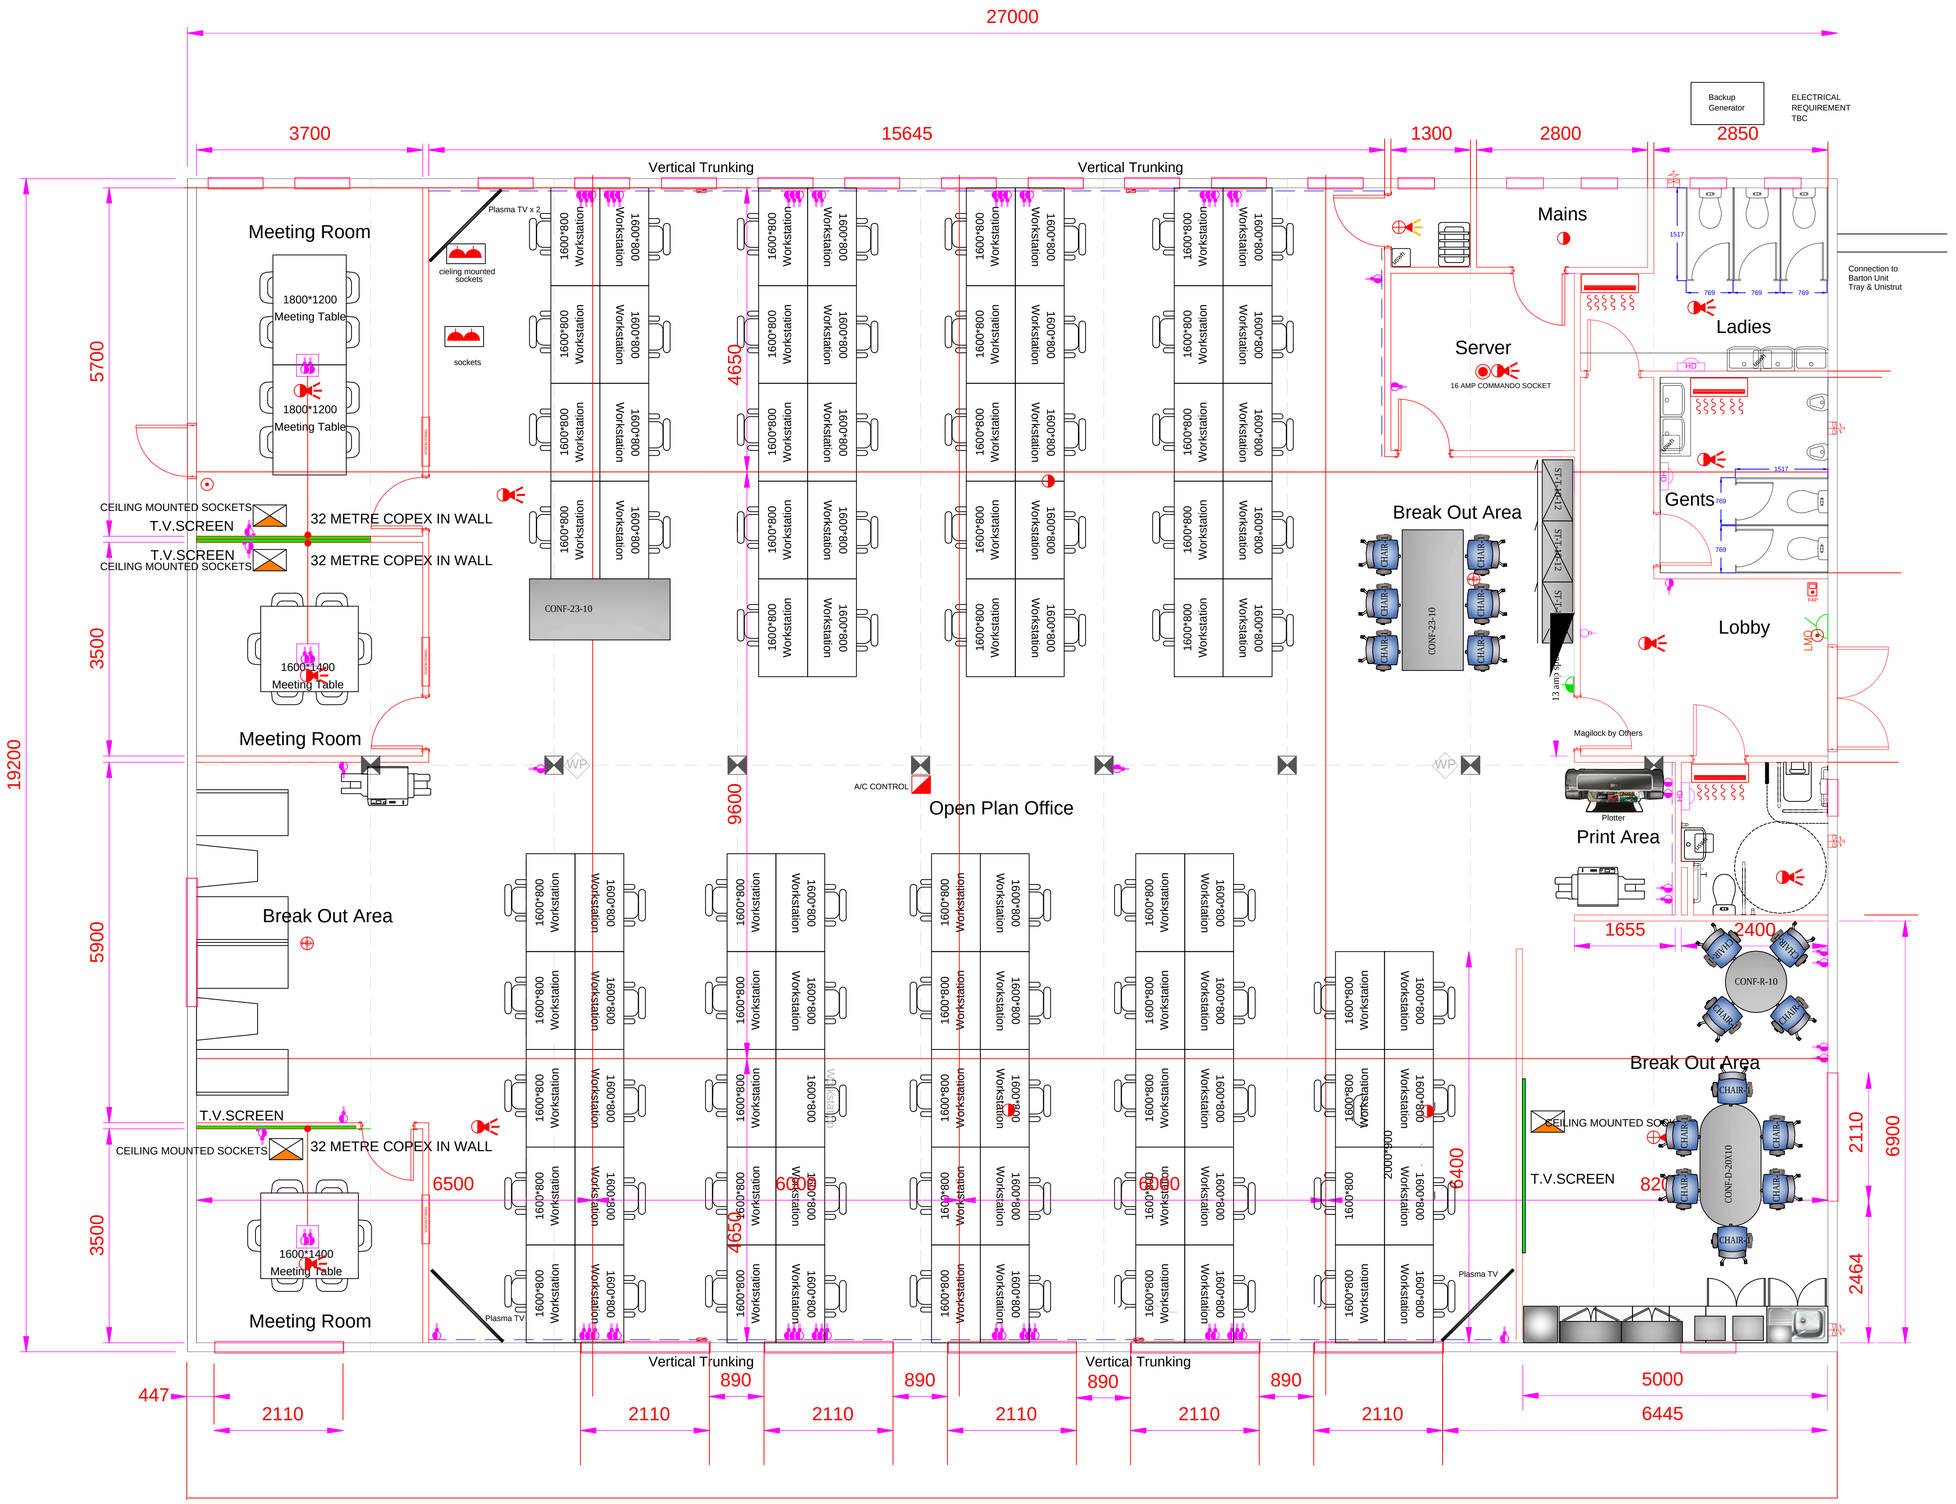


CEILING GRID

CEILING MOUNTED A/C

WALL MOUNTED A/C

VINYL FACED PLASTERBOARD

600 X 600 LUMINAIRE

FIRE EXIT SIGN

TBC

BATTEN MOUNTED FLOURESCENT

SURFACE MOUNTED CIRCULAR 28W 2D FITTING - WHITE BASE WITH PRISMATIC DIFFUSER.

PIR MOTION SENSOR

1KW HEATER

DISTRIBUTION BOARD

LAST MAN OUT SWITCH

INCOMING IT SUPPLY

T.V.SCREEN

CEILING MOUNTED SOCKETS

32 METRE COPEX IN WALL

VERTICAL TRUNKING

16 AMP COMMANDO SOCKET

General Notes

1. No dimensions are to be scaled from this drawing, all dimensions are to be checked on site by the contractor prior to any works taking place.
2. Any discrepancies or variations are to be reported to Key Electrical Contractors & Storefitters Ltd immediately.
3. This drawing shall be read in conjunction with all relevant consultant, specialist, model and specification drawings/documents associated with the project.
4. This drawing is the property of Key Electrical and is not to be used, copied or reproduced without the owners consent.

Rev No	Date	By	Details
O	28.09.17	DJO	Additions as per P.R. 28.09.17

Client: Balfour Beatty

Site: Thurscoe Depot Existing Building

Project Details: Refurbished layout using new facilities Open Plan

Drawing No:	Drawn By:	Approved By:	Revision:
KEY/Job No/	DJO	P.R.	O
Date: 28/09/2017	Scale: 1:50 @ A1	Status: Proposed	

KEY DESIGN & BUILD CONTRACTORS SHOP-FITTING M&E SERVICES PROJECT MANAGEMENT

Key Electrical Contractors & Storefitters Limited.
Unit 5C, Roundwood Industrial Estate, Ossett, Wakefield, WF5 9SQ
Tel: 01924 269999 | Fax: 01924 269998
Email: mail@keyelectrical.biz | Web: www.keyelectrical.biz

Rev O 27.09.2017