A1 size sheet

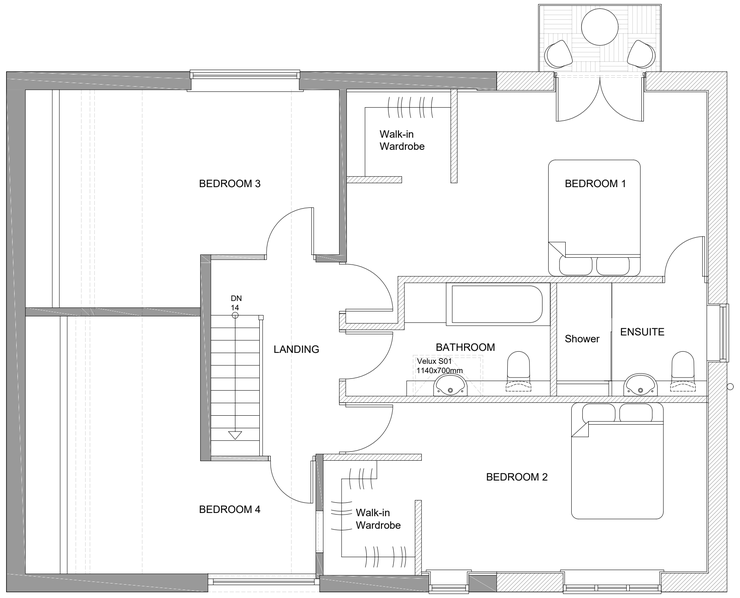

FIRST FLOOR LAYOUT
Scale 1:50

FRONT ELEVATION
Scale 1:50

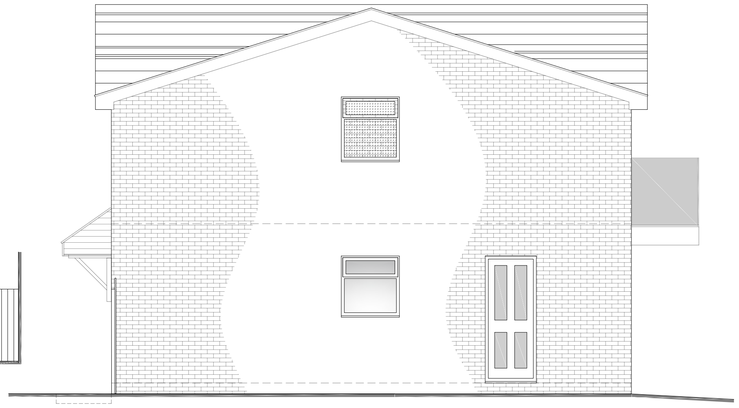

SIDE ELEVATION (R)
Scale 1:50

PROXIMITY OF NEIGHBOURING BUILDING TO PROPOSED EXTENSION
Scale n.t.s.

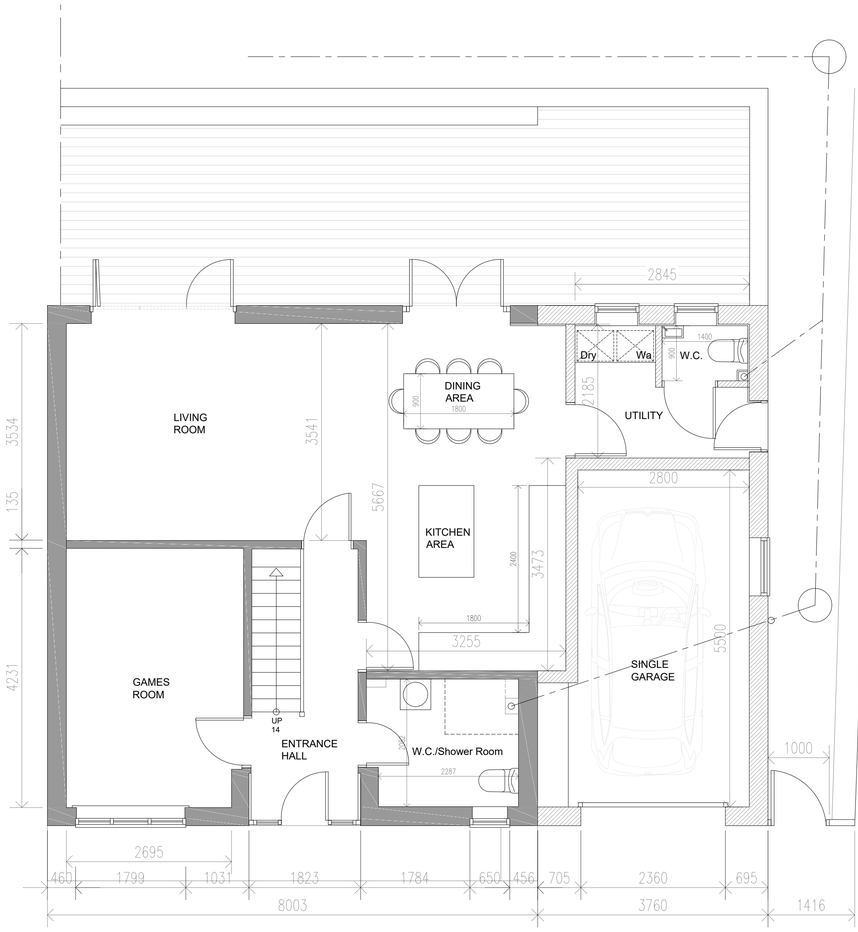

GROUND FLOOR LAYOUT
Scale 1:50

REAR ELEVATION
Scale 1:50

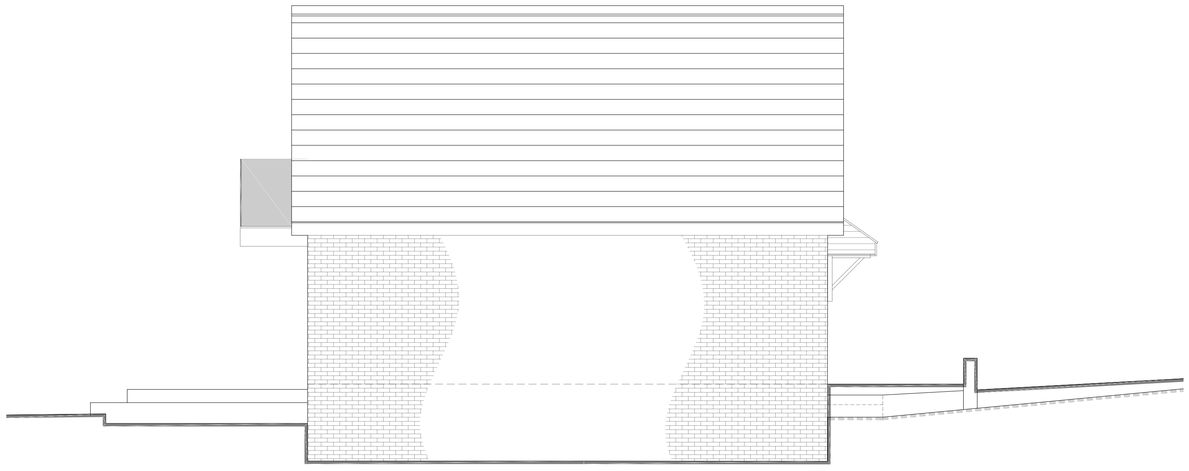

SIDE ELEVATION (L)
Scale 1:50

Notes:

Wall Construction:
New walls to be match existing brickwork.

Roof:
Roof tiles to be double roman concrete roof tiles to match existing roof, a possible match of colour could be Antique brown.

Doors & Windows:
White uPVC double glazed windows to match existing with white double glazed french patio doors to ground floor and first floor.

Fascia & Gutters
To be uPVC in white rainwater pipes fascias and soffits to match existing.

Rev:	Date:	Description:	By:

07762656187
steven@drawit.biz
www.drawit.biz
15 Medway Close
Barugh Green
Barnsley
S75 1NY

Purpose: PLANNING

Status: PROPOSED
Dwg of: Layout Plans & Elevations

Client:
Mr M Hardware

Site Address:
116 Kingsway, Mapplewell,
Barnsley, S75 6EA

Project:
Proposed two storey side extension and associated works

Drawn by:	Date:	Rev:
SH	12/04/2019	
Scale: AS SHOWN	Dwg No: 1901_104	

Important notice: Do not scale off this drawing. Critical dimensions should be checked on site prior to works commencing. Dimensional conflicts should be brought to Draw it's attention as soon as they become apparent. Failure to do so could render the contractor liable for subsequent losses. Copyright in this drawing and any work executed from this drawing remains the property of Draw it.

© Copyright Draw it 2019