
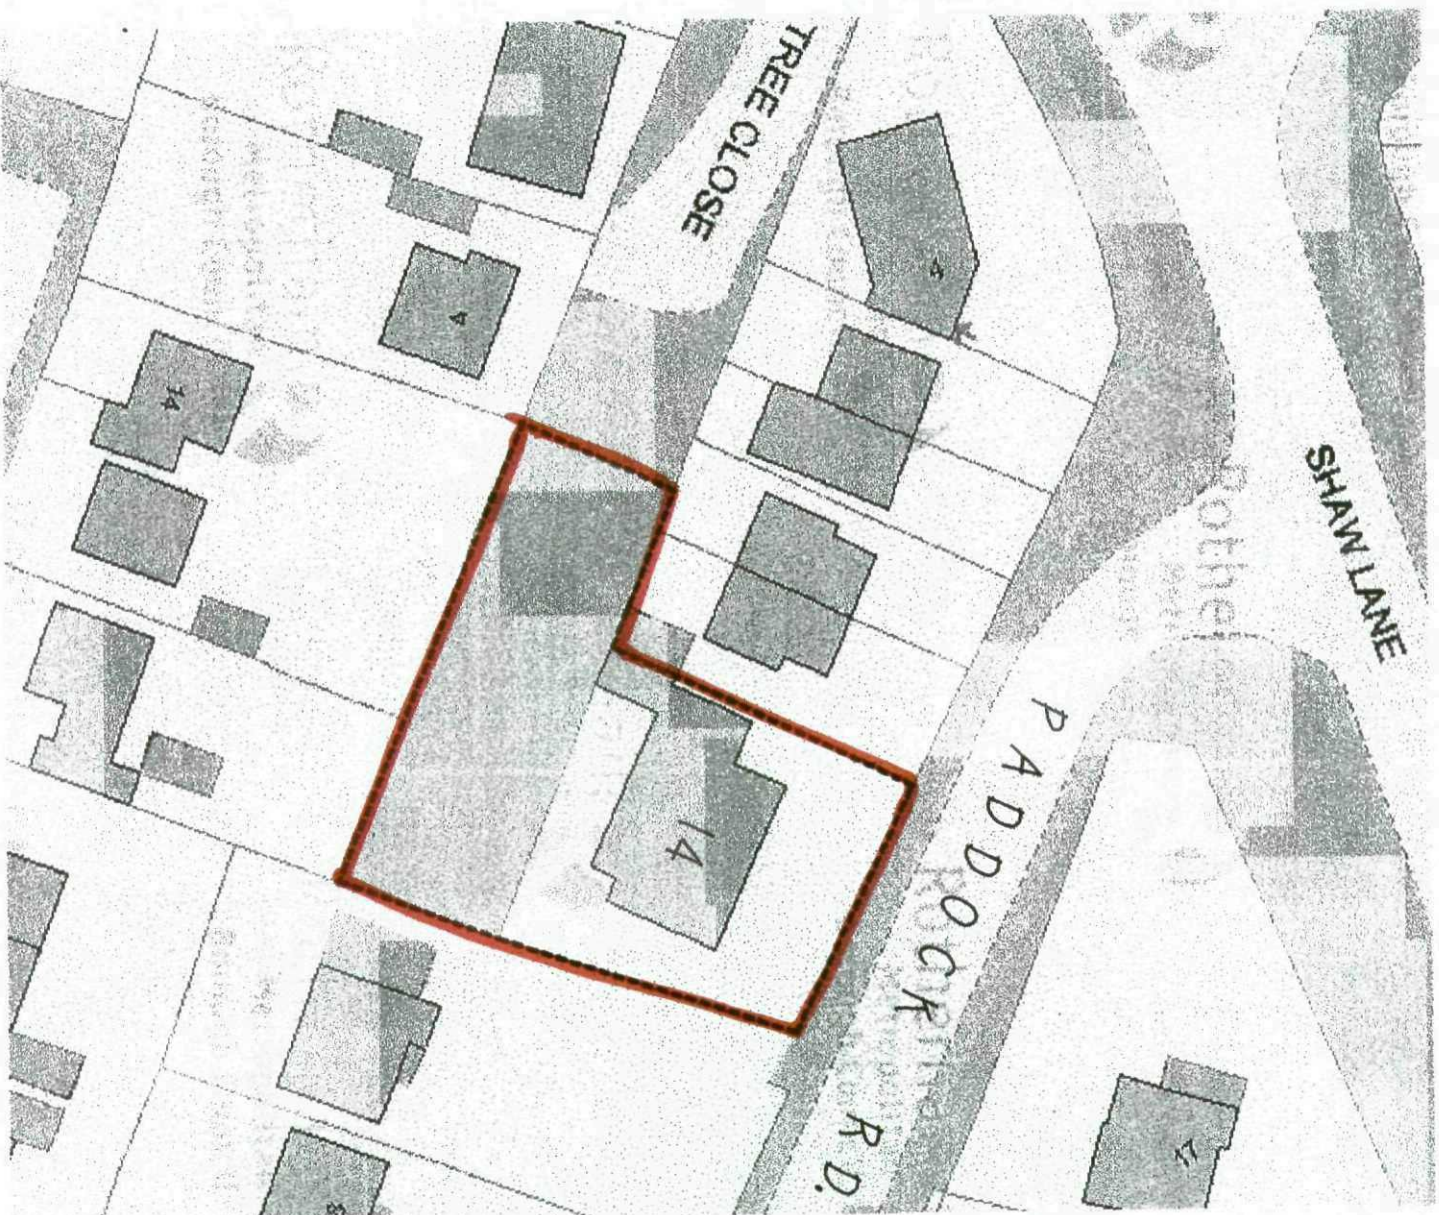


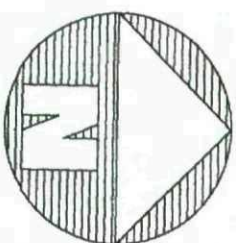

SITE PLAN 1:500