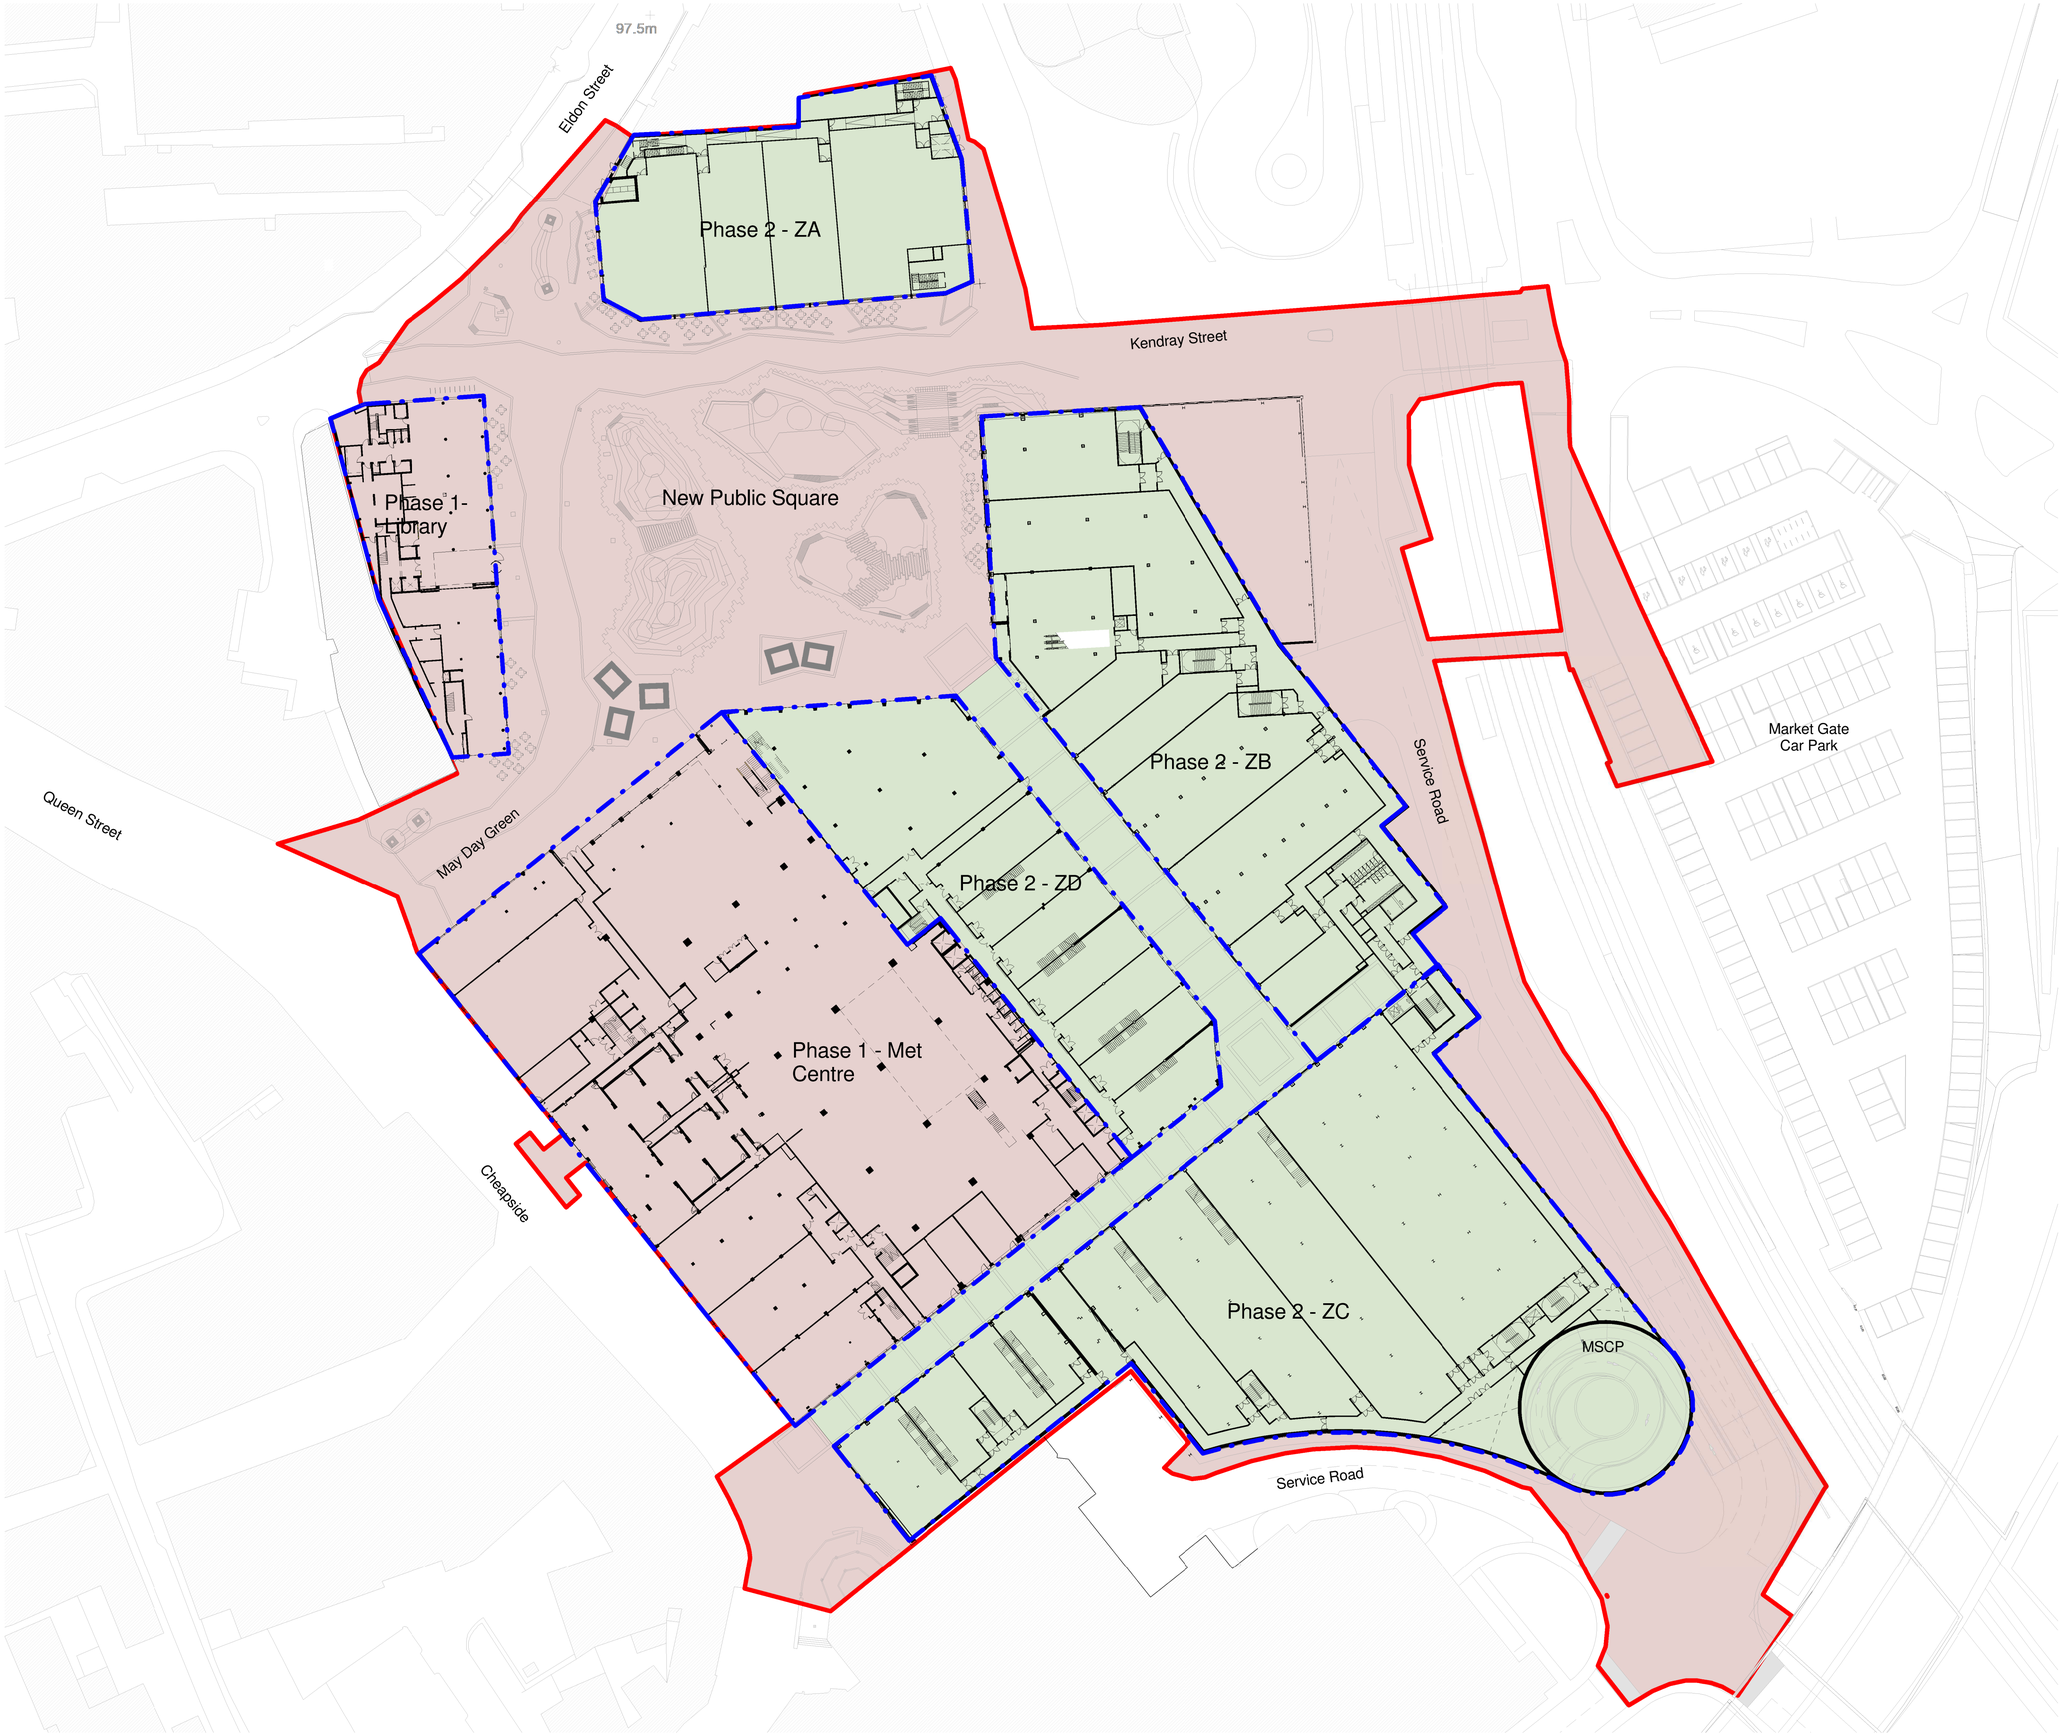

Notes:
- This drawing is copyright.
- Do not scale dimensions from this drawing.
- This drawing is to be read in conjunction with all other relevant drawings.
- All discrepancies on this drawing are to be reported to the architect.
- Do not modify any element of this drawing.
- Use drawing only for purpose(s) issued.

Note: Scan 1 Key Plan

0 1 5 10 15 25m

1:500 Scale @ A1
1:1000 Scale @ A3

The following external model files are included within this drawing:

Key

- Phase 1 Developments
- Phase 2 Developments
- Outline Application Boundary
- Development Boundary

Rev	Date	Revision Notes	Drawn	Review
P01	07/08/17	First Issue	EA	SL

Client
Turner & Townsend

IBI Intelligence Buildings Infrastructure
www.ibigroup.com

Project
Better Barnsley Town Centre

Drawing Title
Phasing Plan - Ground Level

Job Number	Date Created	PAS 1192 Status Code
50727	13.07.16	D2
Scale@A1	Purpose	
1 : 500	Tender	

Drawing Number
BGW2_IBI_XX_GF_SP_A_G700_0008

Revision
1