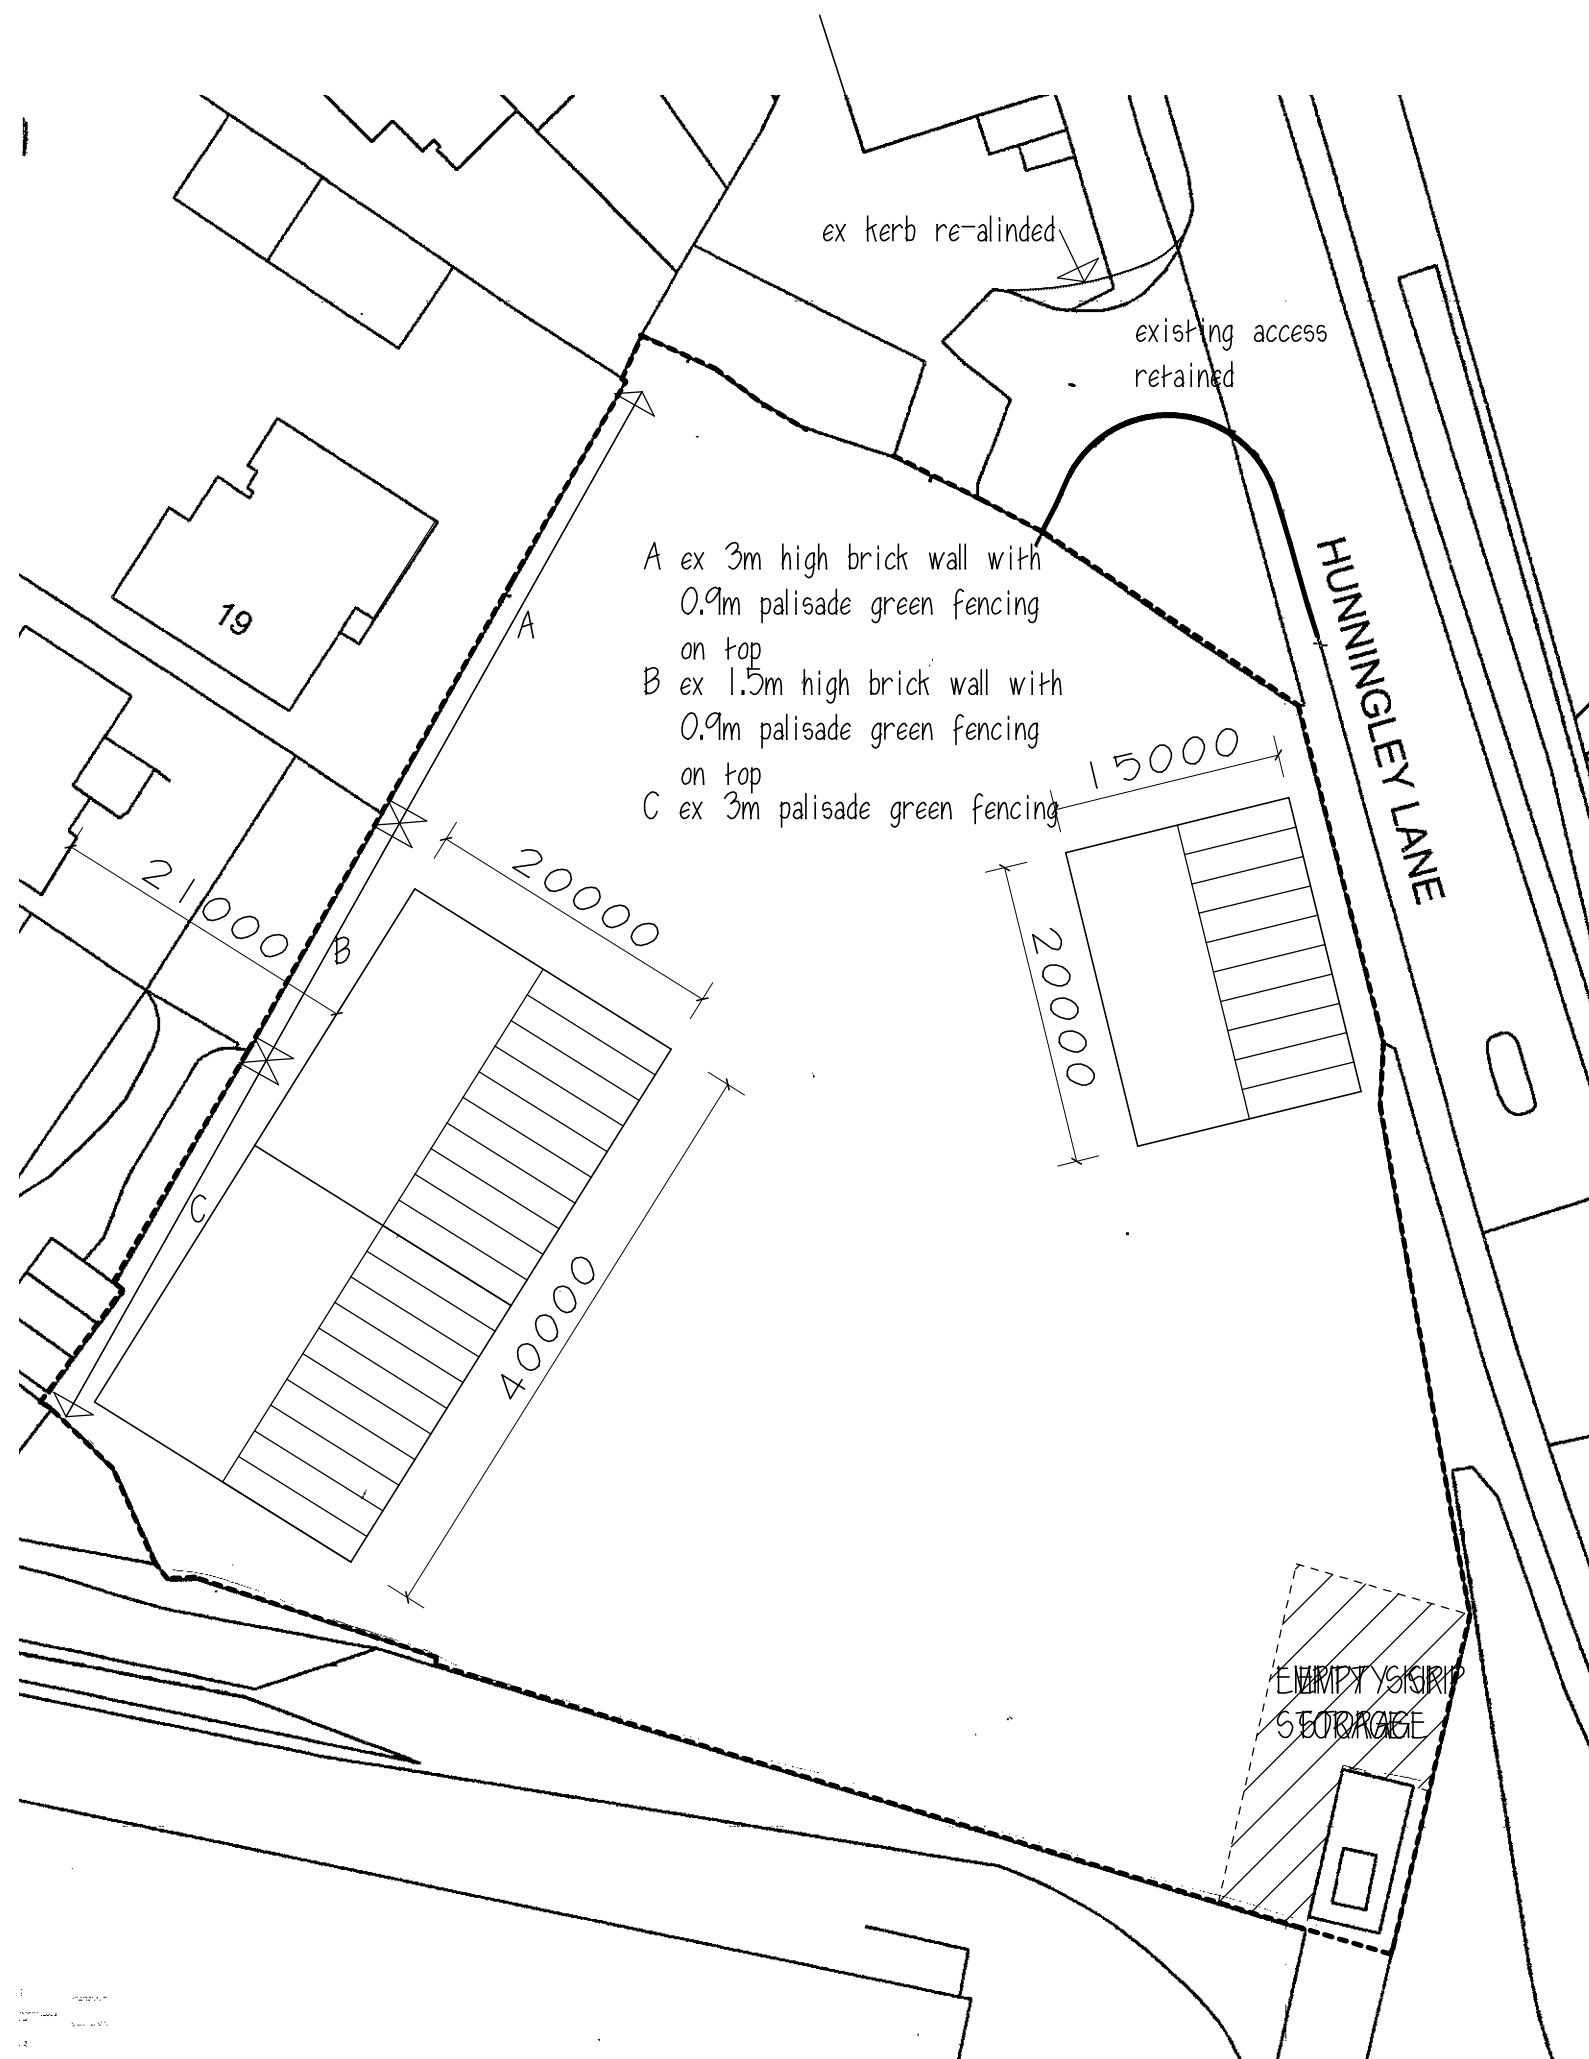


C SOAR & SONS (UK) LTD

PROPOSED DEVELOPMENT
ALBION WORKS
OFF HUNNINGLEY LANE
STAIRFOOT S70 3DY

SITE PLAN

1:500@A3 AUG19 Rev F

Peter Thompson


"Linwood"

Barnsley Road

Dodworth

Barnsley S75 3JR m. 07973251730

e-mail peter-thompson@hotmail.co.uk

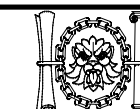

M.C.I.A.T.

t&f. 01226 201391