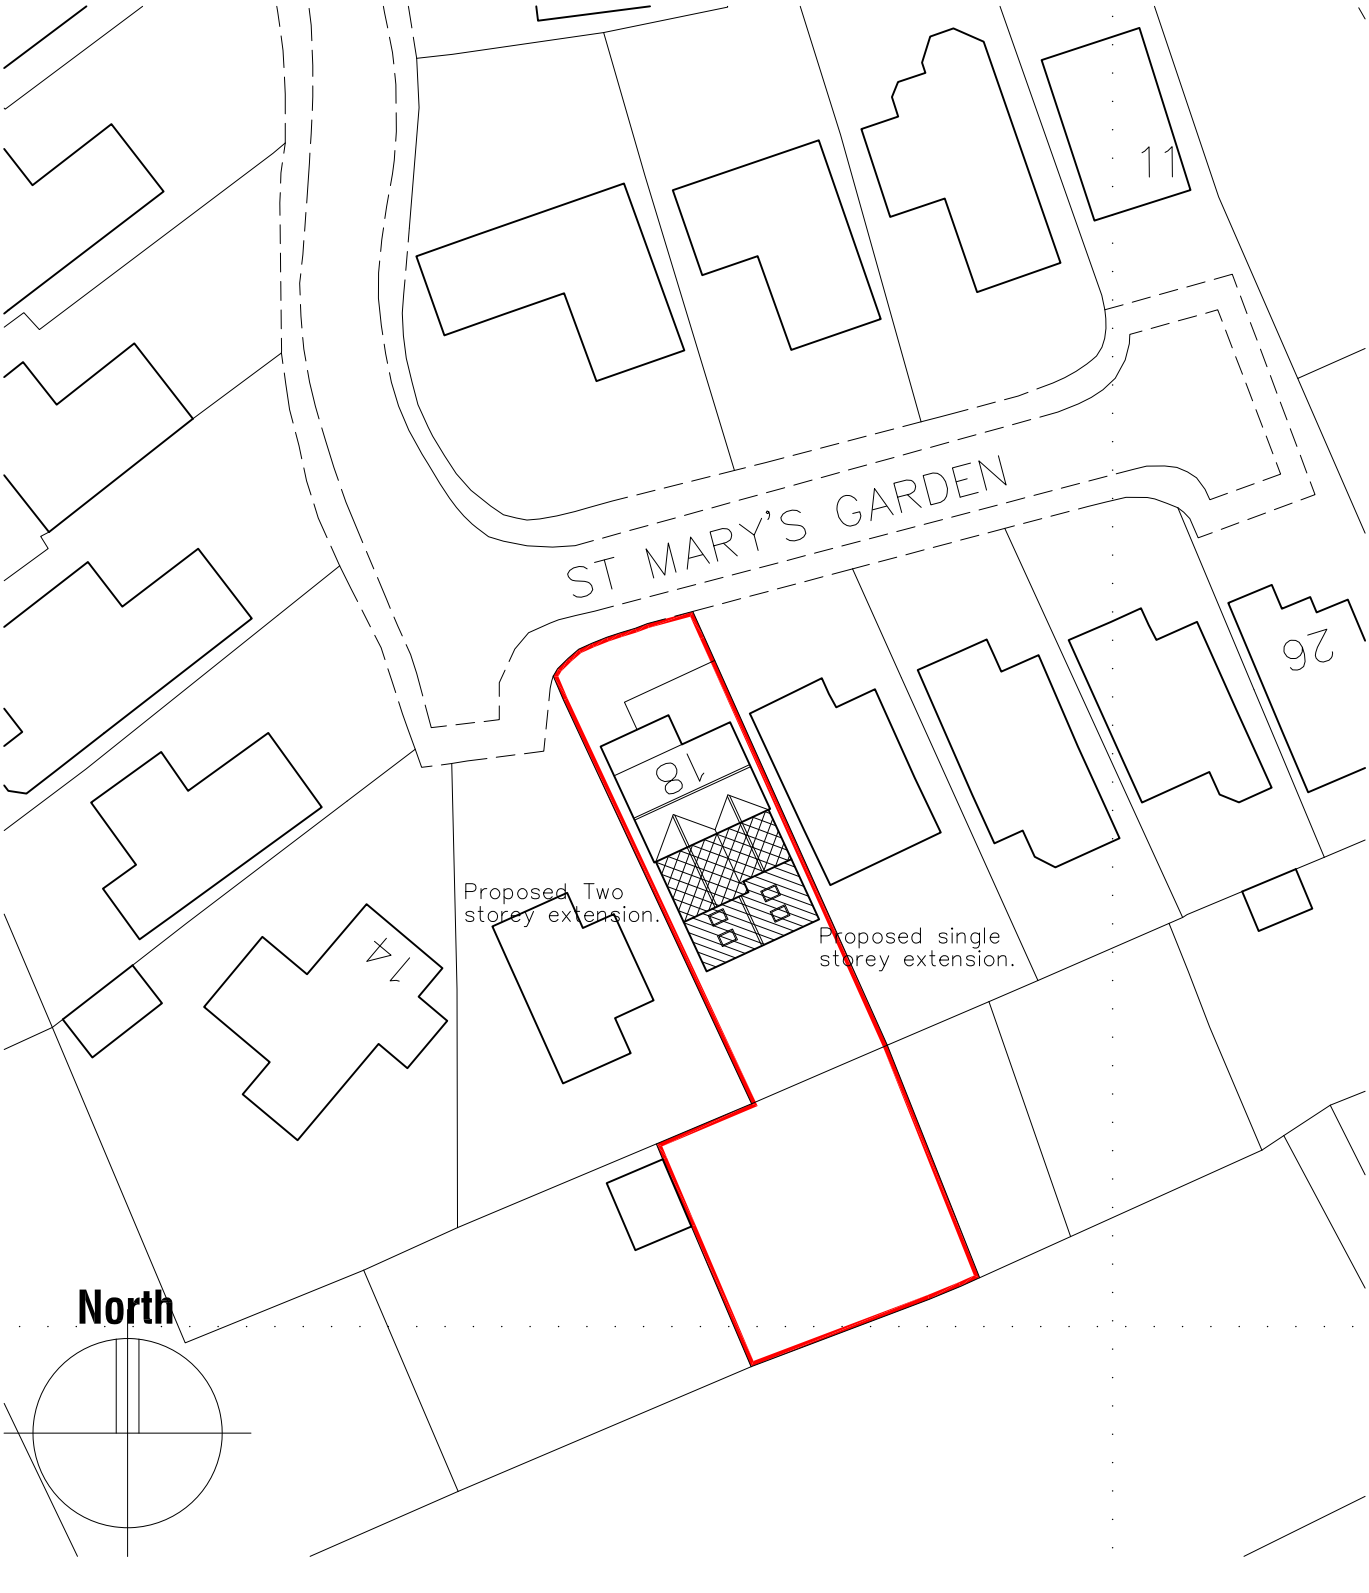


0 cm | 2 cm | 4 cm | 6 cm | 8 cm | 10 cm | 12 cm | 14 cm | 16 cm | 18 cm

18 ST MARY'S GARDEN,
WORSBROUGH VILLAGE,
BARNSLEY, S70 5LU.

BLOCK PLAN

Building Design Services

JE Architectural Ltd
23 Windmill Road, Wombwell,
Barnsley, S73 8PW.
Tel: 01226 754507
Email: jealtd@virginmedia.com

Ref: 202316	Date: MAY 2024
Scale: 1:500 @ A4	Drwg No: 05

This drawing and the copyright is the Architectural Company's property and maybe used or reproduced only by agreement. All Dimensions in Millimetres Unless specified otherwise and subject to verification on site.