



Existing

FRONT ELEVATION

AS IT IS NOW APRIL 2019

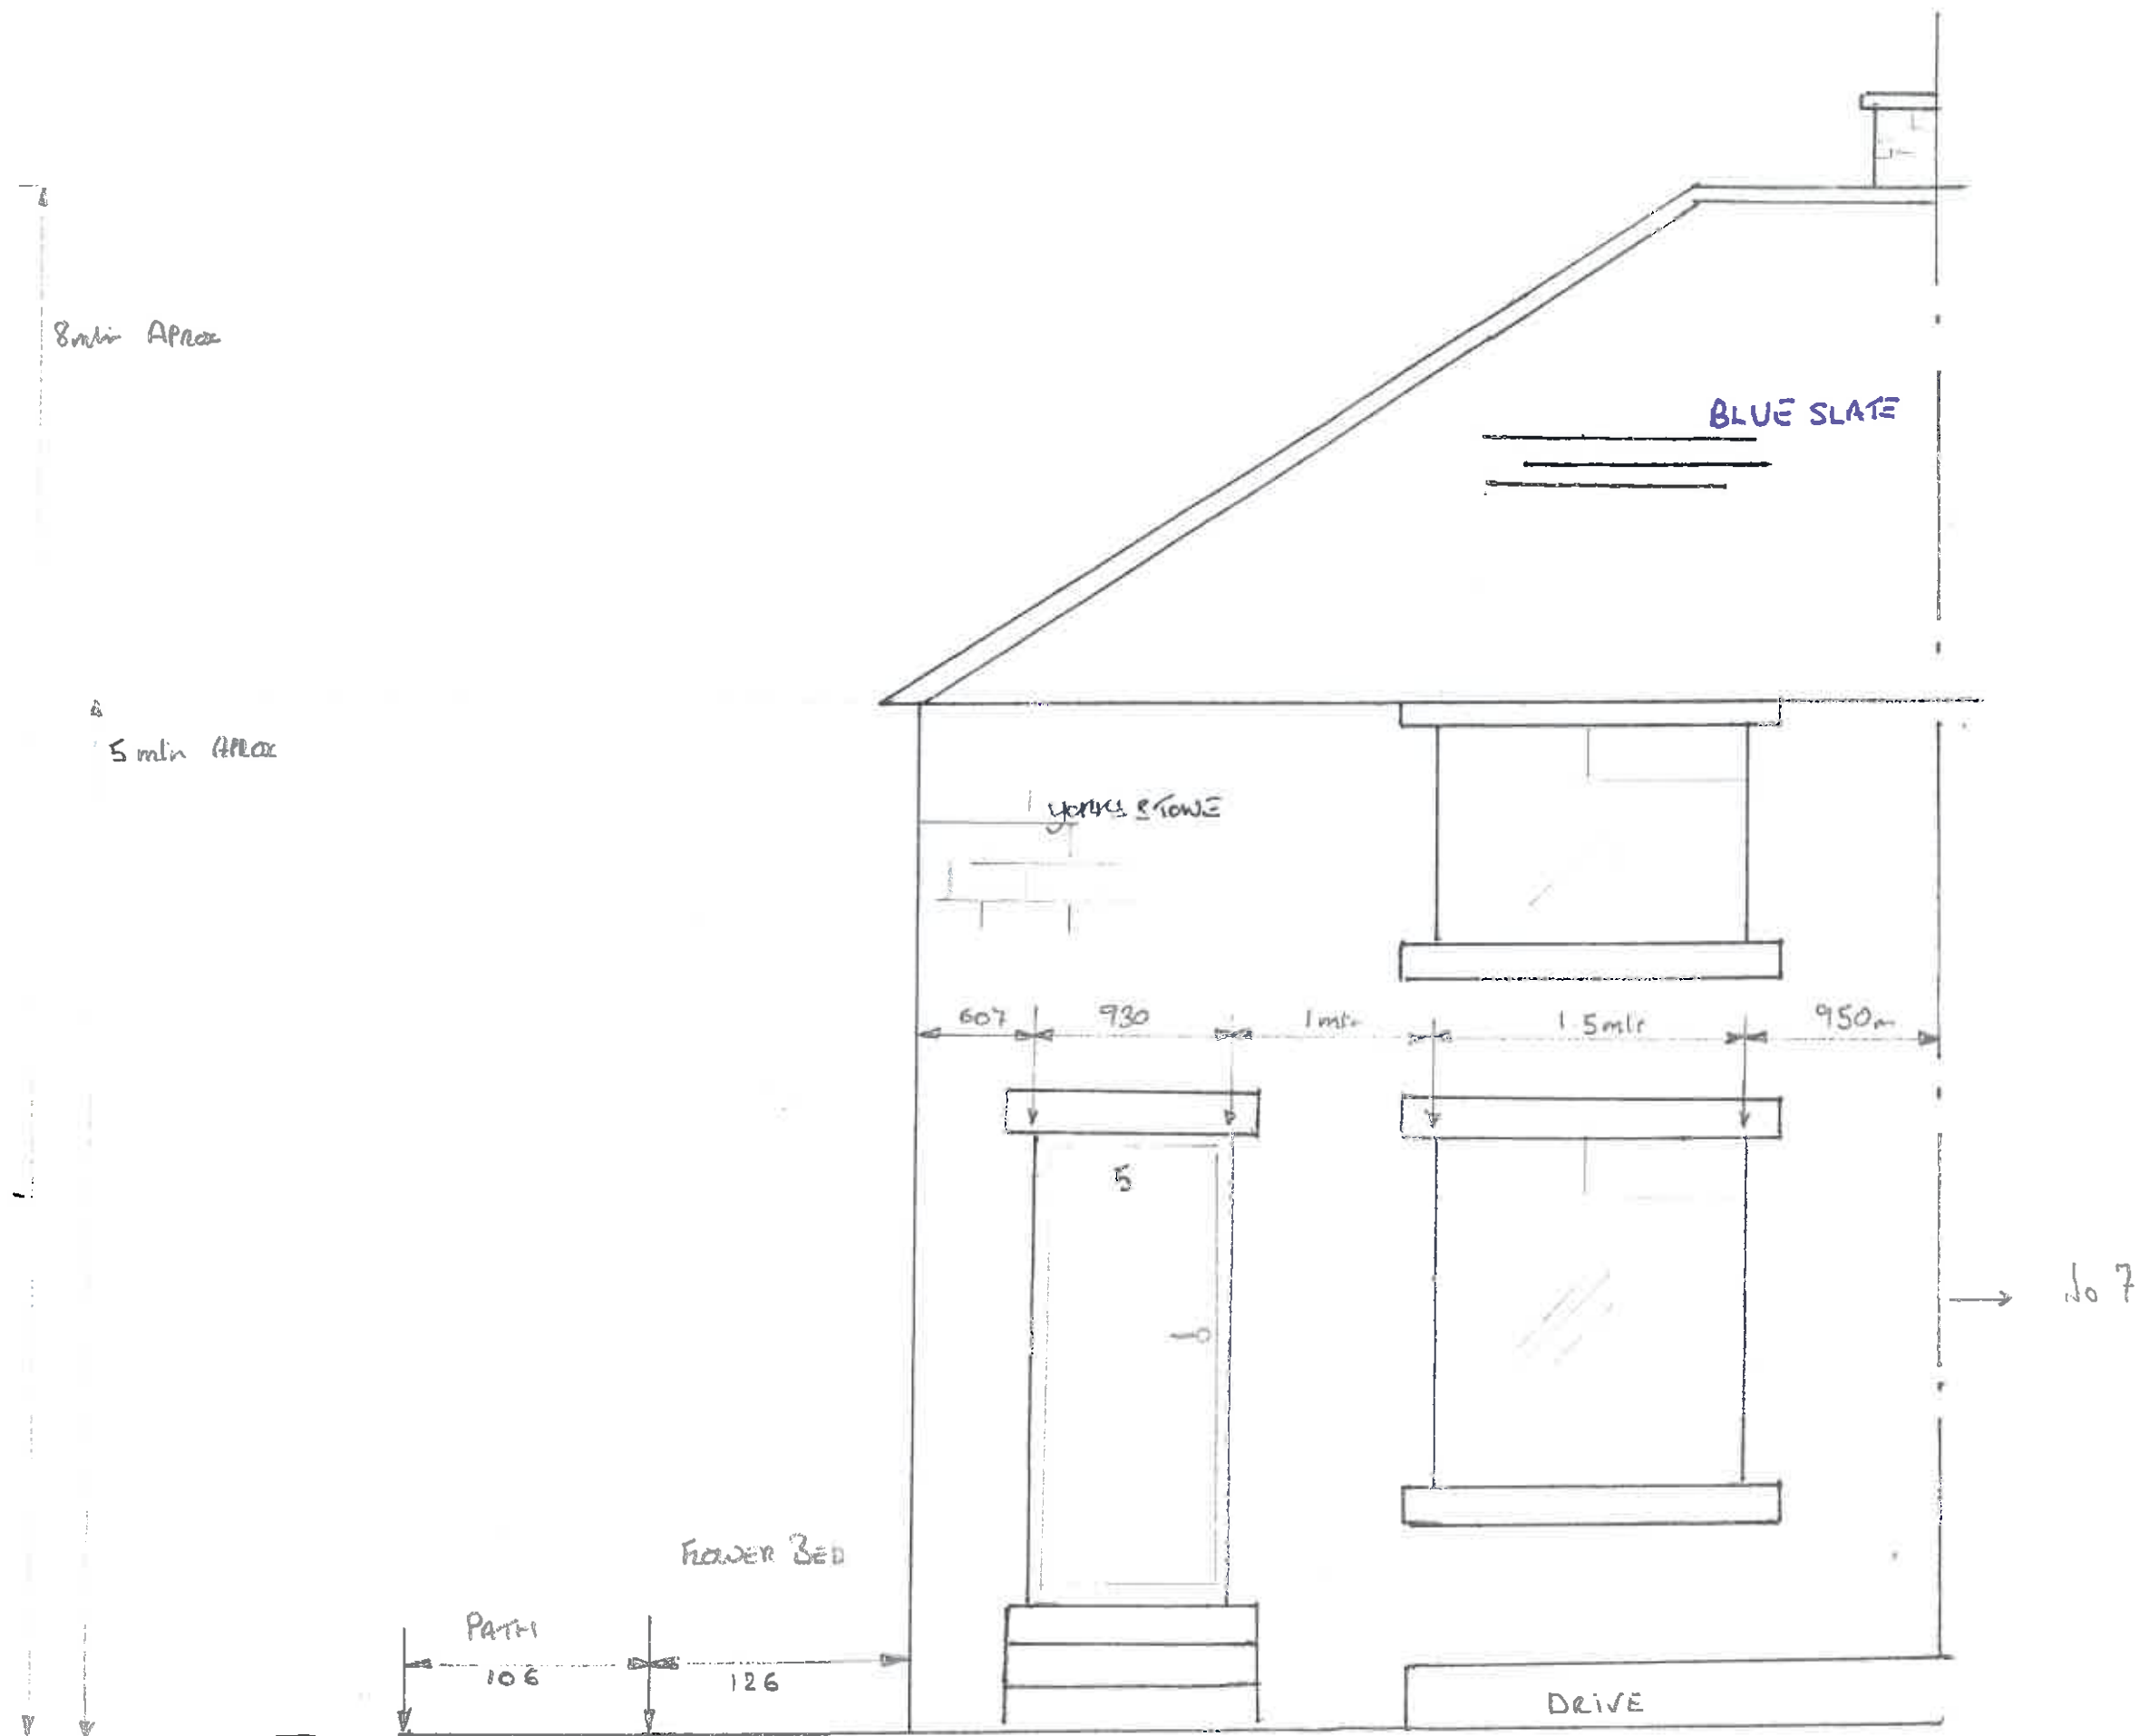

SIDE ELEVATION

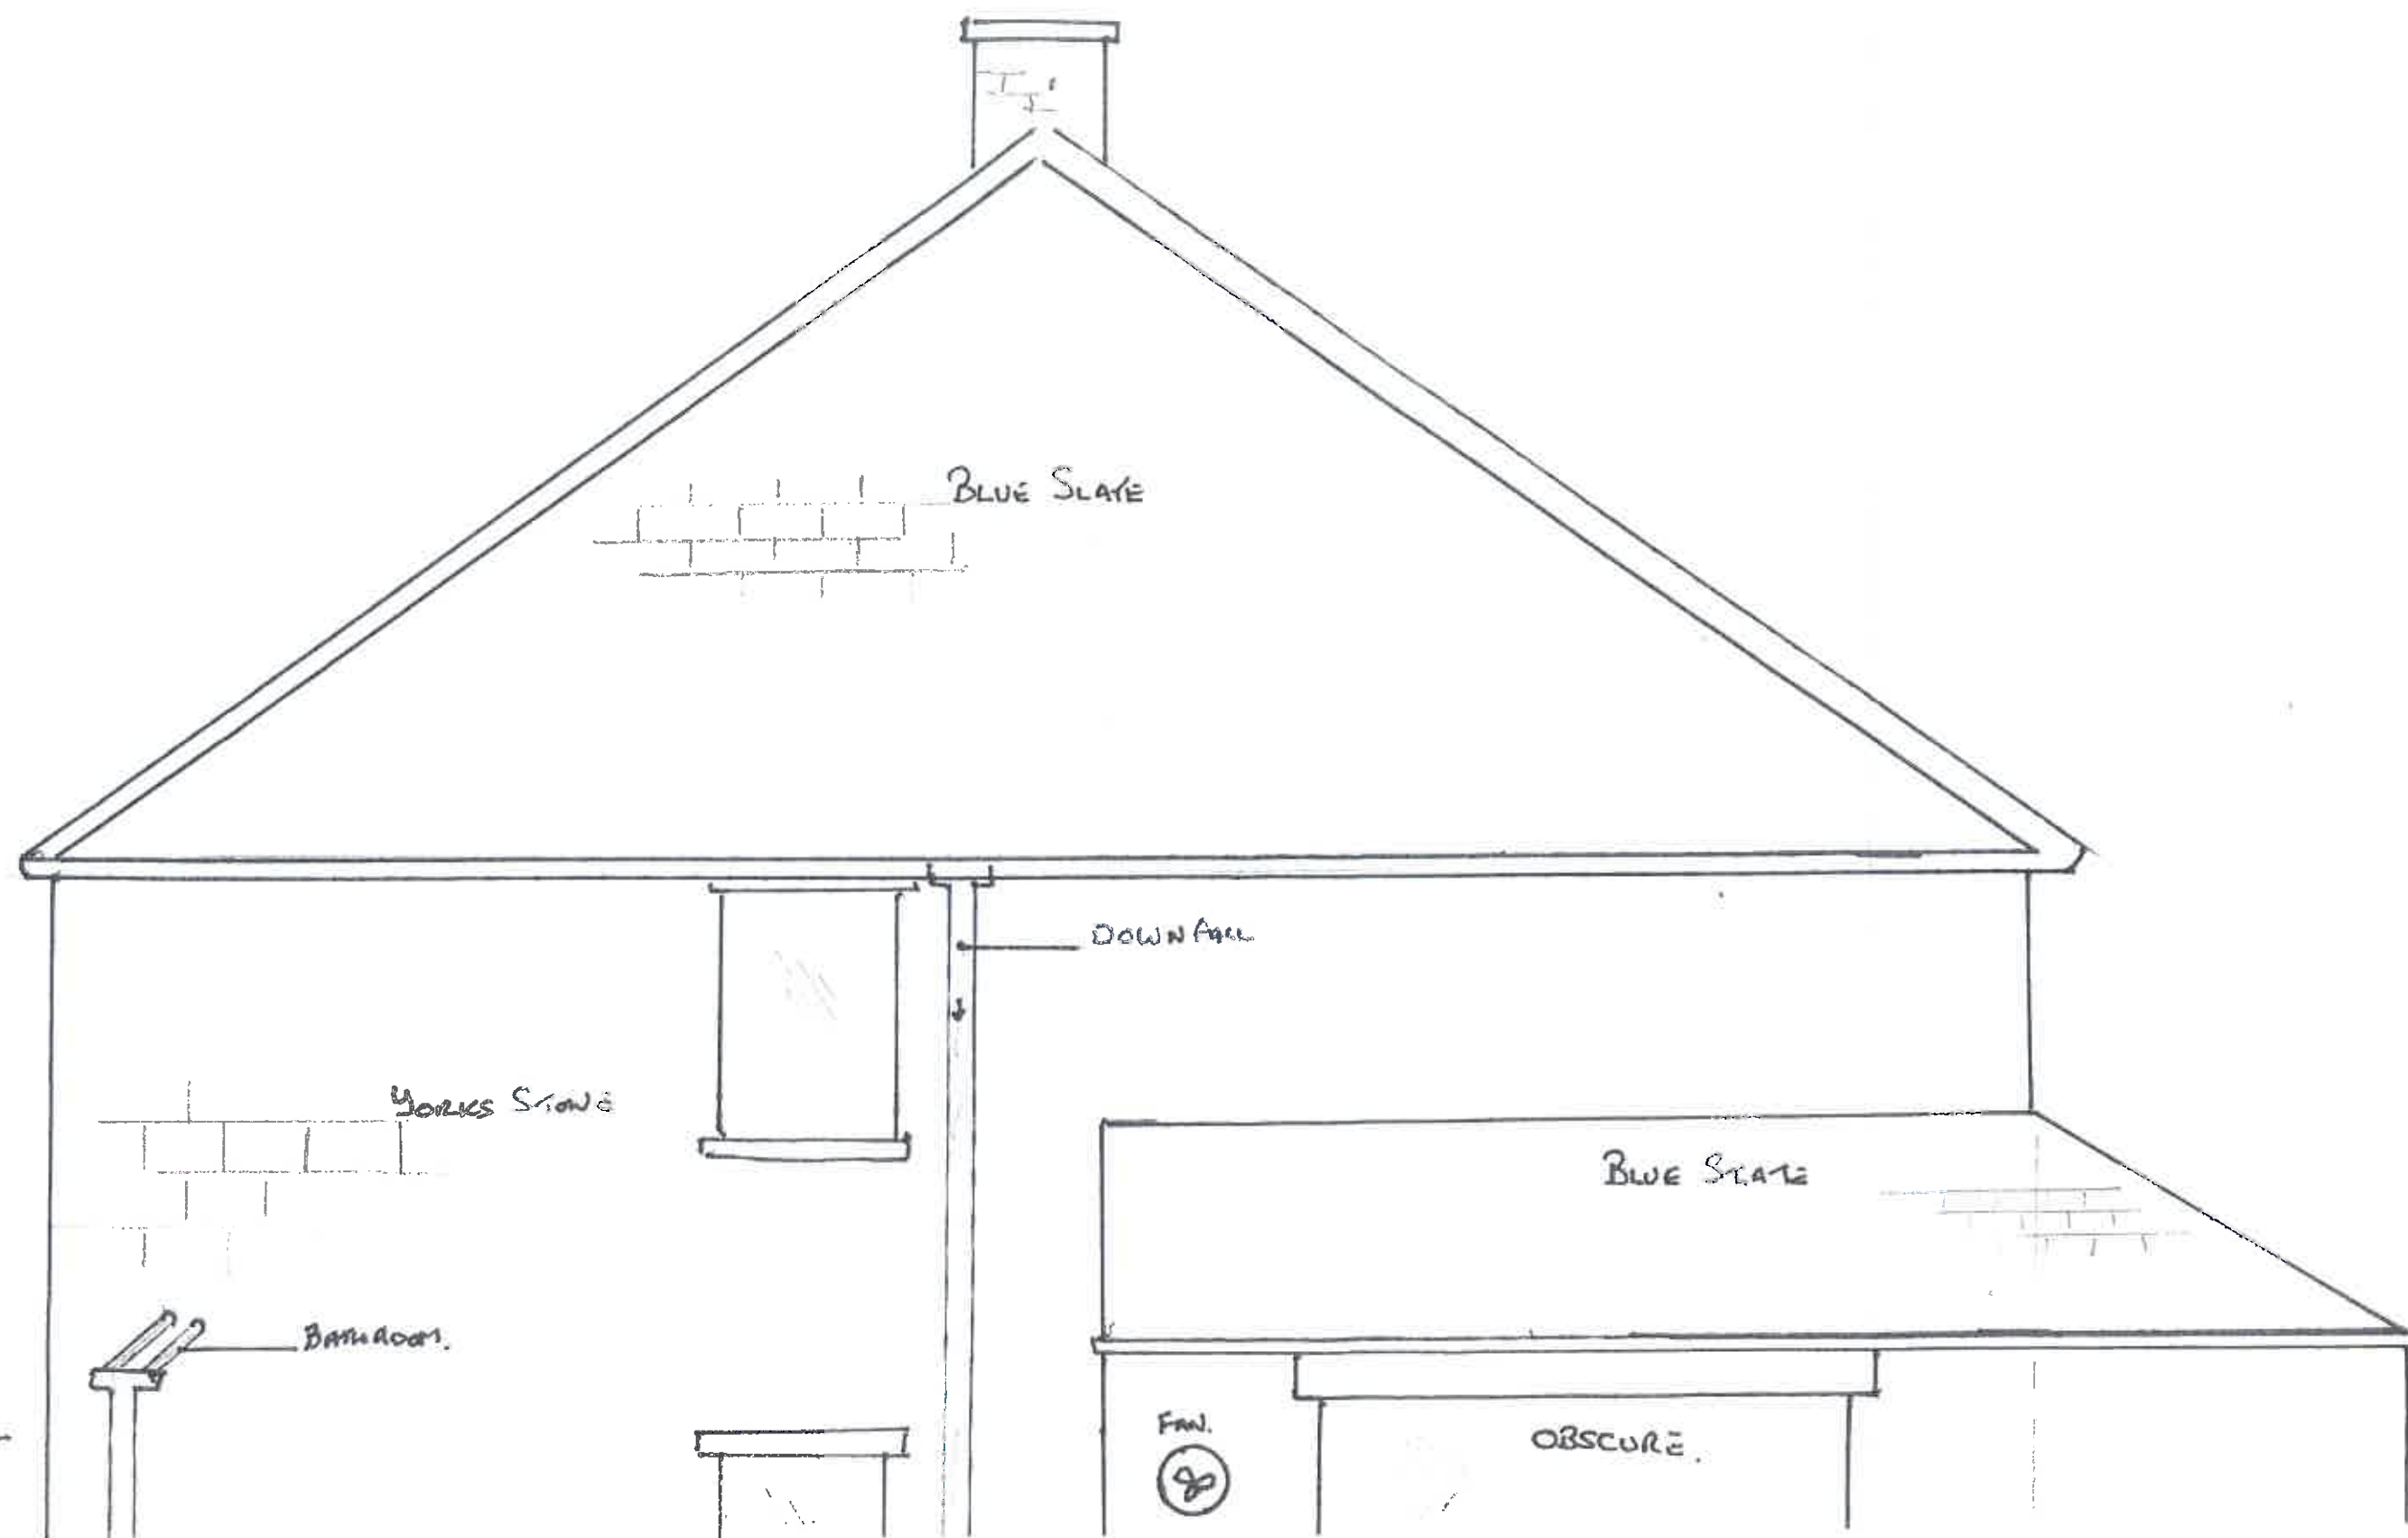

PROPOSED
FRONT ELEVATION.

SCALE = 1cm = 1mtr.

MICK BROAD 7 1/4.

NOTES.

Roof . . BLUE SLATE
Casts . . YORKS STONE ORIGINAL WALL
TO BE MOVED TO FRONT TO
KEEP IN TONE

