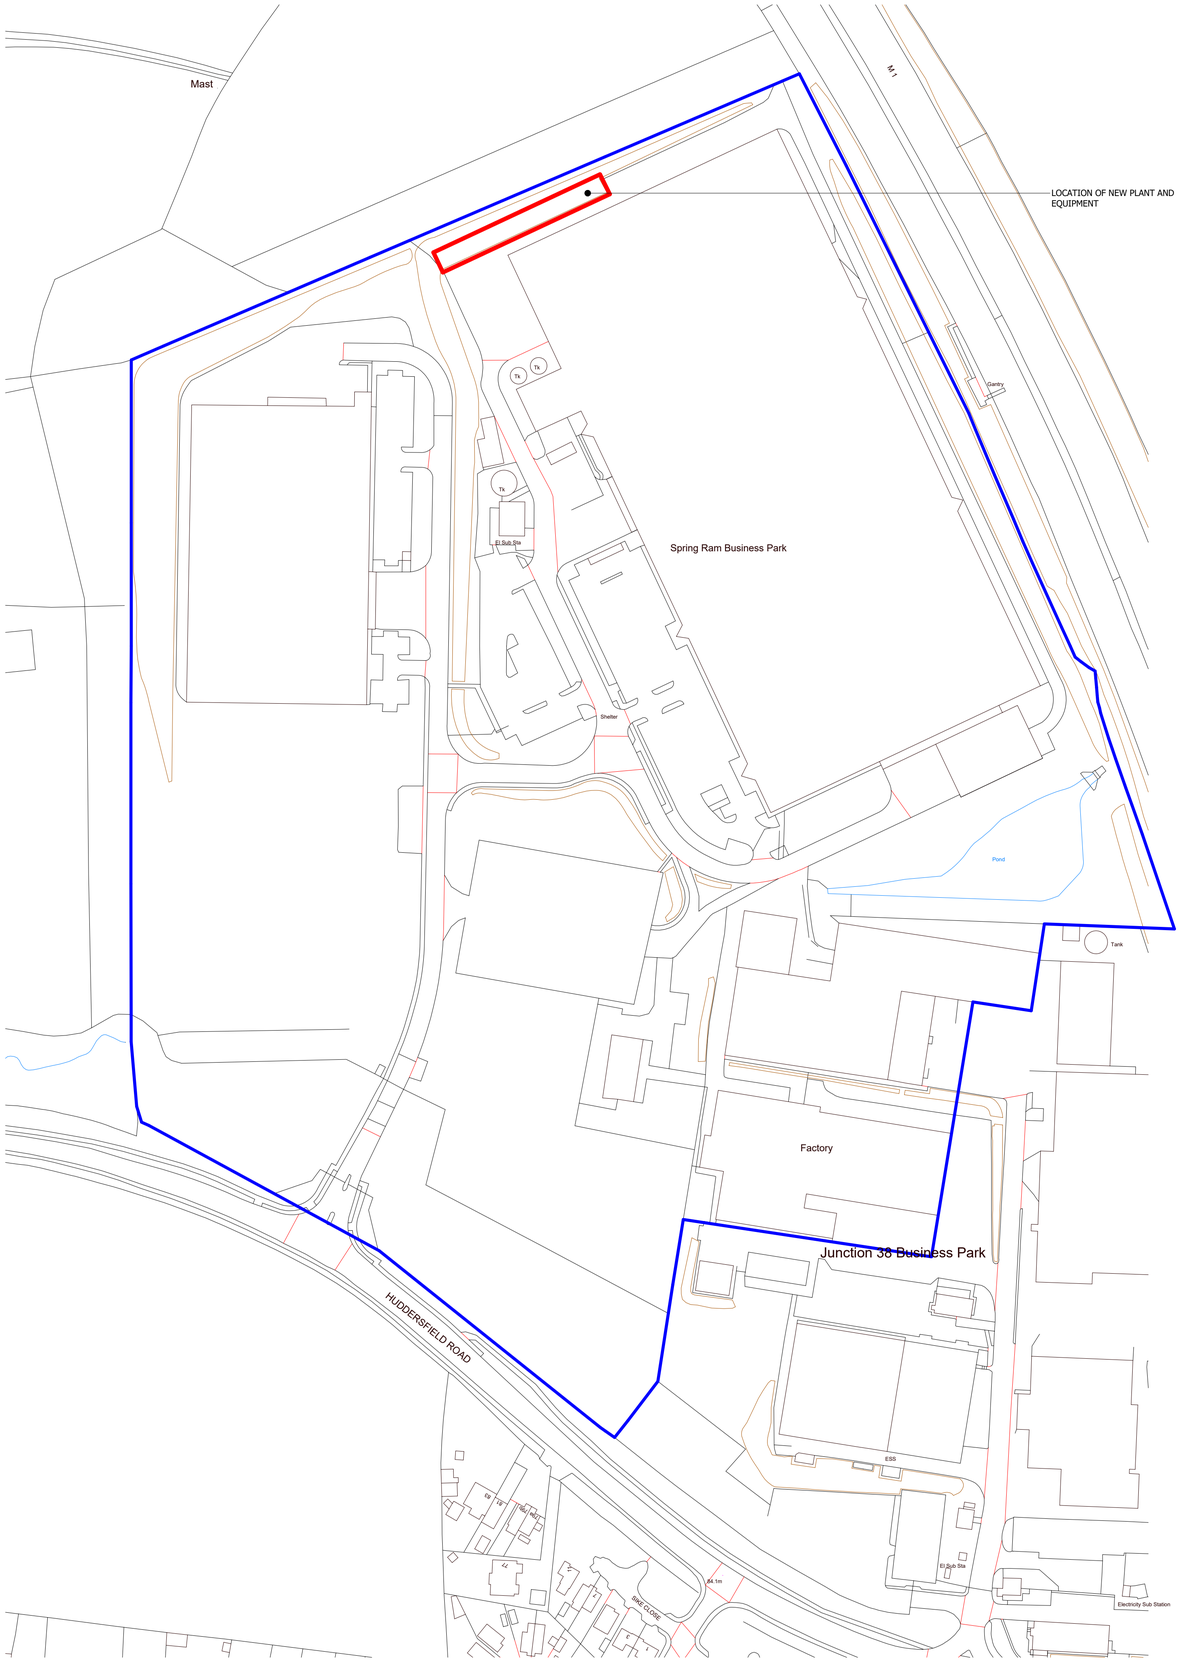

SITE LOCATION PLAN

1 : 1250

SCALE 1:1250

0 10m 20m 30m 40m 50m

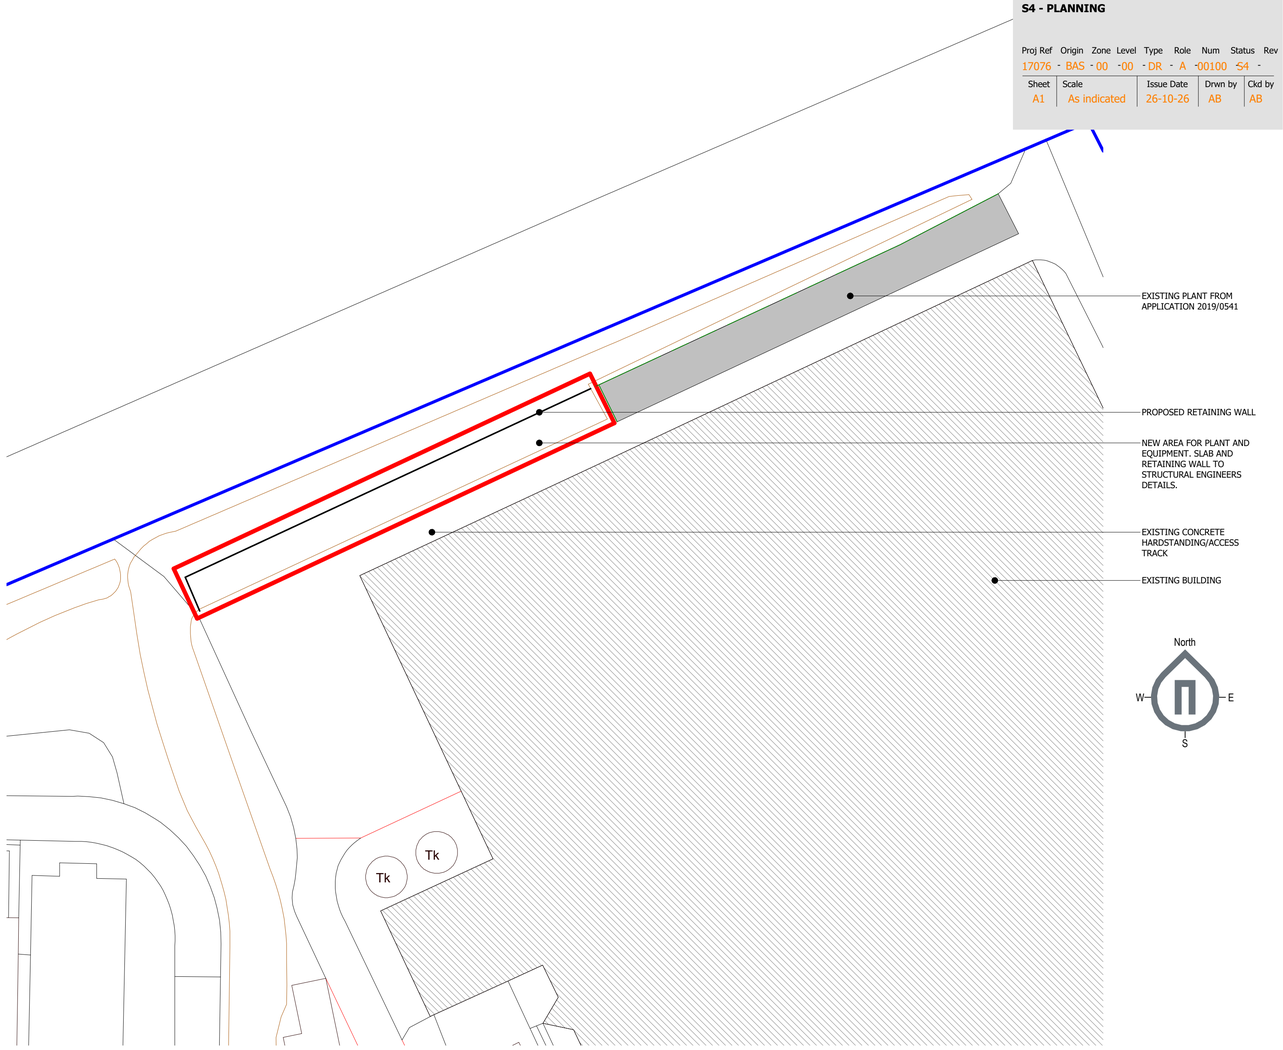

SITE PLAN

1 : 500

SCALE 1:500

0 5m 10m 15m 20m 25m

CLIENT

Leading Edge Projects

PROJECT

Premador, Huddersfield Rd, Darton, Birthwaite S75 5JS

DRAWING TITLE

SITE PLANS

STATUS

S4 - PLANNING

Proj Ref	Origin	Zone	Level	Type	Role	Num	Status	Rev
17076	BAS	00	00	DR	A	00100	S4	-

Sheet	Scale	Issue Date	Drwn by	Ckd by
A1	As indicated	26-10-26	AB	AB

REV	DESCRIPTION	DATE	DRAWN

ISSUE/REVISION HISTORY

bas architects

Unit 9, Victoria Spring Business Park
Liversedge, West Yorkshire WF15 6BU

NOTES

Do not scale from this drawing. Only figured dimensions are to be taken from this drawing. Contractor must verify all dimensions on site before commencing any work or shop drawings. Report any discrepancies to the architect before commencing work. If this drawing exceeds the quantities taken in any way the architects are to be informed before the work is initiated. Work within the Construction (Design & Management) Regulations 2015 is not to start until a Health and Safety Plan has been produced. This drawing is copyright and must not be reproduced without consent of BAS Architects Ltd.

DRAWING STATUS/TYPE KEY

S0	Feasibility	**S2**	Sketch
L	Landscape	**D4**	Construction
S4	Planning	**Z**	Marketing
B	Building Survey	**B3**	As Built
D2	Tender	**Z**	Tenant
OS	Ordnance Survey		