


- 1. Natural york stone slate (as existing)
- 2. Handmade or reclaimed brick (as existing)
- 3. Hard wood painted door
- 4. UPVC windows (as existing)

- notes
1. DO NOT SCALE FROM THIS DRAWING - USE FIGURED DIMENSIONS ONLY

2. TO BE READ IN CONJUNCTION WITH ALL OTHER CONSULTANTS / SPECIALISTS DRAWINGS. REPORT ANY DISCREPANCIES BEFORE AFFECTED WORK COMMENCES

3. ALL SETTING OUT DIMENSIONS TO BE CHECKED ON SITE BY CONTRACTOR BEFORE WORK COMMENCES

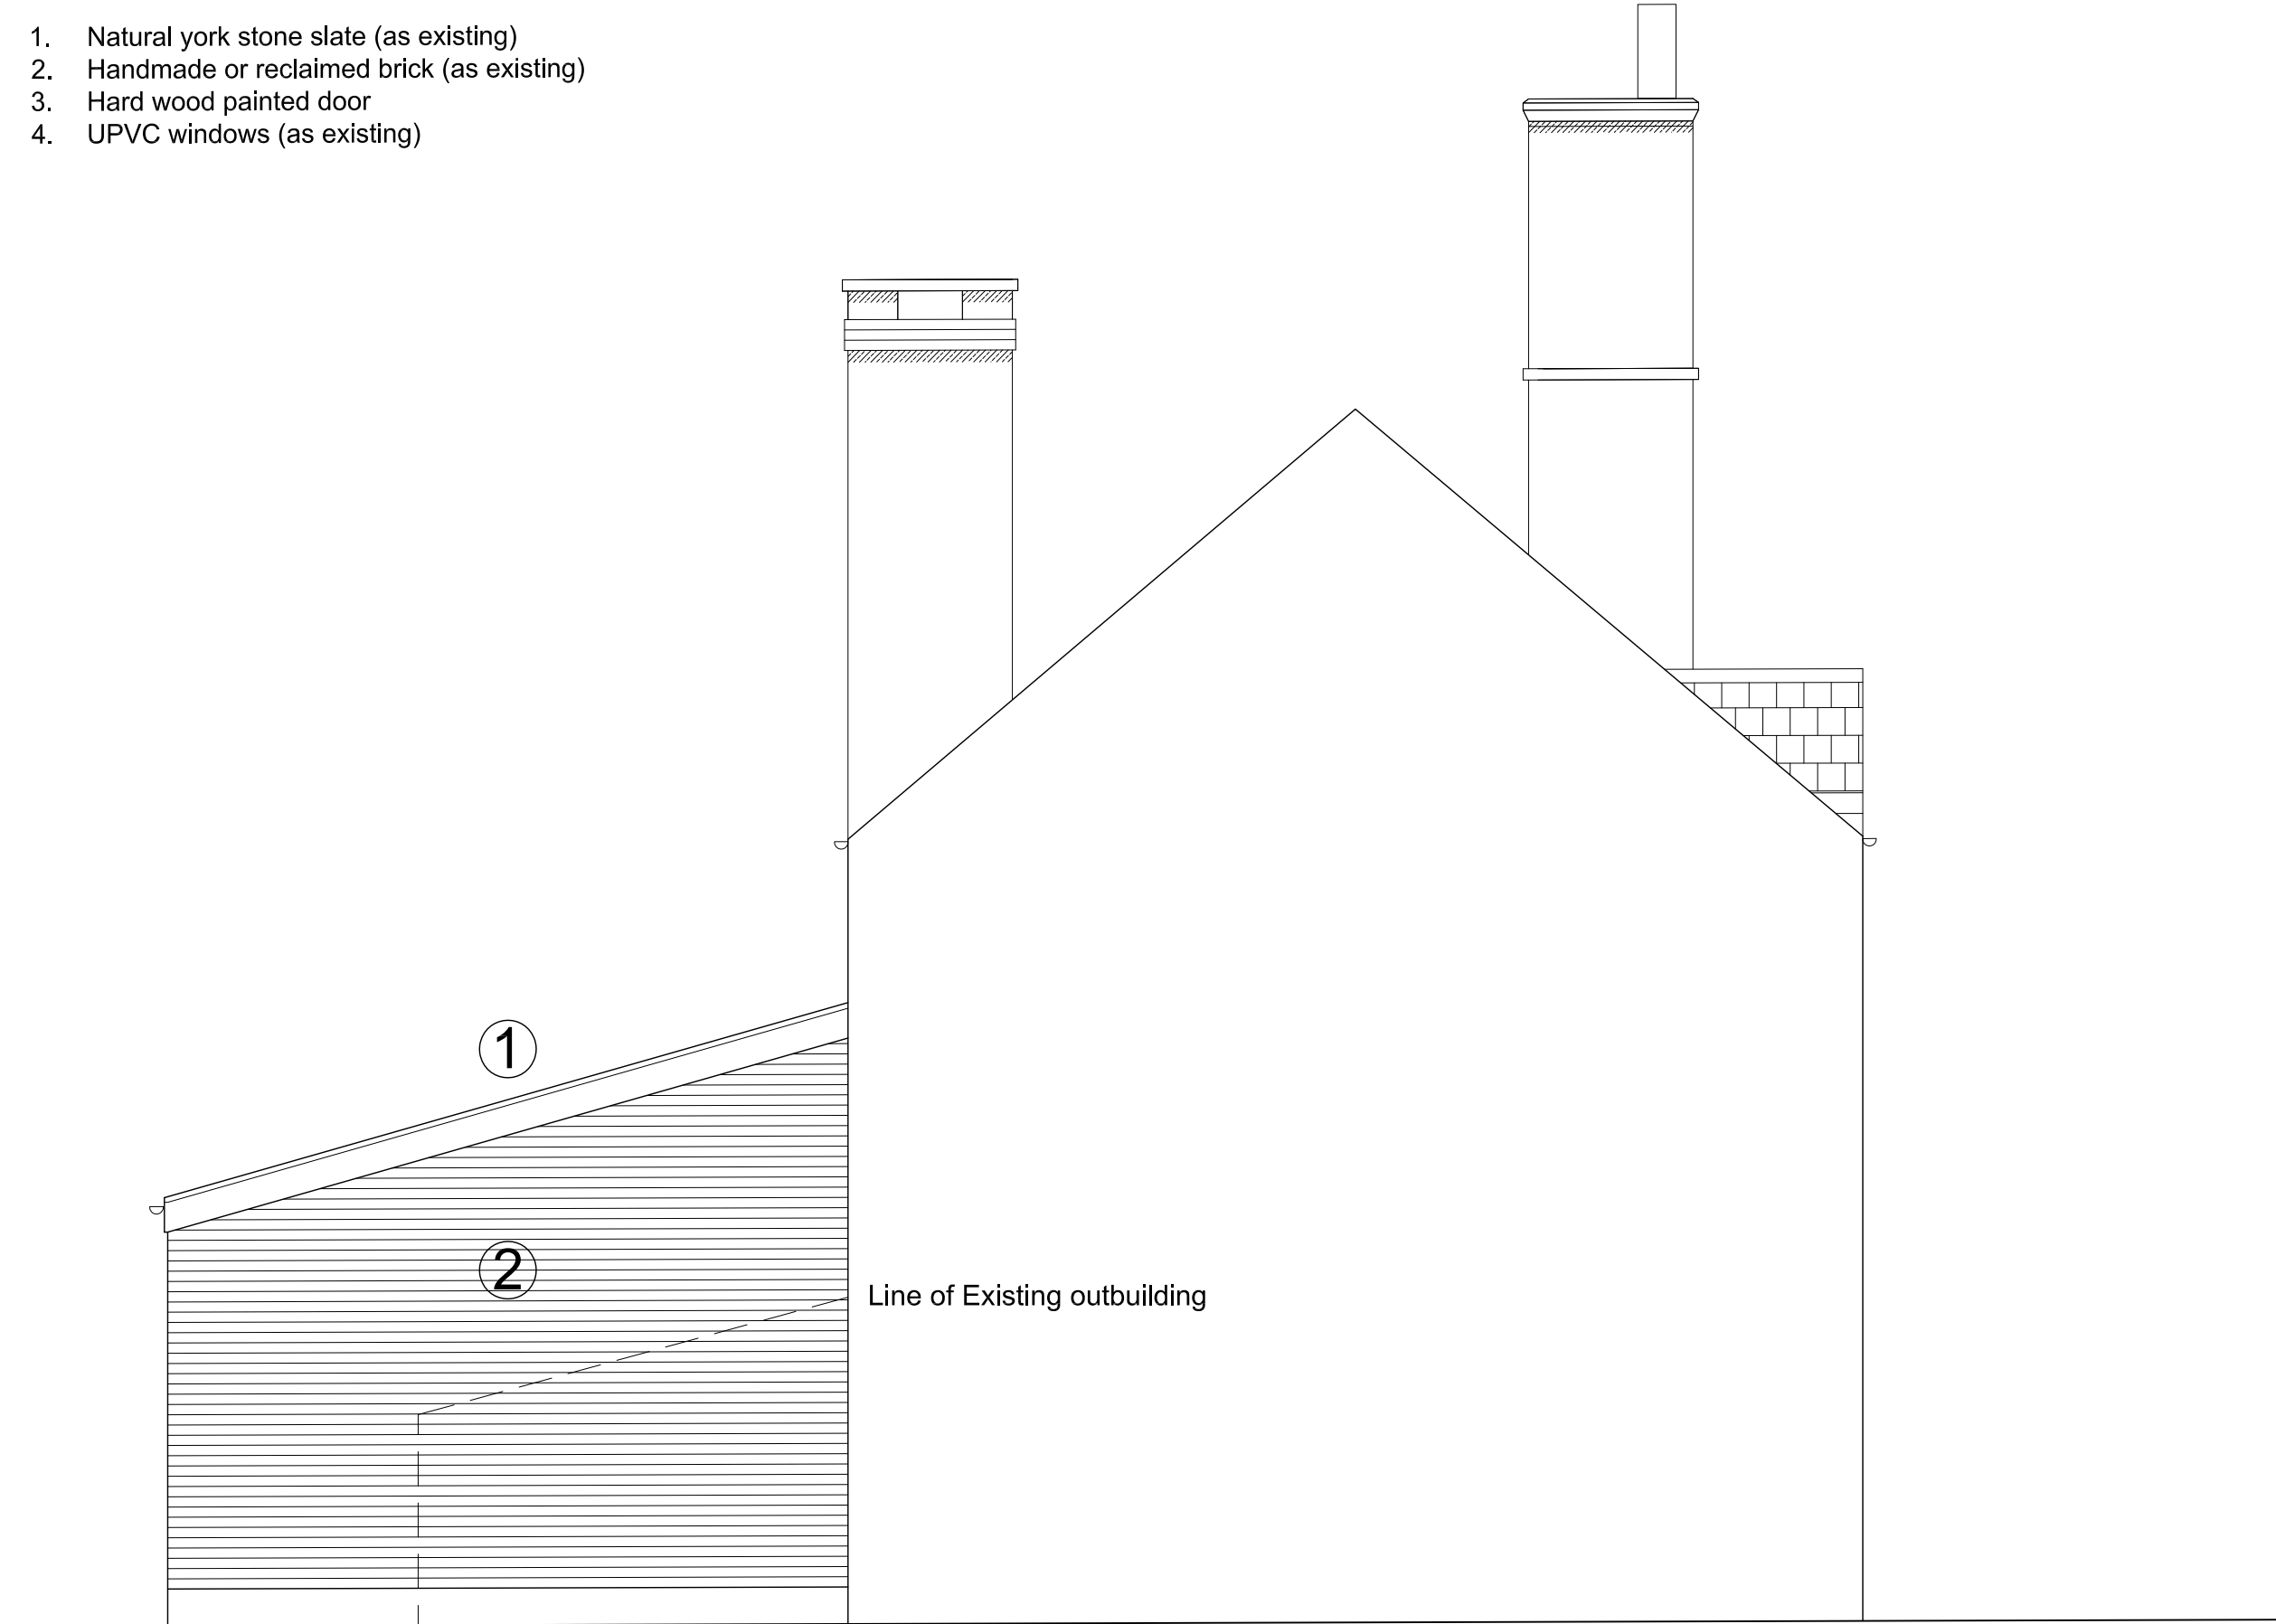

rev. description

Name	Mr J Oldroyd
project	-
drawing title	Proposed Side Elevation
drawing number	JO-114
revision	-
drawing status	Planning
scale	1:50@A3
date	12.09.2011