© Acanthus WSM Architects

The general contractor is responsible for the verification all dimensions on site and the architect is to be informed of any discrepancy.

The status of information contained in a computer copy of this drawing shall be limited to that conveyed by the paper copy.

Revisions:

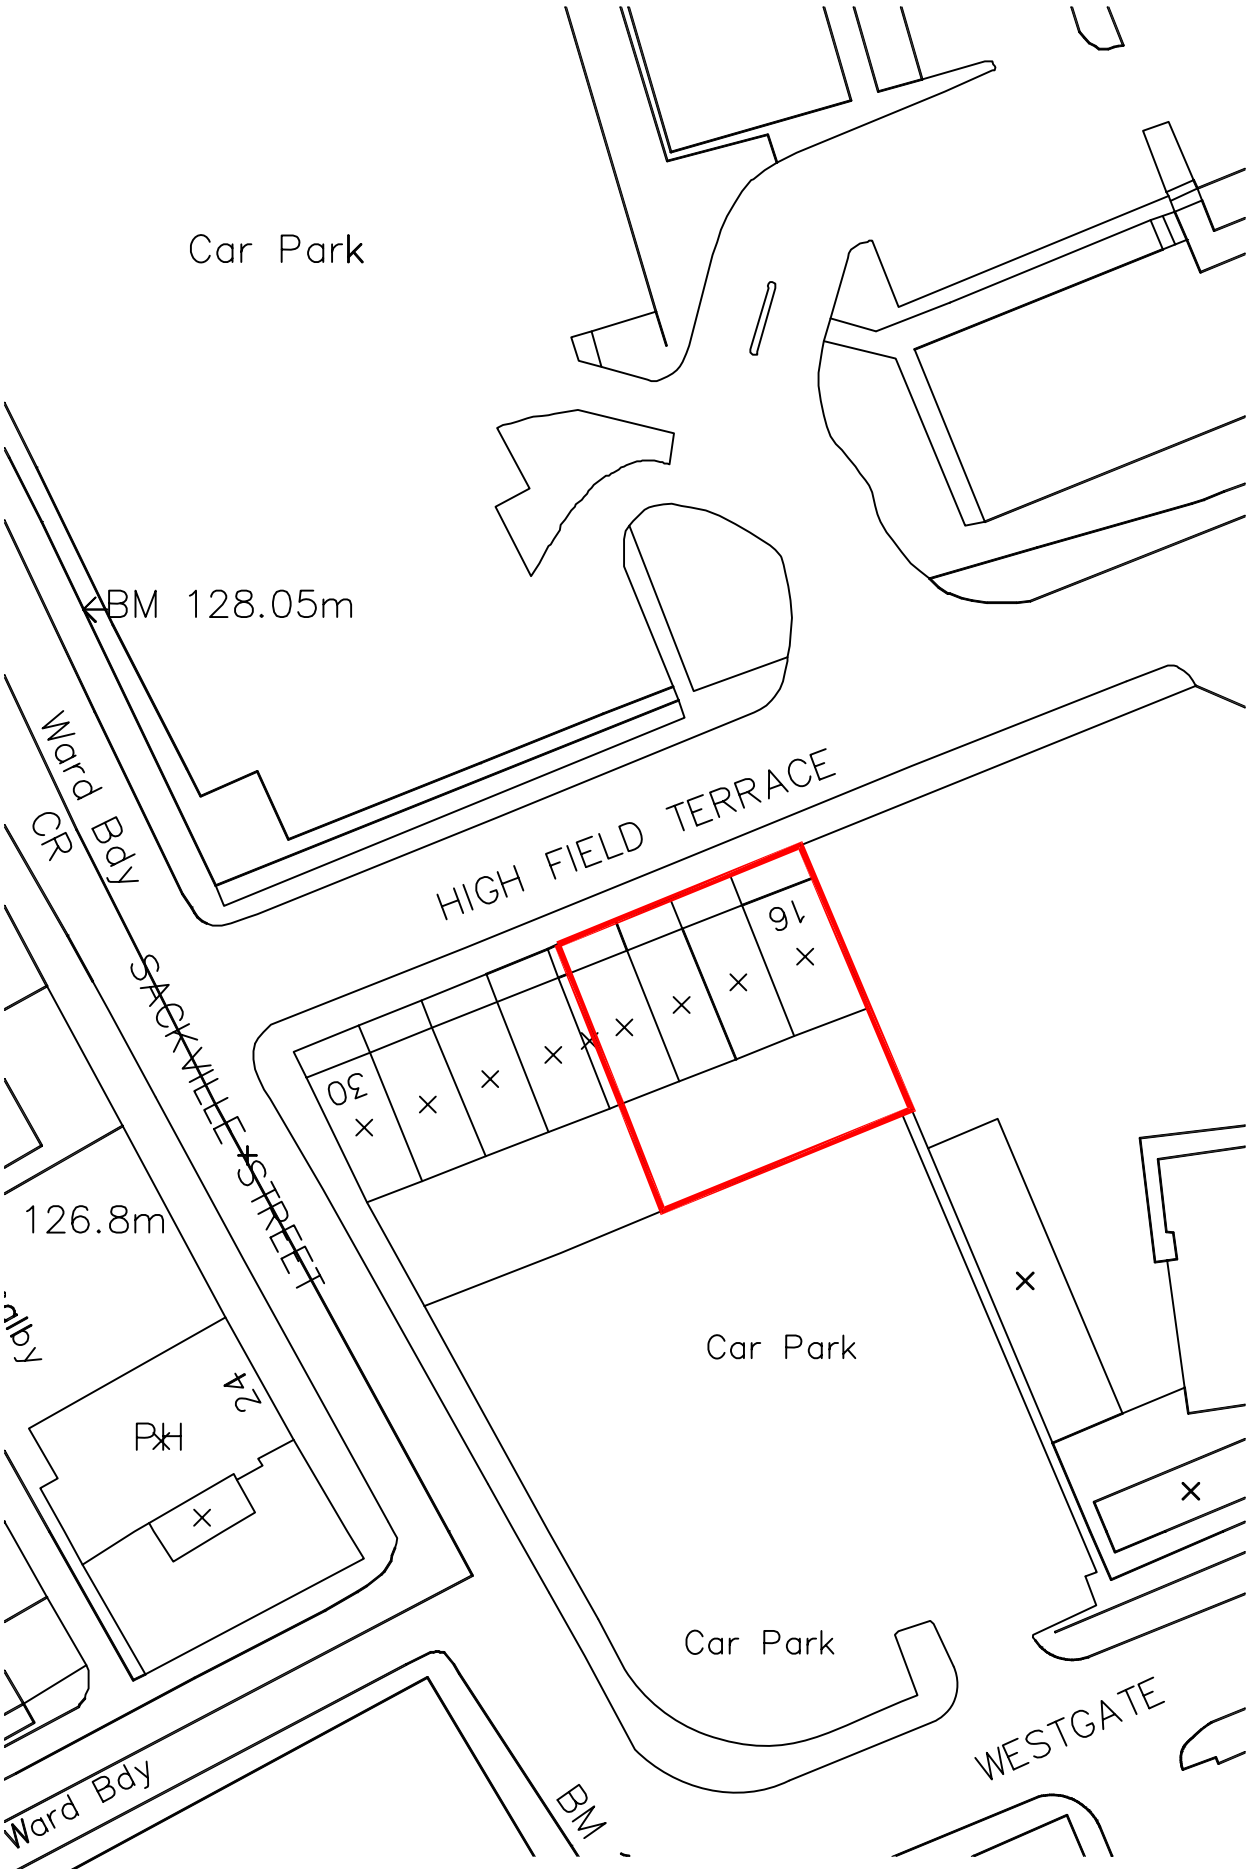


Stonham part of home

drawing status

approval
construction
preliminary
record
■ information
comment
tender

| | |
|---|---|
| Scale | 1/500 @ a4 |
| Date | 28.11.08 |
| Drawn | TS |
| Dwg.No | 2225.11.01 |

# Site Location Plan

## High Field Terrace, Barnsley
## Stonham

1:500 SCALE BAR

0 5 10 20 30 Metres

Acanthus WSM Architects
Woodhall, Woodhall Lane, Leeds LS28 5NY. TEL. 0113 239 3414. FAX 0113 256 9688. E-Mail.. architects@acanthuswsm.com