



existing residential home to have new pitched roof over

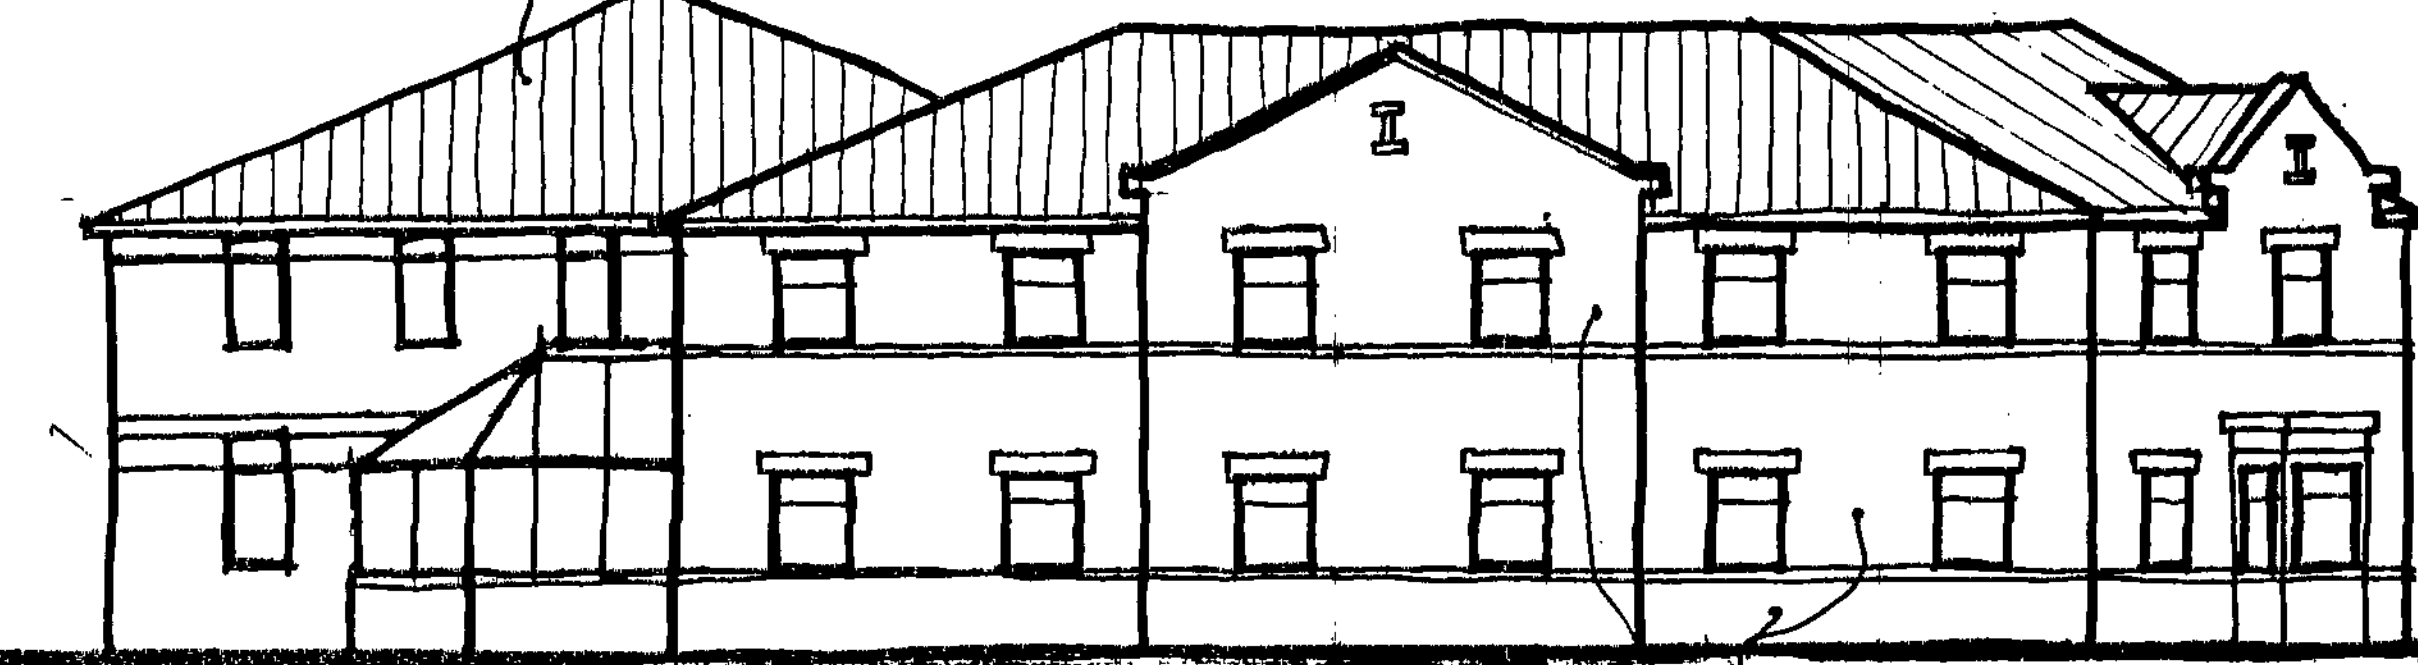


FRONT ELEVATION

gavel/concrete render along the sitting courses, colour to be approved.
brickwork with contrasting string course, hazel to be approved / brick to be painted / brick with colour to be approved.

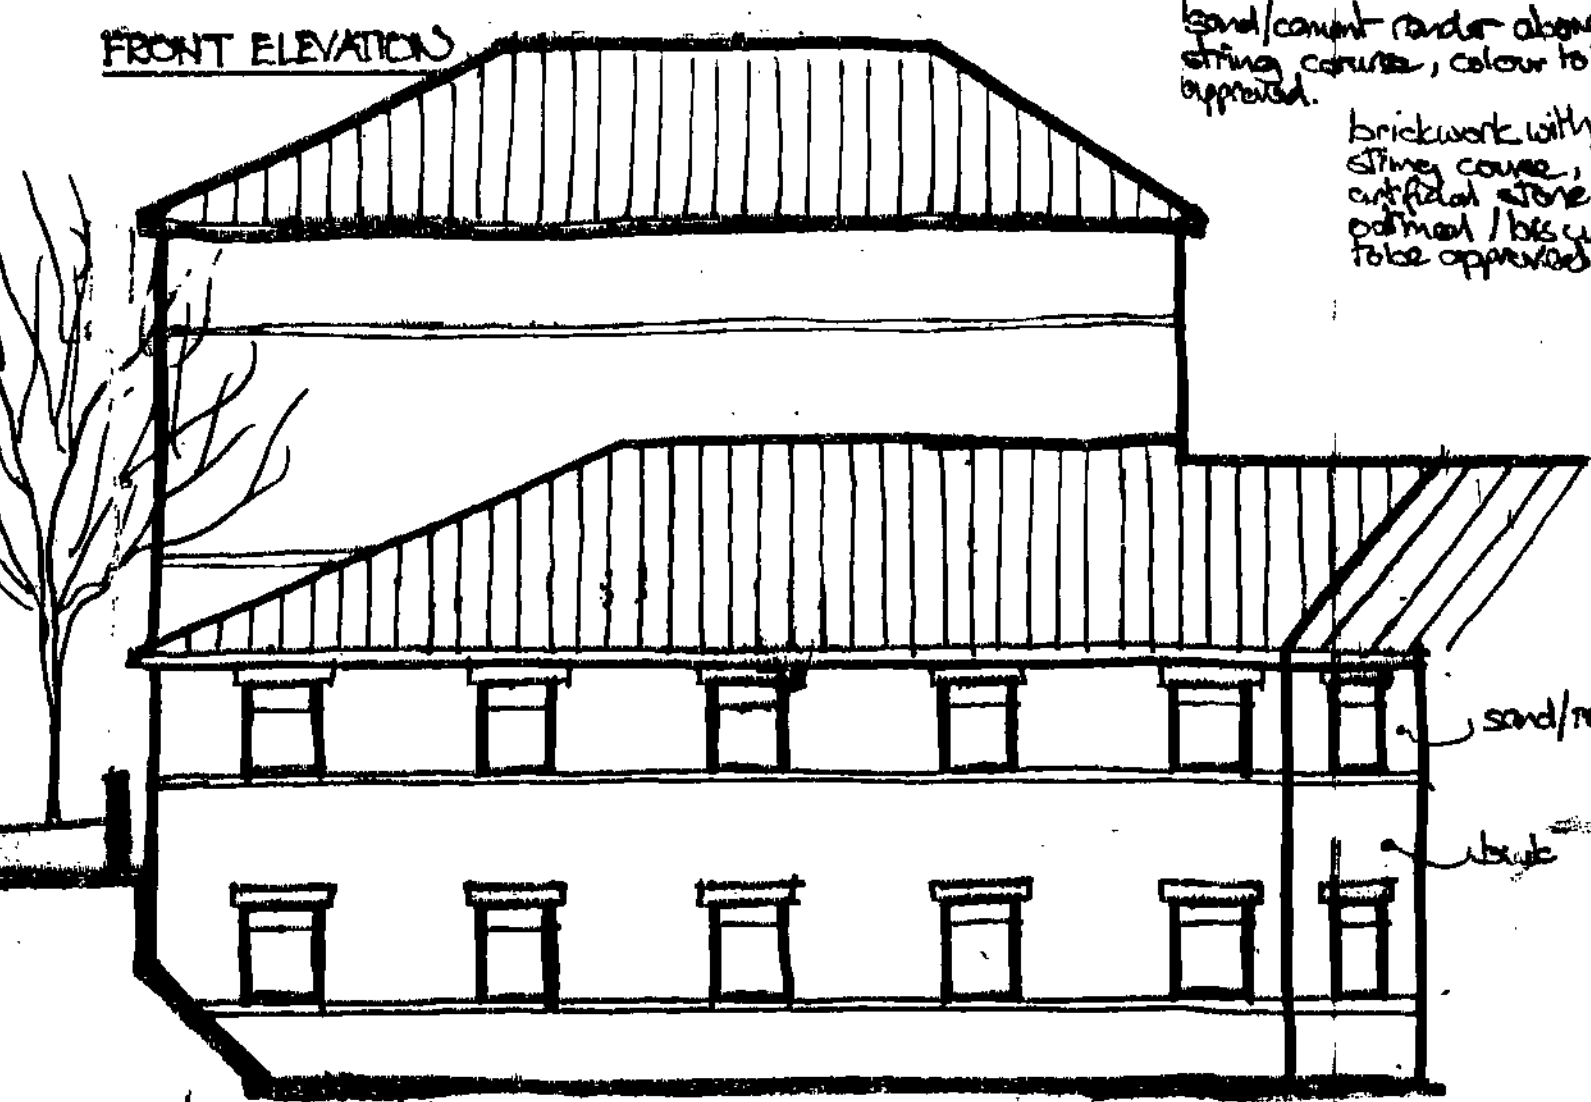


REAR ELEVATION

sand/roder
brick

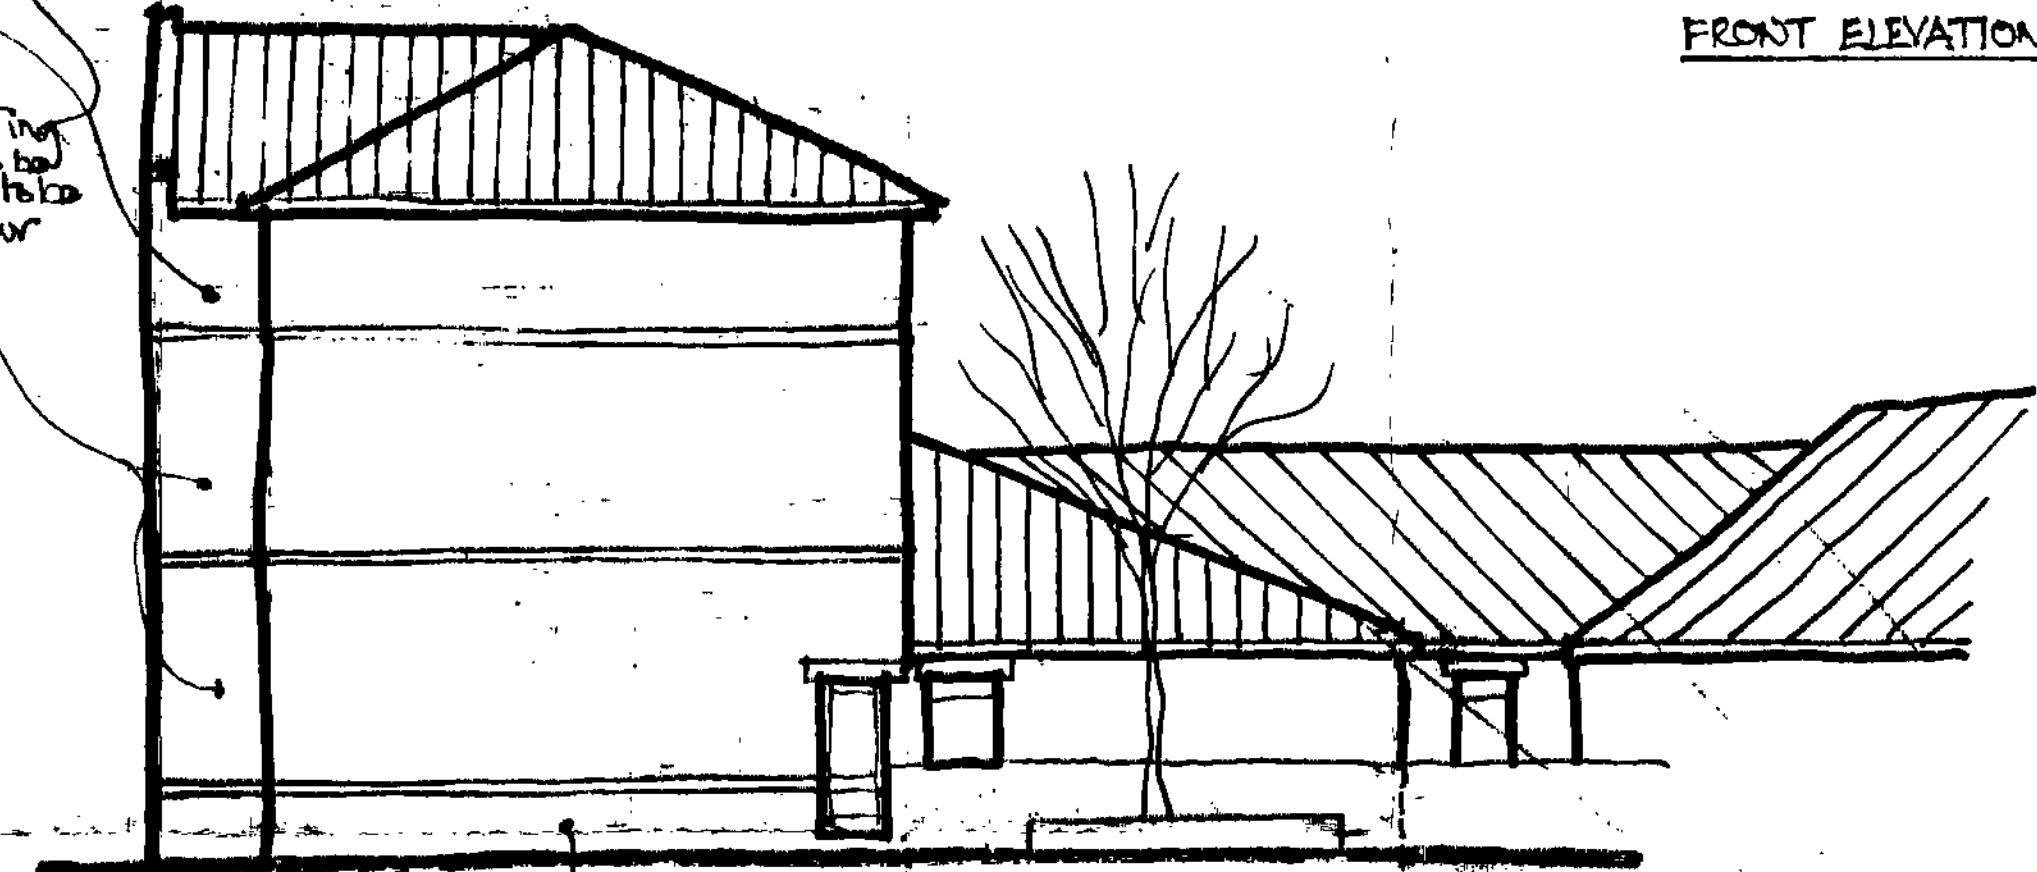

SIDE ELEVATION

existing house demolished & new extension built

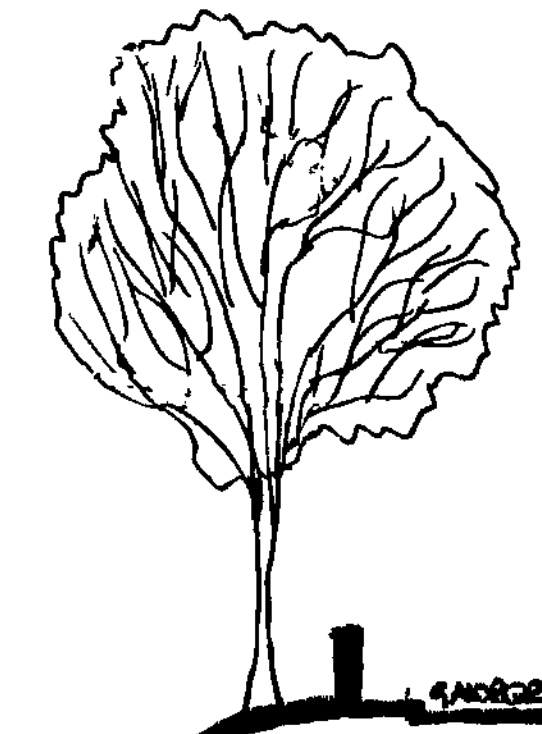

GRASSROOT LADE


profiled, dark brown, concrete interlocking tiles



FRONT ELEVATION (GAWBER RD)

existing house demolished & new extension built

bay windows to be brick base, art stone mullions, heads & cills with art stone capping to flat roof.

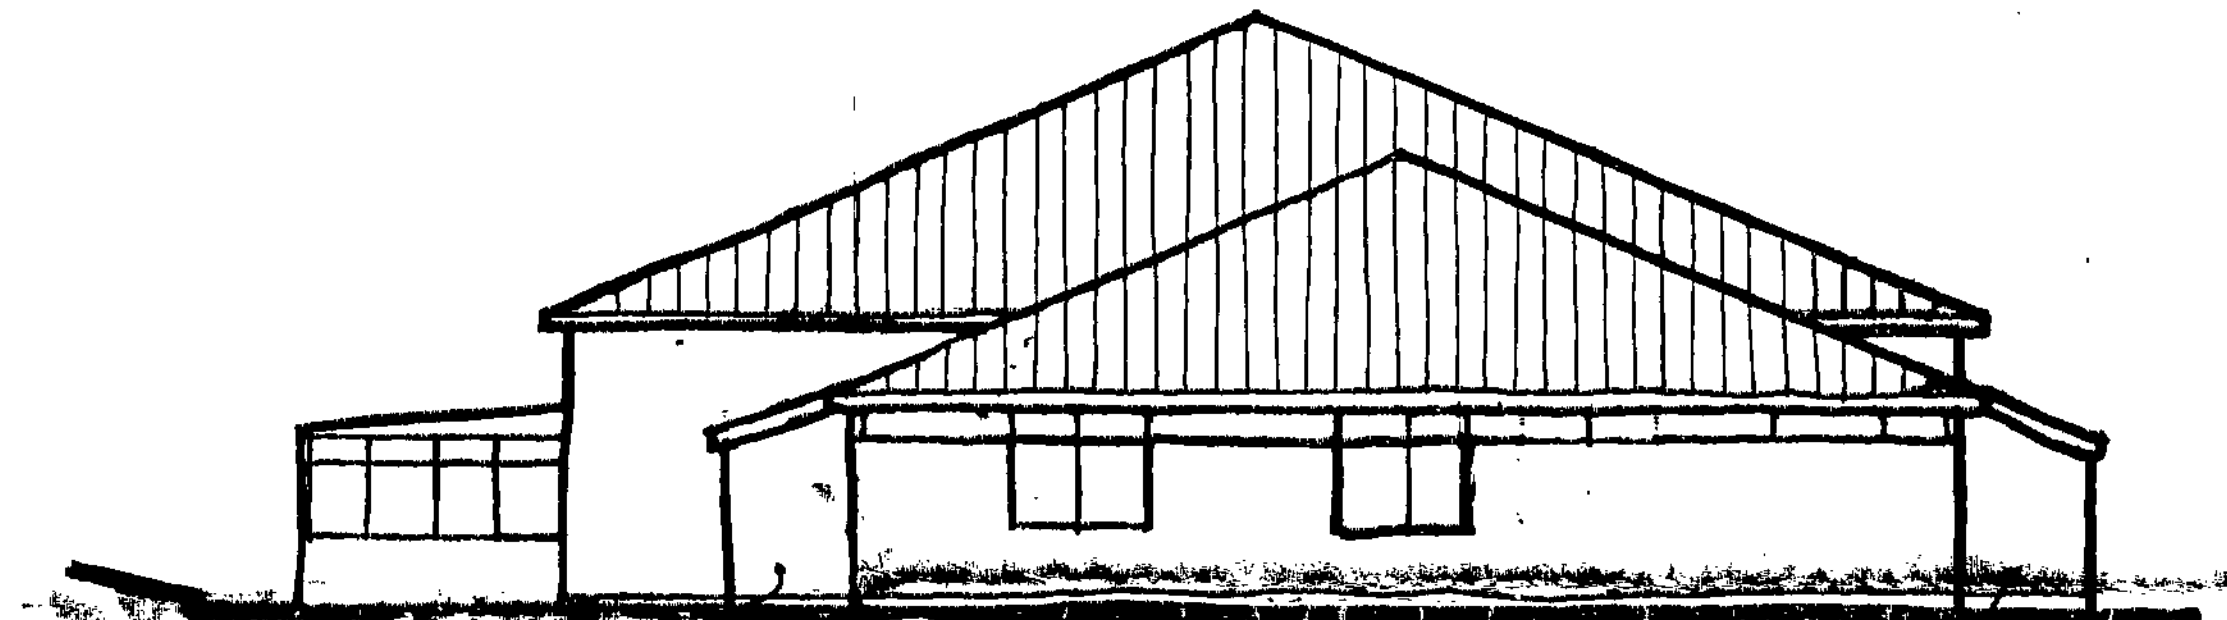


END ELEVATION (EXISTING HOME)

proposed extension

proposed extension

existing residential home to have new pitched roof over existing flat roof

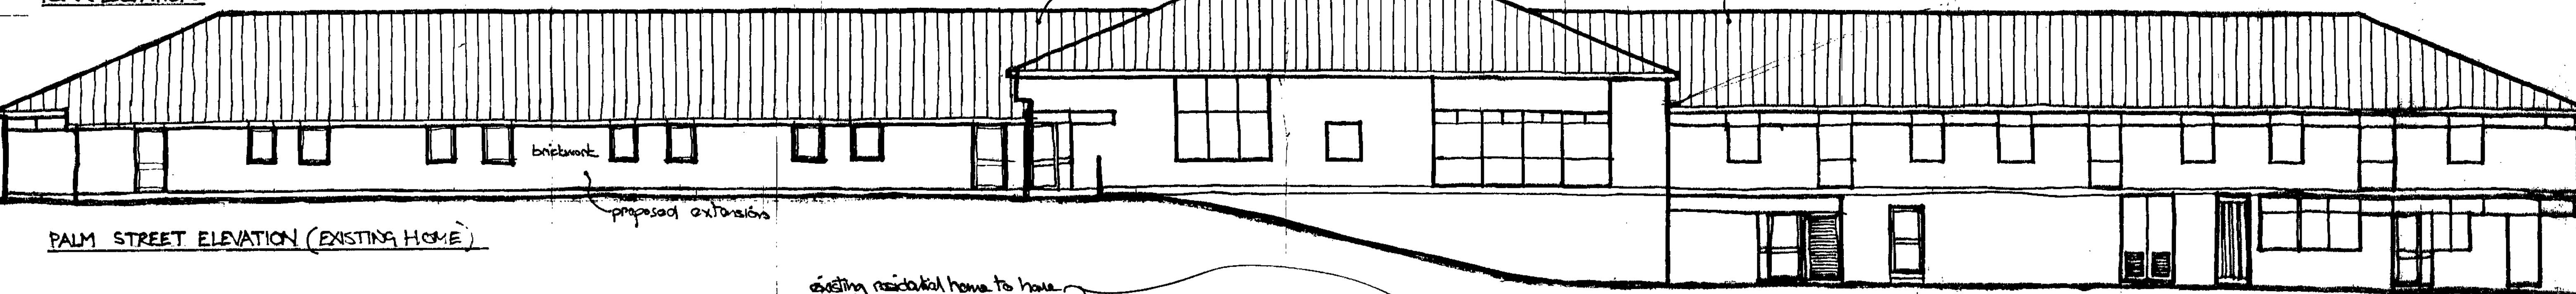


PALM STREET ELEVATION (EXISTING HOME)

brickwork

proposed extension

existing residential home to have new pitched roof over existing flat roof

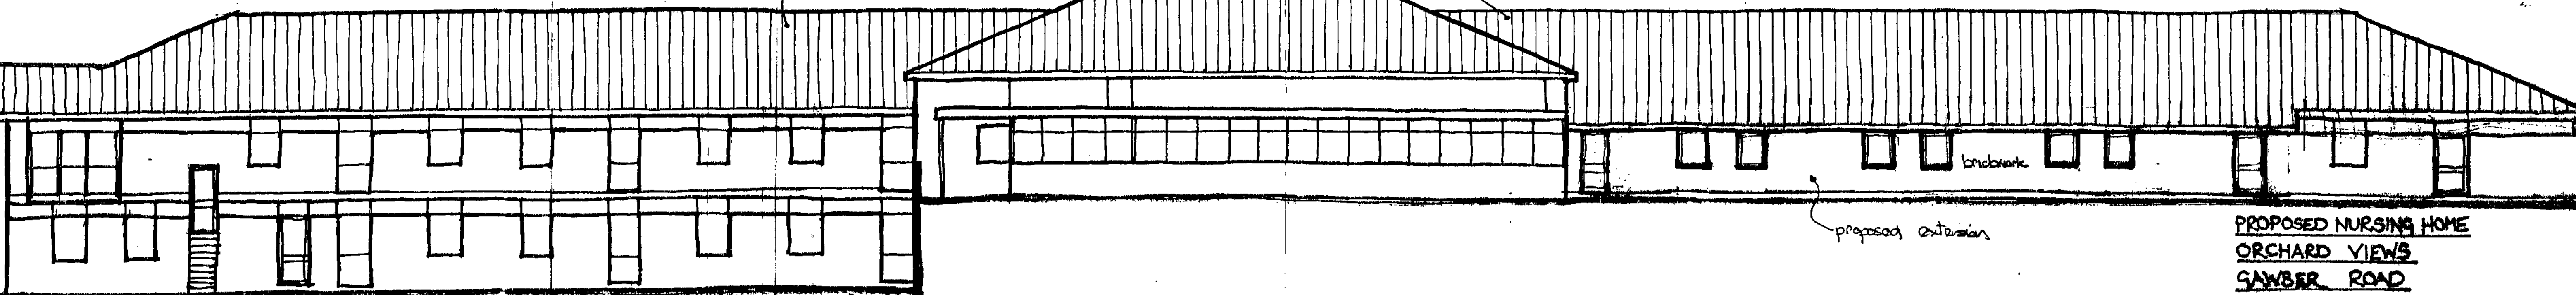


GAWBER ROAD ELEVATION (EXISTING HOME)


brickwork

proposed extension



PROPOSED NURSING HOME
ORCHARD VIEWS
GAWBER ROAD
BARNISLEY
SKETCH ELEVATIONS 1:100 RWD

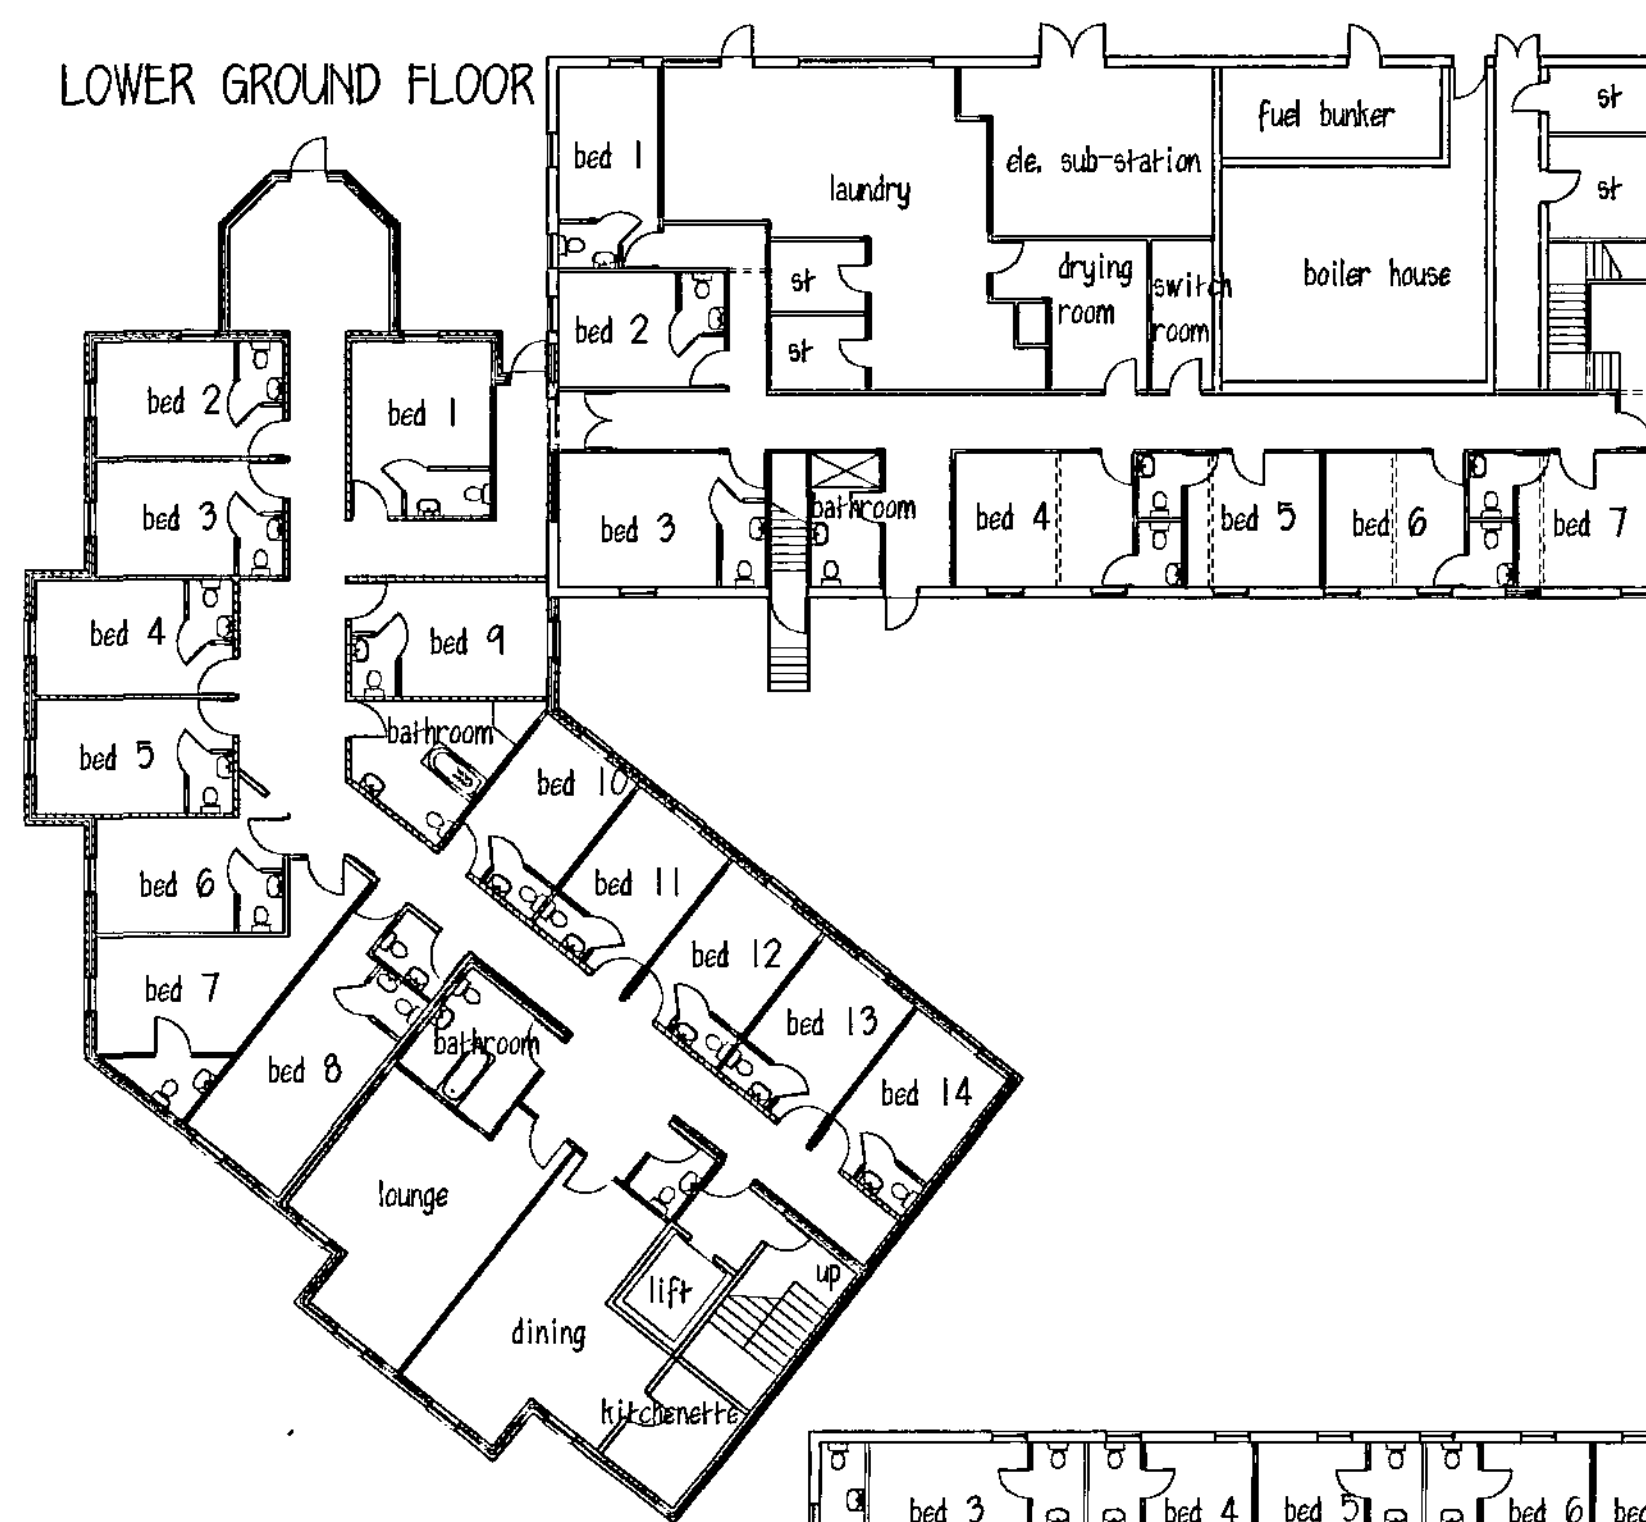

GROUND FLOOR

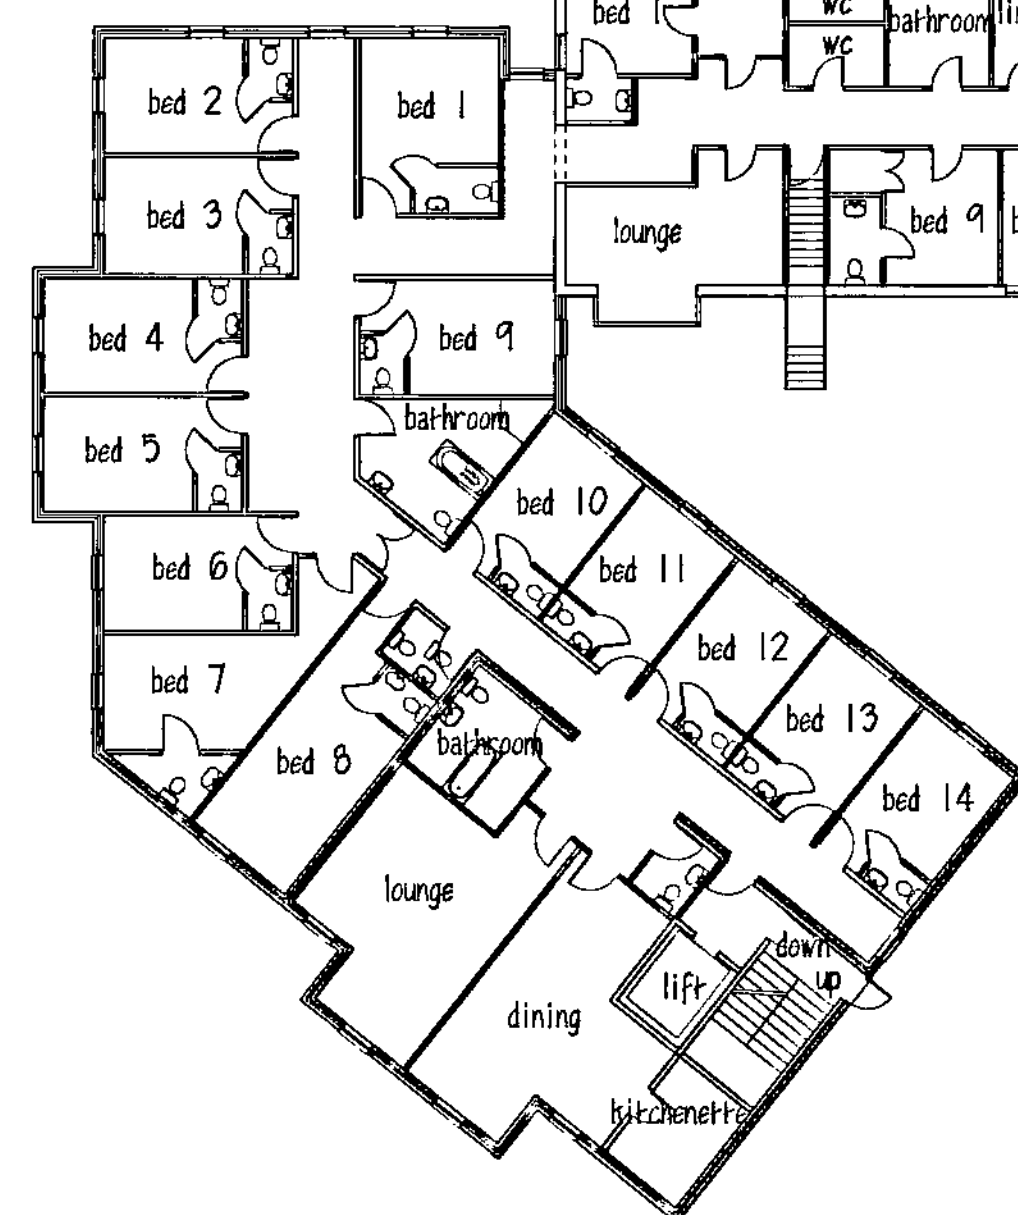

FIRST FLOOR

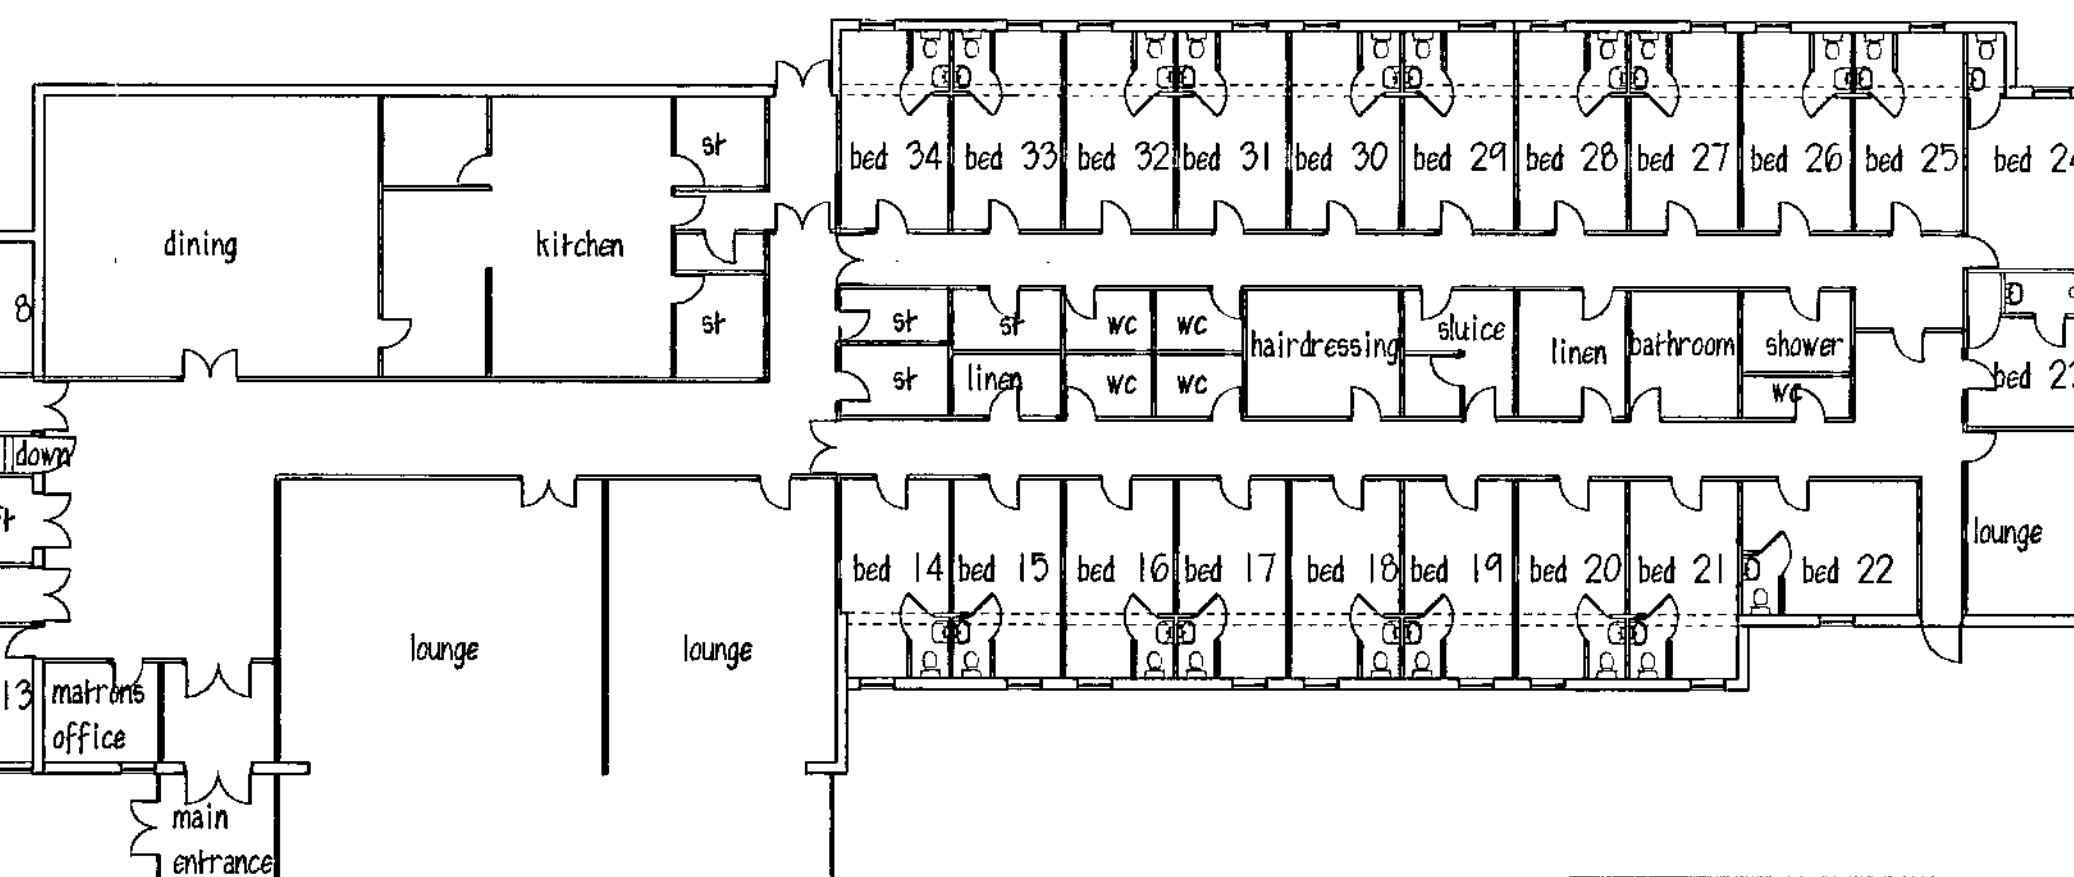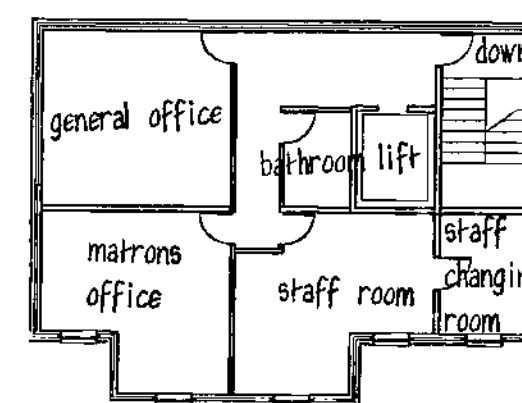

ORCHARD VIEW RES. HOME

PROPOSED EXTENSION &
ALTERATIONS TO EX. HOME
39 GAWBER RD
BARNSELEY

FLOOR PLANS

1:200 OCT. 02 908/01

Peter Thompson M.B.I.A.T.
Linwood
Barnsley Road tel & fax
Dodworth 01226
Barnsley S753JR 201391