


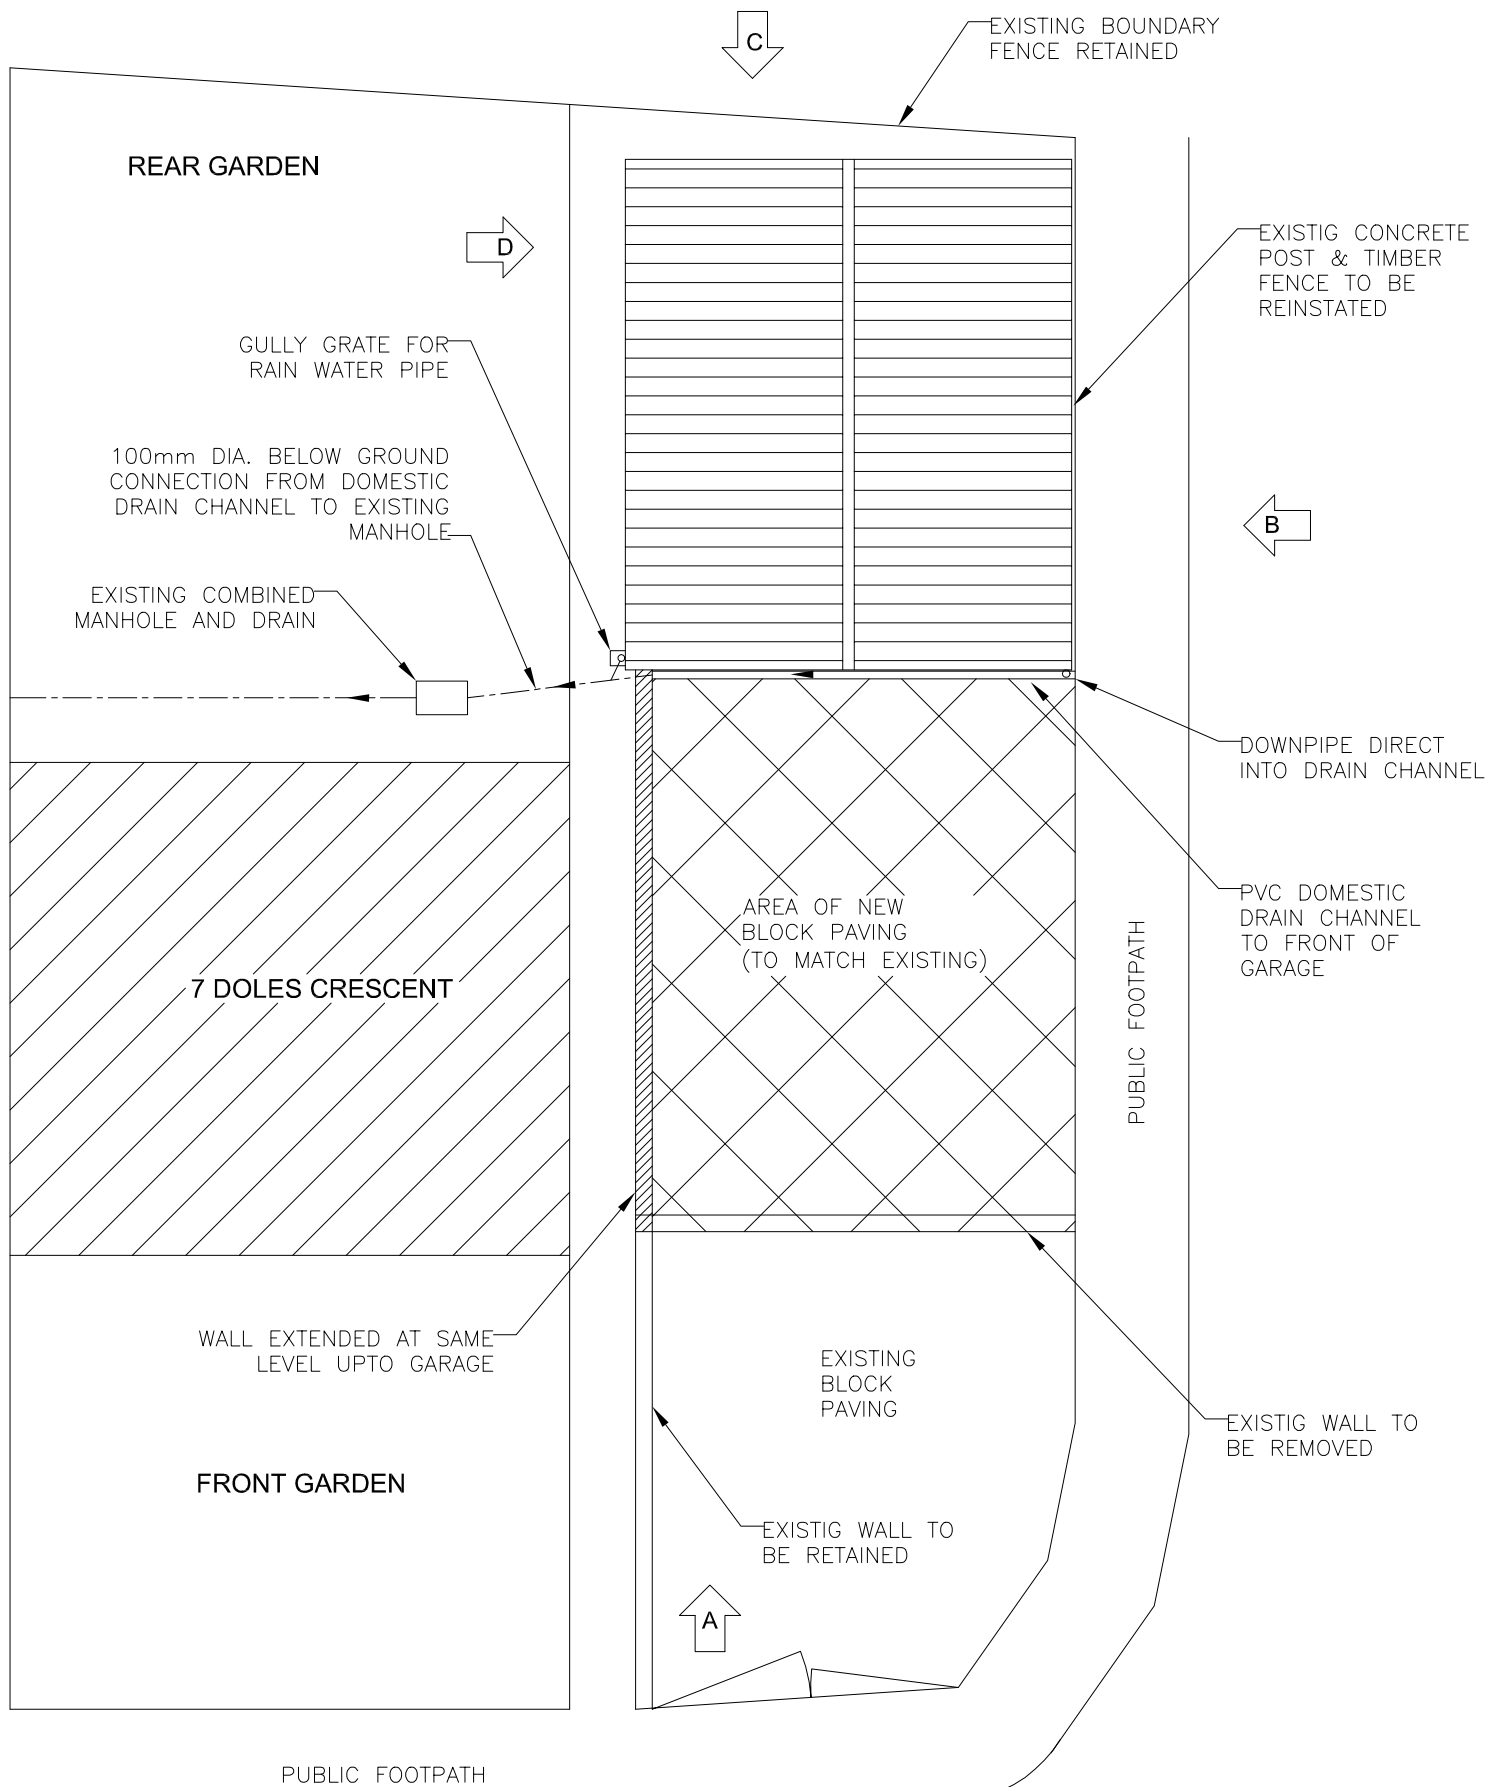

PROPOSED SITE LAYOUT
SCALE 1:100