


Blacker Road, Mapplewell

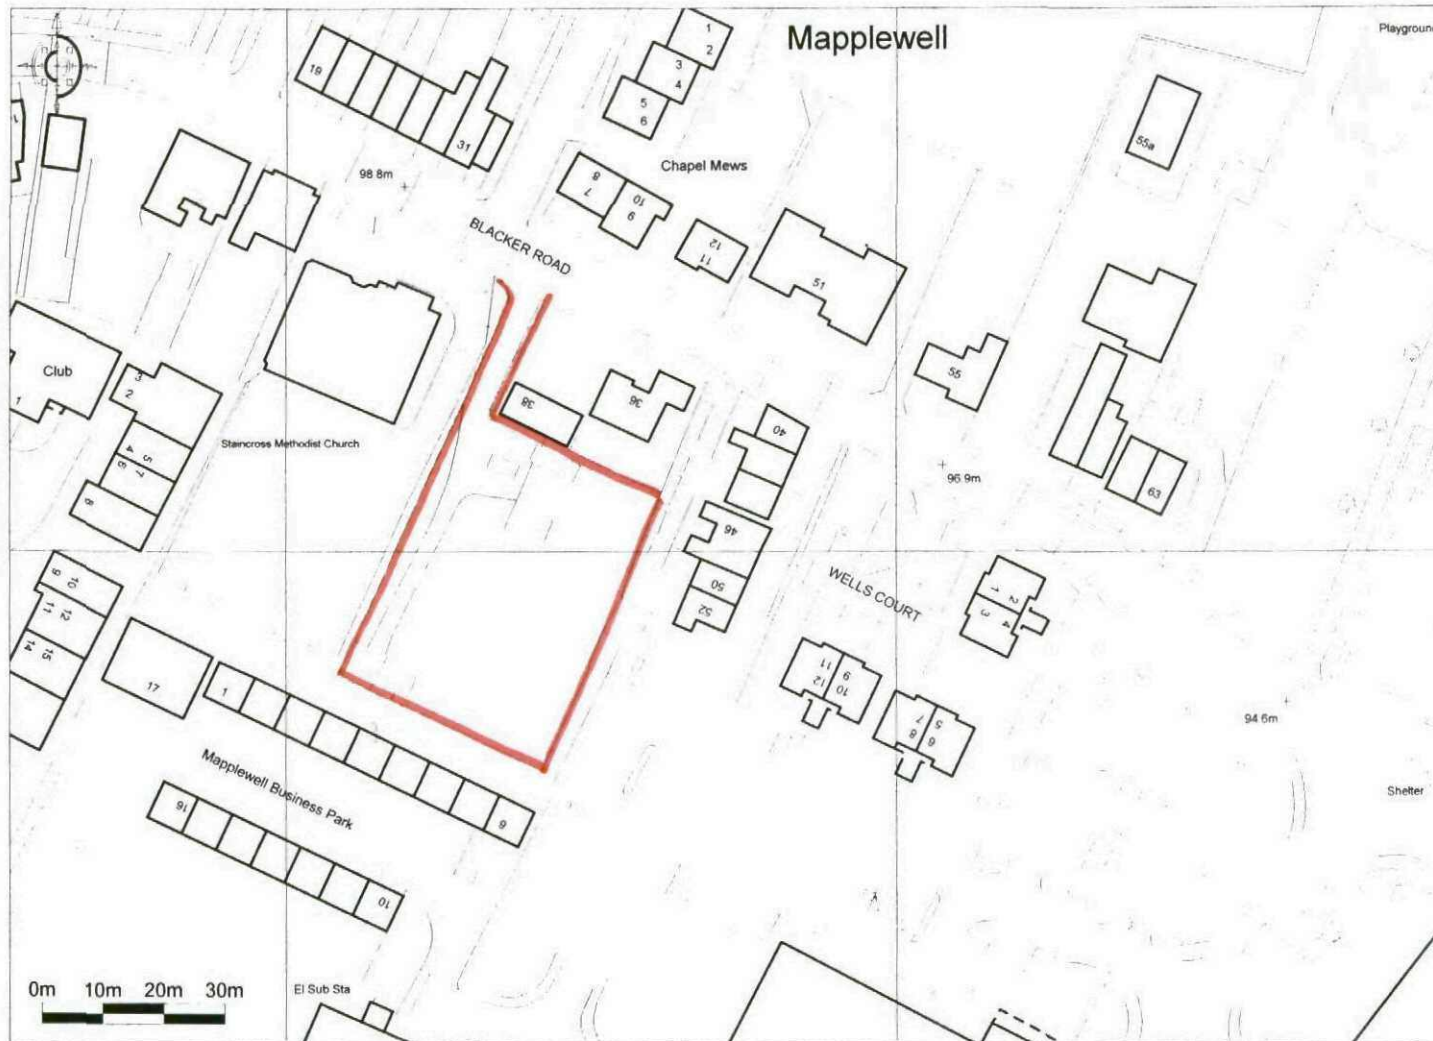

Ordnance Survey © Crown Copyright 2011. All rights reserved. Licence number 100020449. Printed Scale - 1:1250

Peter Dimberline Ltd