



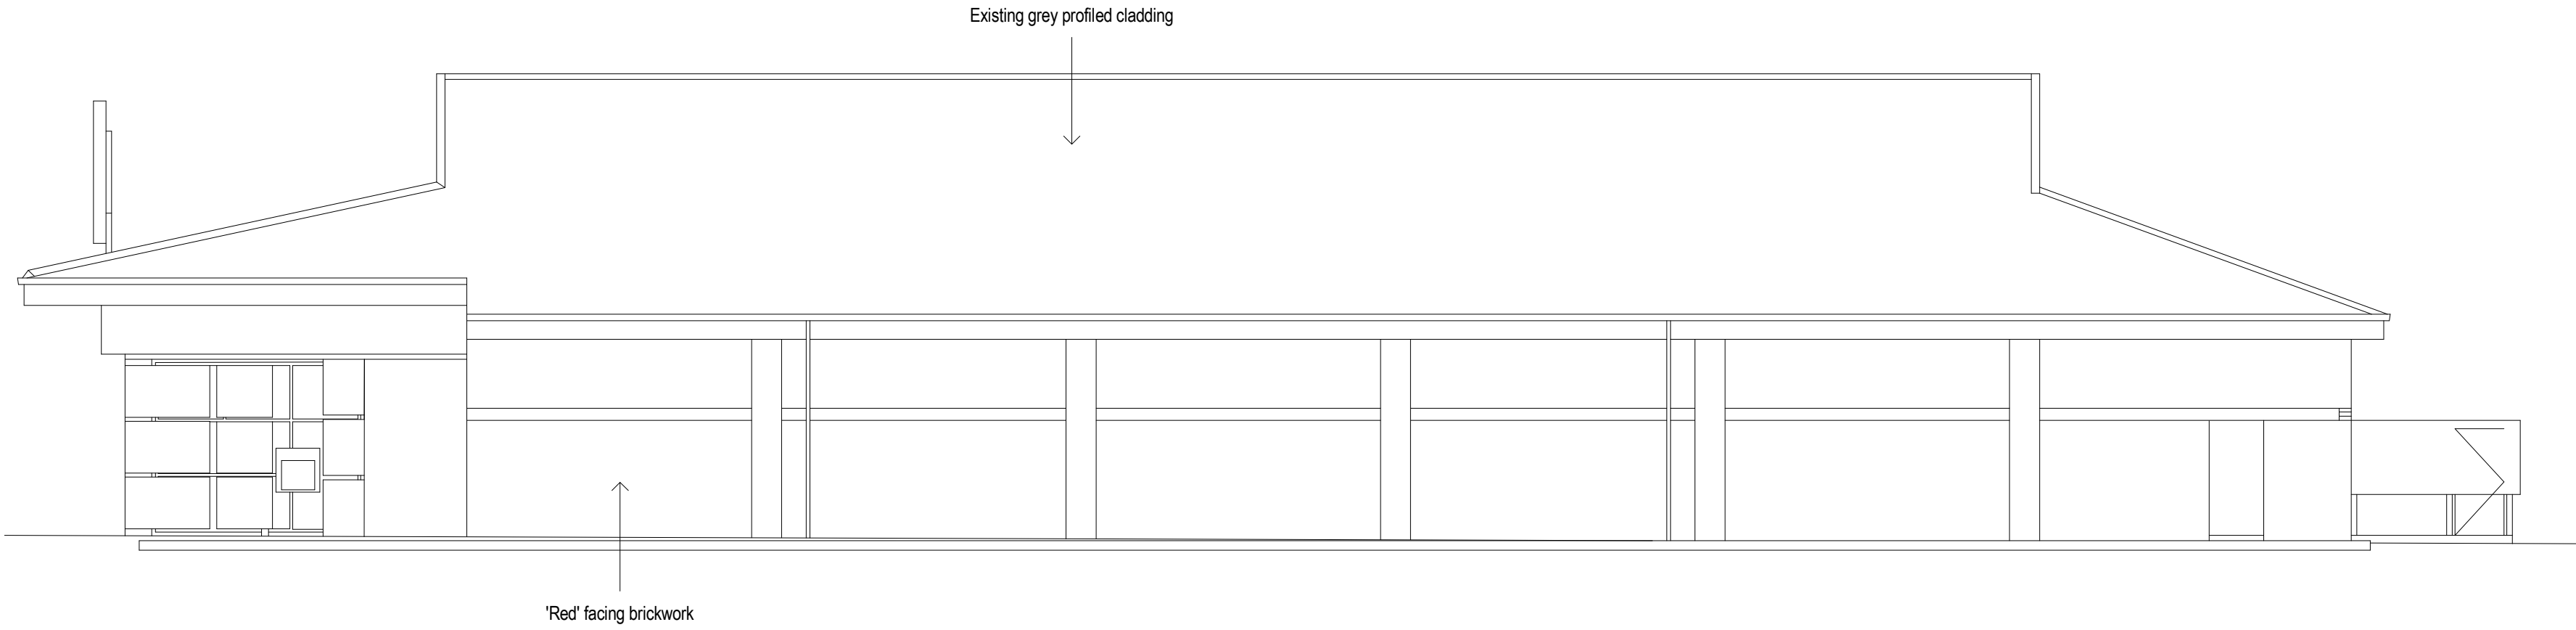


North Proposed

1 : 100

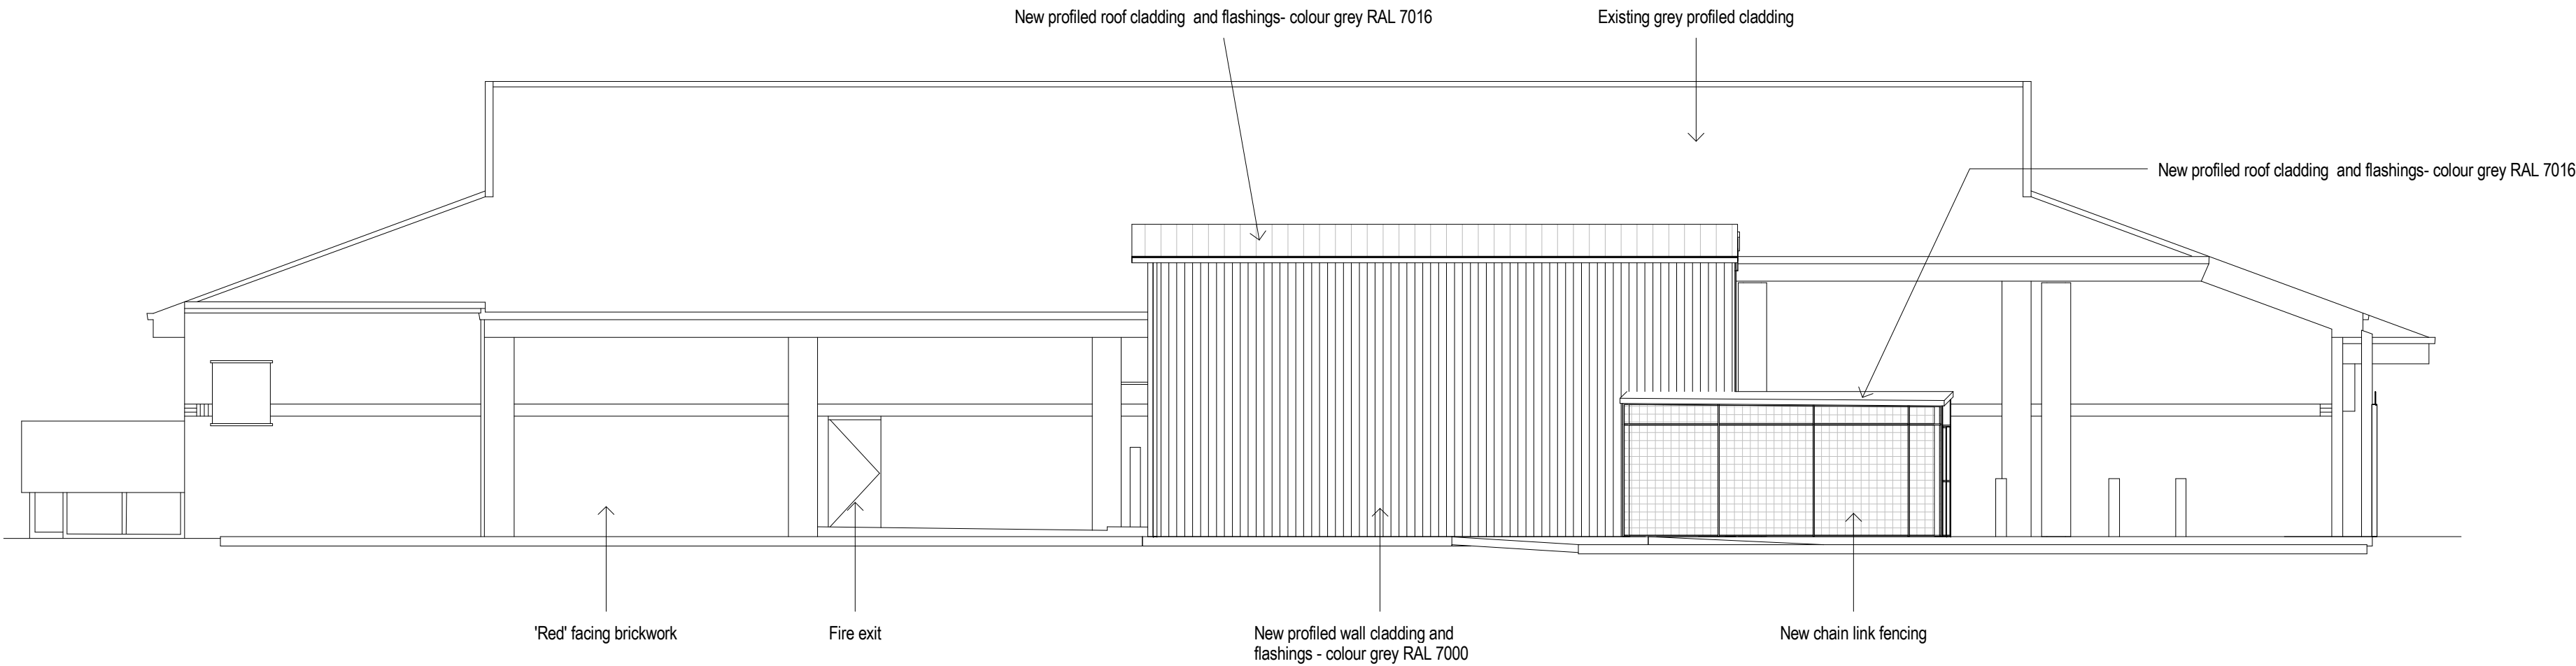


South proposed

1 : 100

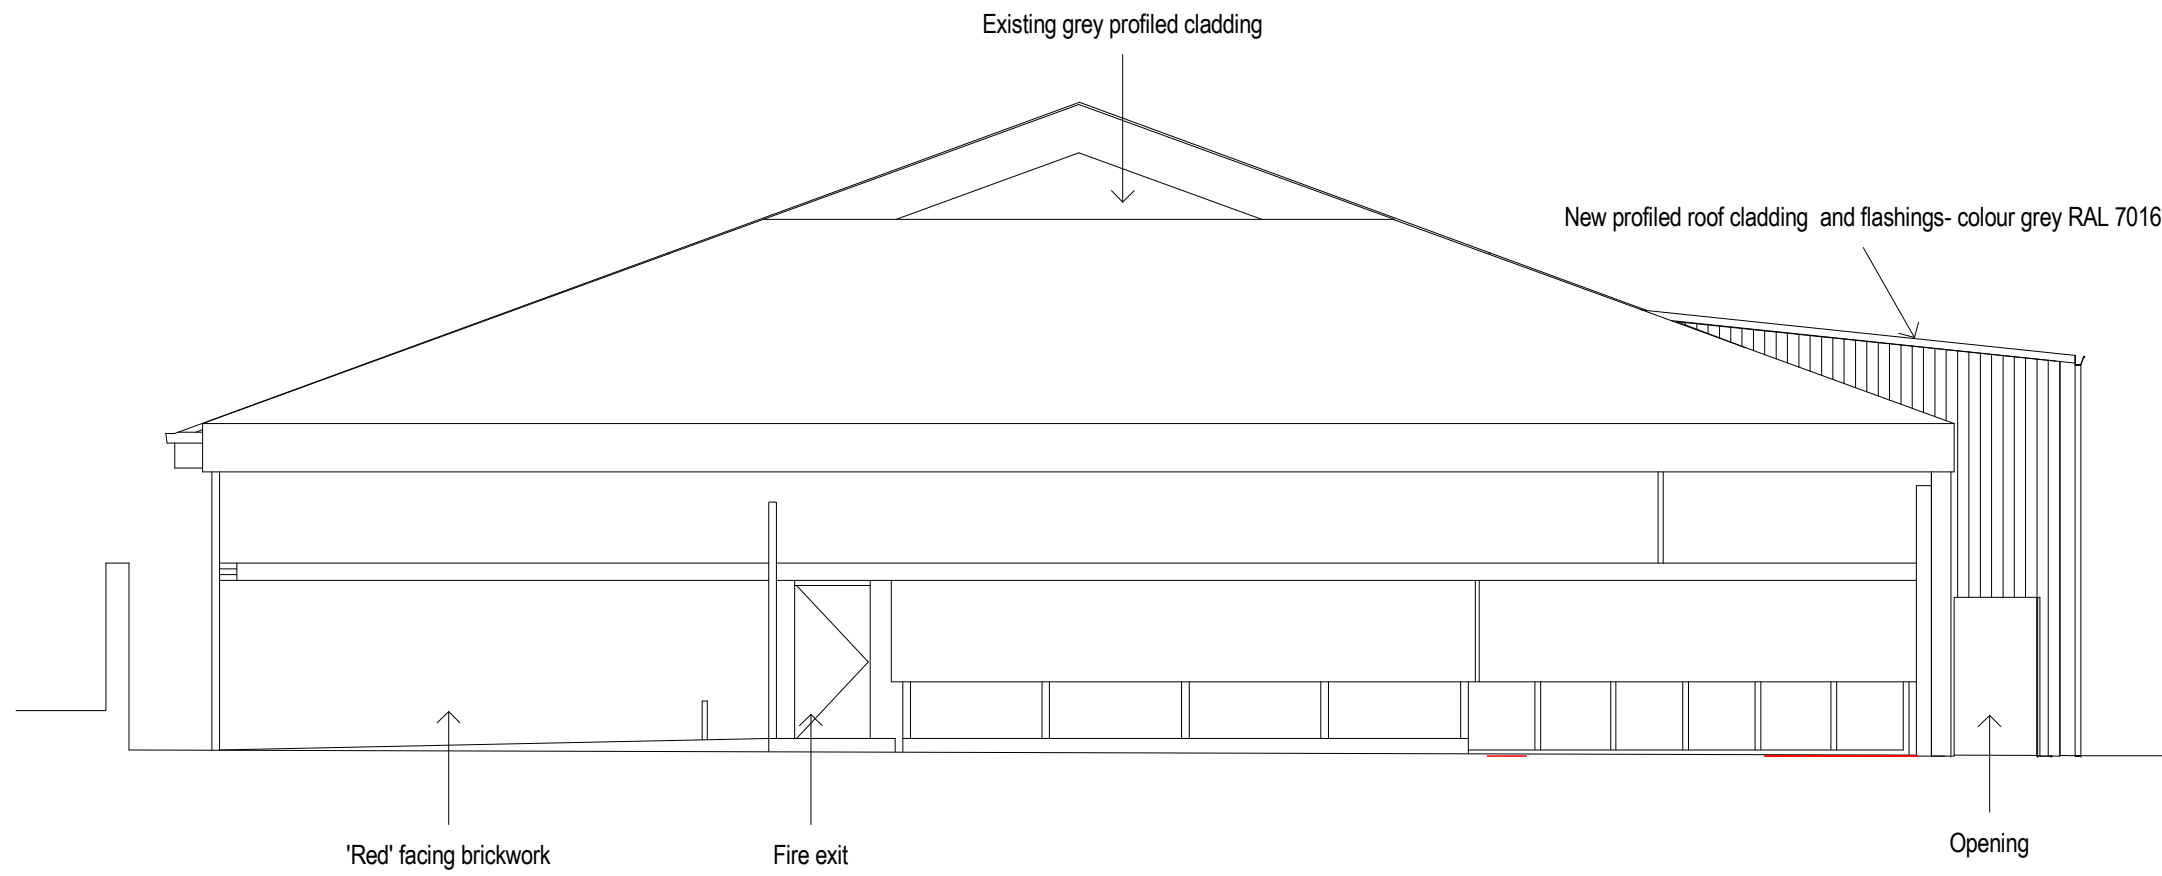

West Proposed

1 : 100

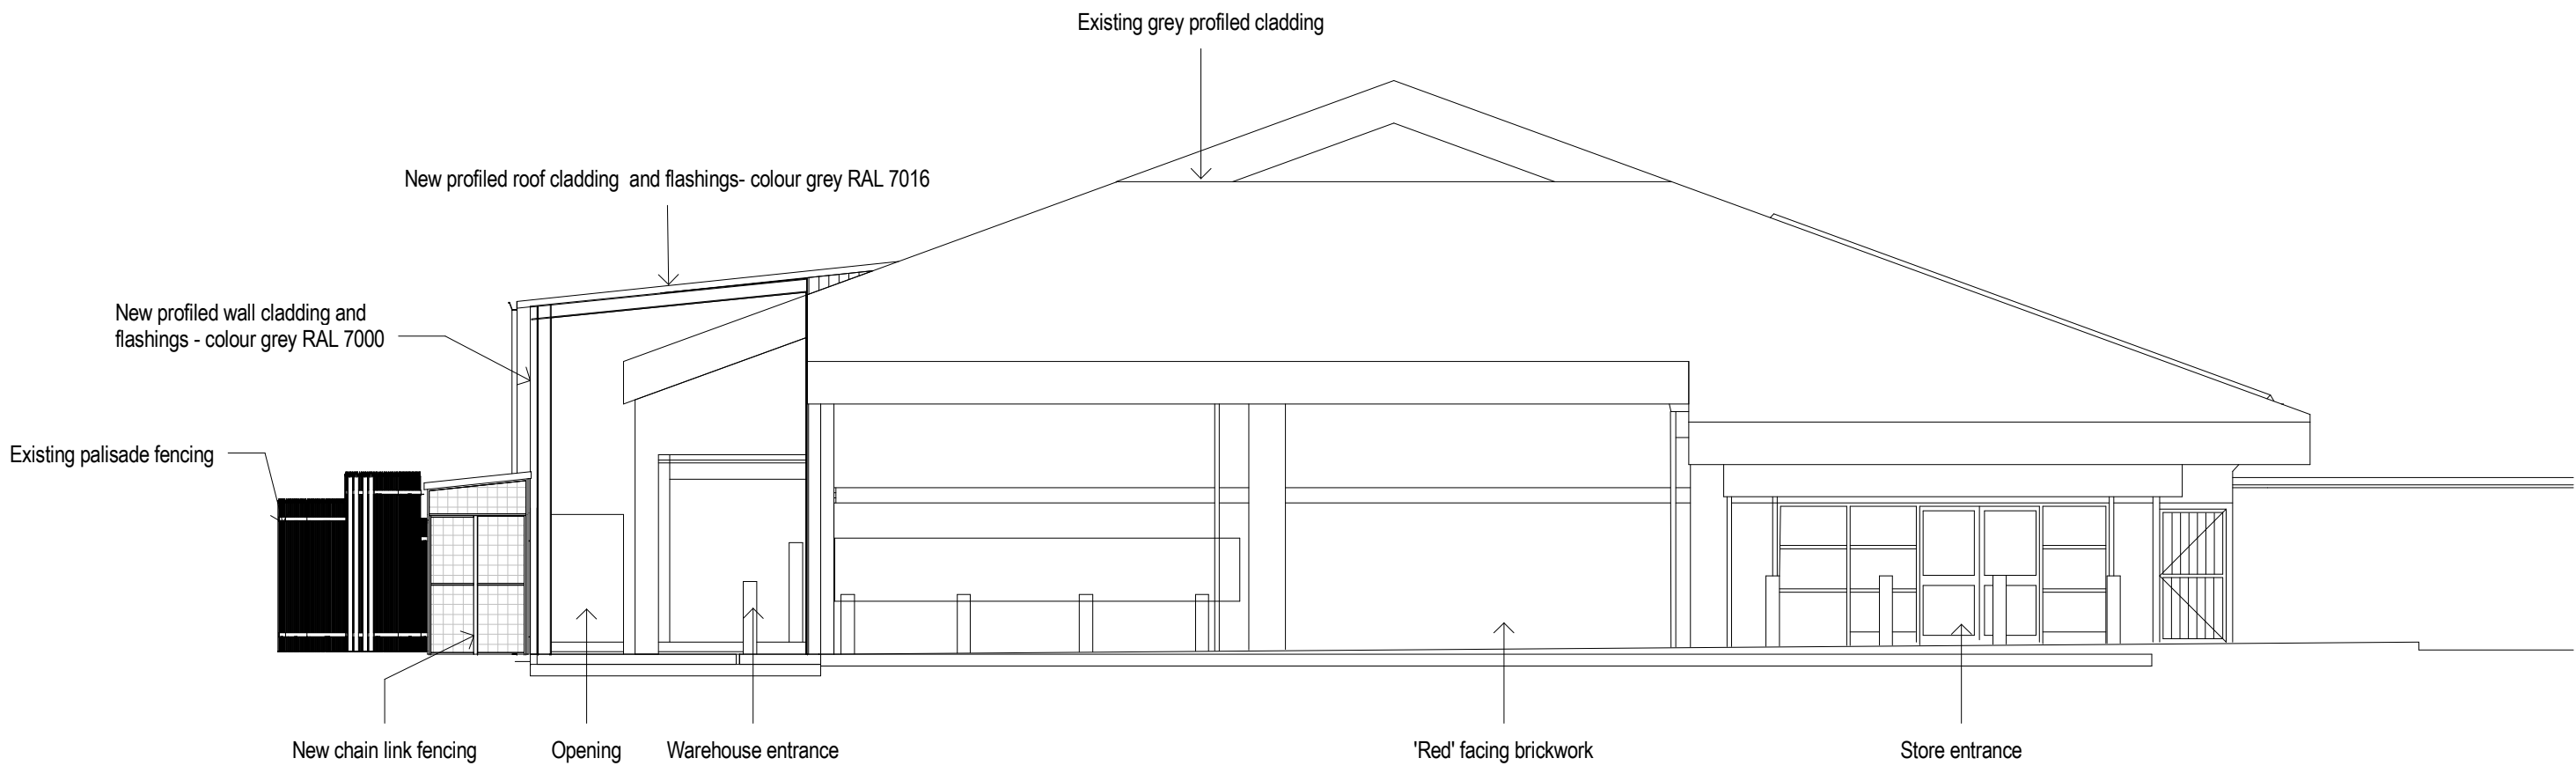

East Proposed

1 : 100

Per guidelines only											
1:200	0	10m	20m	30m	40m	50m	60m	70m	80m	90m	100m
1:100	0	5m	10m	15m	20m	25m	30m	35m	40m	45m	50m
1:50	0	2m	4m	6m	8m	10m	12m	14m	16m	18m	20m

Notes
Work to figured dimensions only.

Revisions		
<div><div>james & WARD Ltd</div><div>Barn 4, Dunston Business Village West Courtyard Penkridge Staffordshire ST18 9AB</div><div>Tel: 01785 711644 Email: enquires@jamesward.org.uk Registered in England and Wales - Company No. 5920846 Registered Address: C/O Harringtons, 3rd Floor, Permanent House, 1 Leicester Street, Walsall, West Midlands WS1 1PT</div></div>		
client	ASDA Stores Ltd	
project	ASDA Thurnscoe	
drawing title	Proposed Elevations	
status	PLANNING	
drawn by	ZW	checked JDN
scale	1 : 100	date drawn 01/02/2016 14:15:22
job ref.	0000	drg no. A_0006 rev