
Trinity House Orthodontics

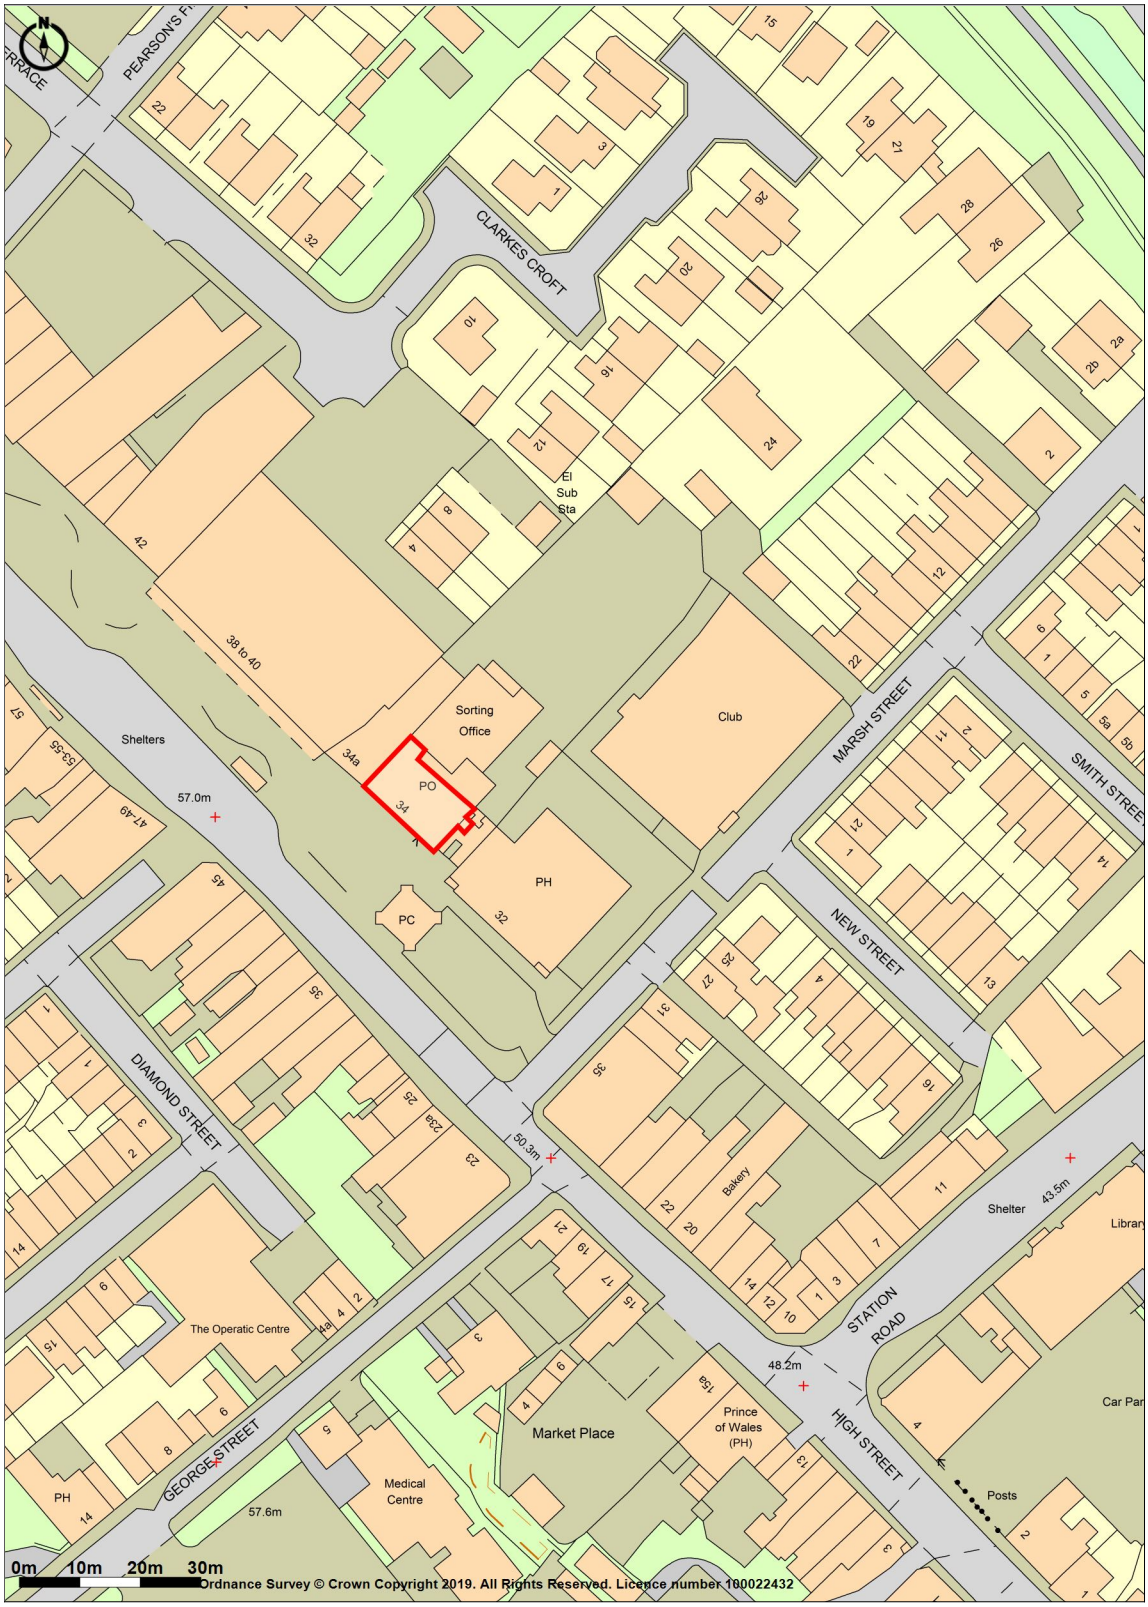

Promap V2 LANDMARK INFORMATION

Ordnance Survey © Crown Copyright 2019. All Rights Reserved.
Licence number 100022432
Plotted Scale - **1:1250**. Paper Size - **A4**

34 High Street, Wombwell, Barnsley