


Location Plan 1:1250

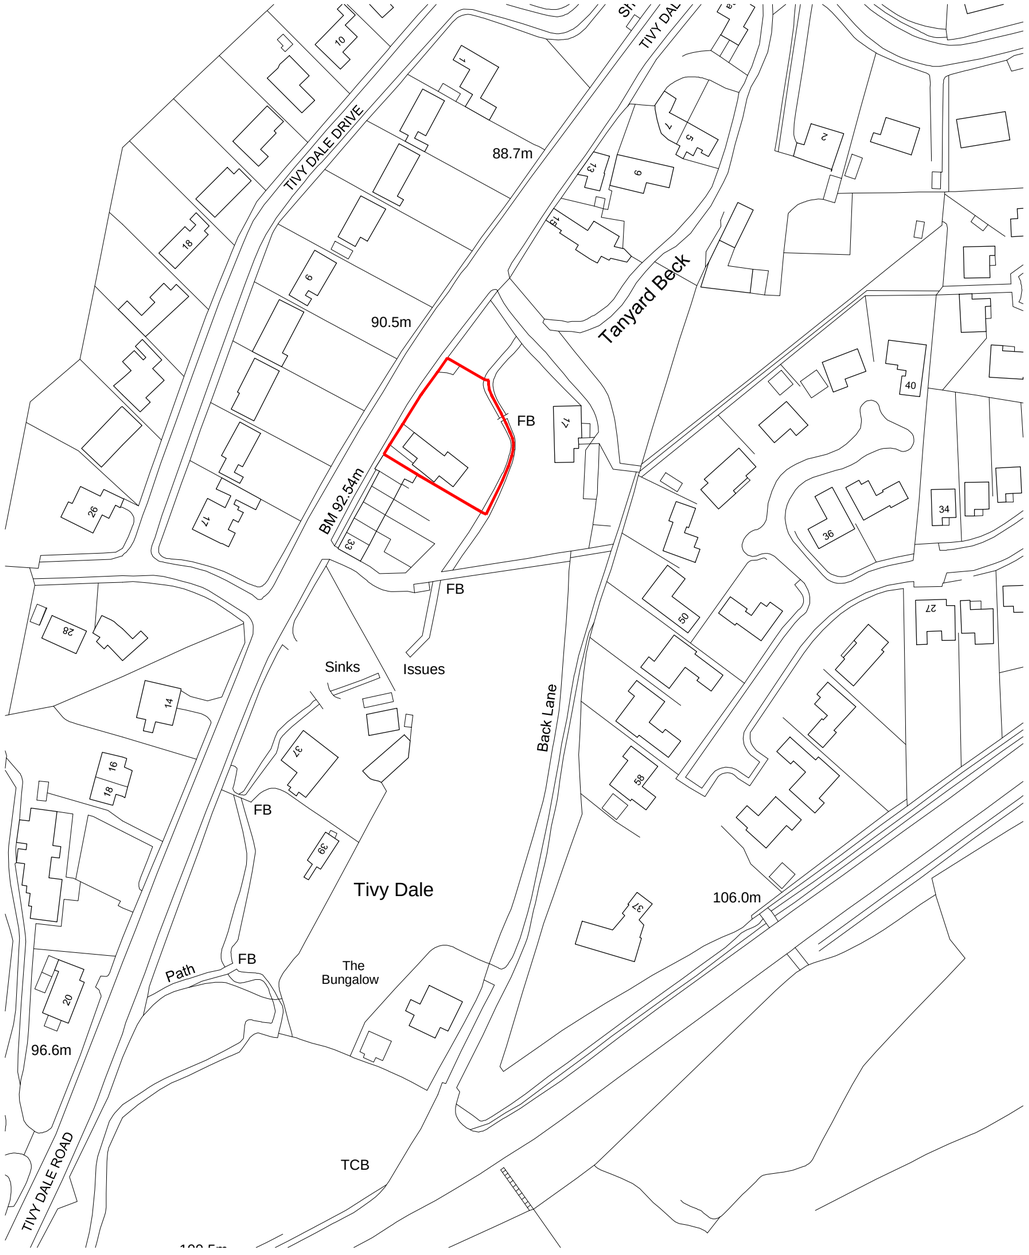

Block Plan 1:200

Drawings based on Ordnance Survey (Streetwise License No 100047474) and preliminary survey – design and drawing content subject to further Site Surveys, Structural Survey, Site Investigations, Planning and Statutory Requirements and Approvals.

19 Tivy Dale_Block Plans

Rev. Des. Date By

0 10 20 30 40 50 60m

Scale 1:1250

Architecture and Design.
The Studio, Coal Pit Lane, Brighouse
HD6 4HW T: 01484 717115
info@jg-d.co.uk www.jg-d.co.uk

Project	Proposed bay window extension at 19 Tivy Dale
Client	Mr & Mrs J Davies, 19 Tivy Dale, Cawthorne. S75 4EJ
Dwg Title	1_Block Plans
Scale	1: 1250, 200 @ A2
Date	December 14