

West Facing Elevation As Proposed

Scale 1:100@A3

PROPOSED MATERIALS


- Walls - Pebble dashed concrete
- Roof - slate effect Fibre cement
- Rainwater goods - Black UPVC, Facias Anthracite UPVC
- Doors - Anthracite UPVC

ISSUED FOR PLANNING

REVISION	DATE	DRAWN	CHECKED	DESCRIPTION	SCALE	DATE
CLIENT					1:100 @A3	OCT 2022
PROJECT						
MARK LAWTON						
DRAWING TITLE						
15 CHURCH WAY						
ELEVATIONS SHEET 1 OF 2						
AS PROPOSED						
JOB NUMBER						
2244						
DRAWING NO.						
203						
REVISION						

South Facing Elevation As Proposed

Scale 1:100@A3

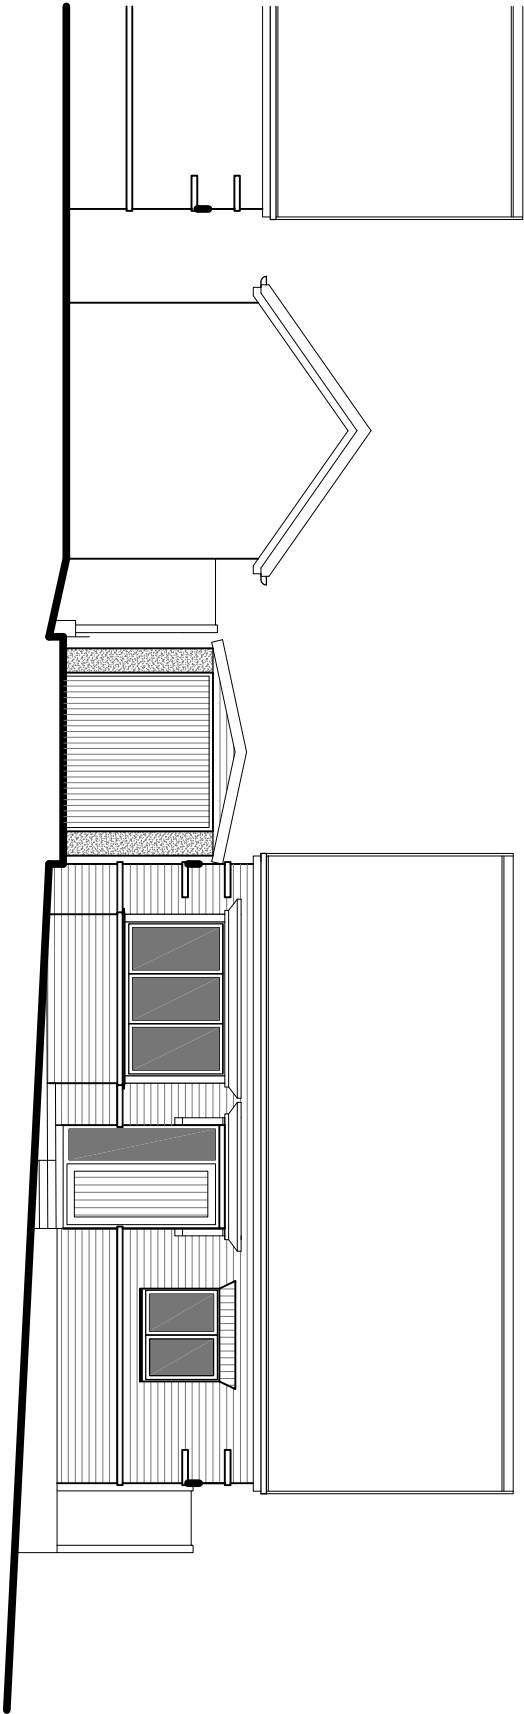

TIMEARCHITECTS

Creative Conservation - Inspiring Design, Time Architects 226-228 Holme Lane, Sheffield, S64JZ
Registered Company Number in England and Wales: 8033383, Director: Michael Leigh
W. www.timearchitects.co.uk E. info@timearchitects.co.uk T. 0114 430 0114
© all rights reserved, report all discrepancies, do not scale from drawing, check dimensions on site