

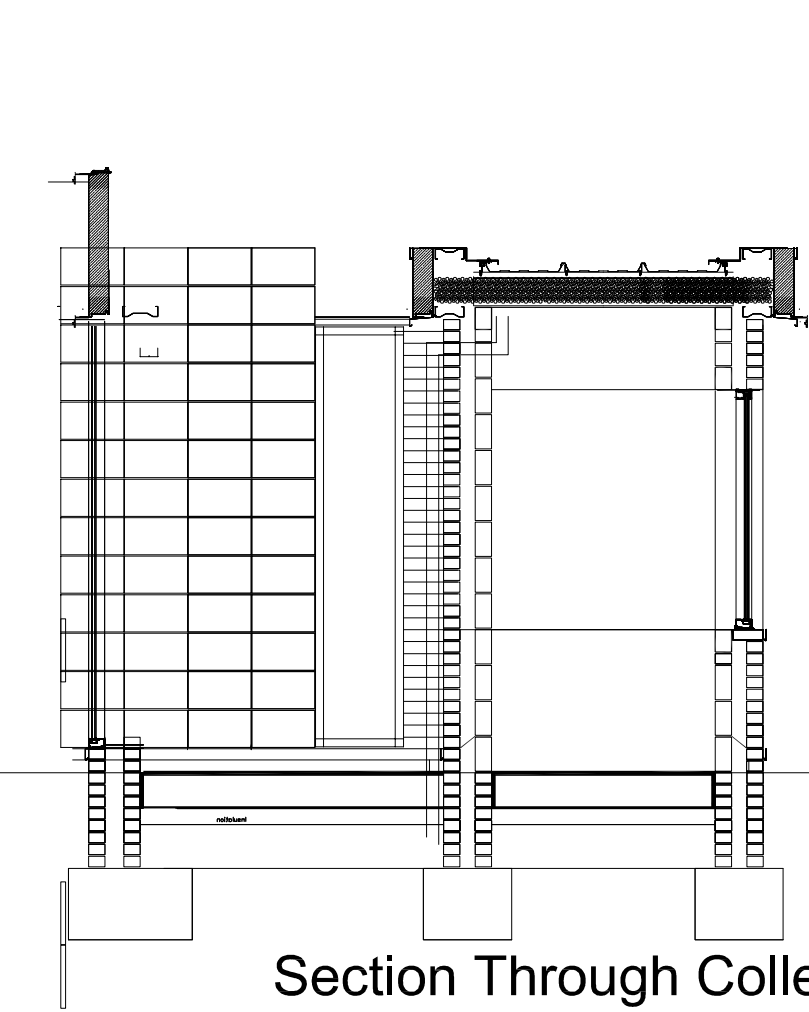


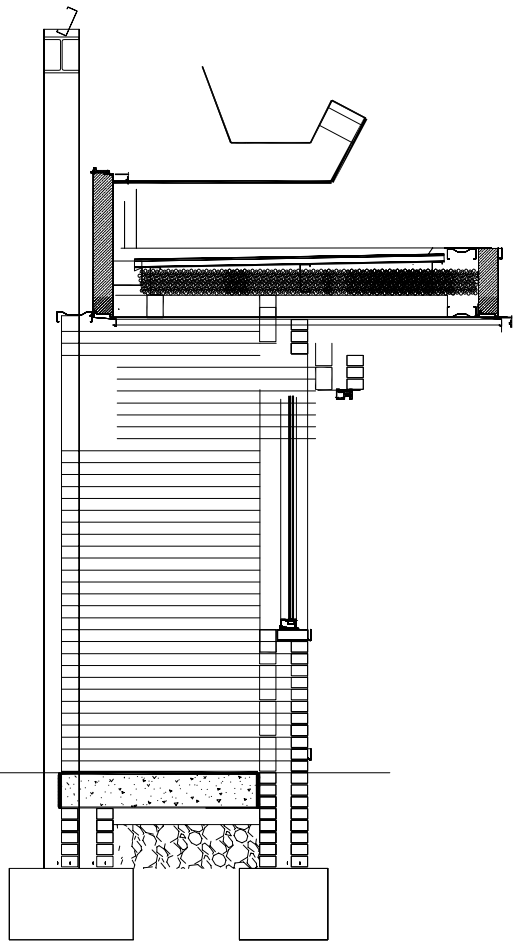


Section Through Collect Kiosk

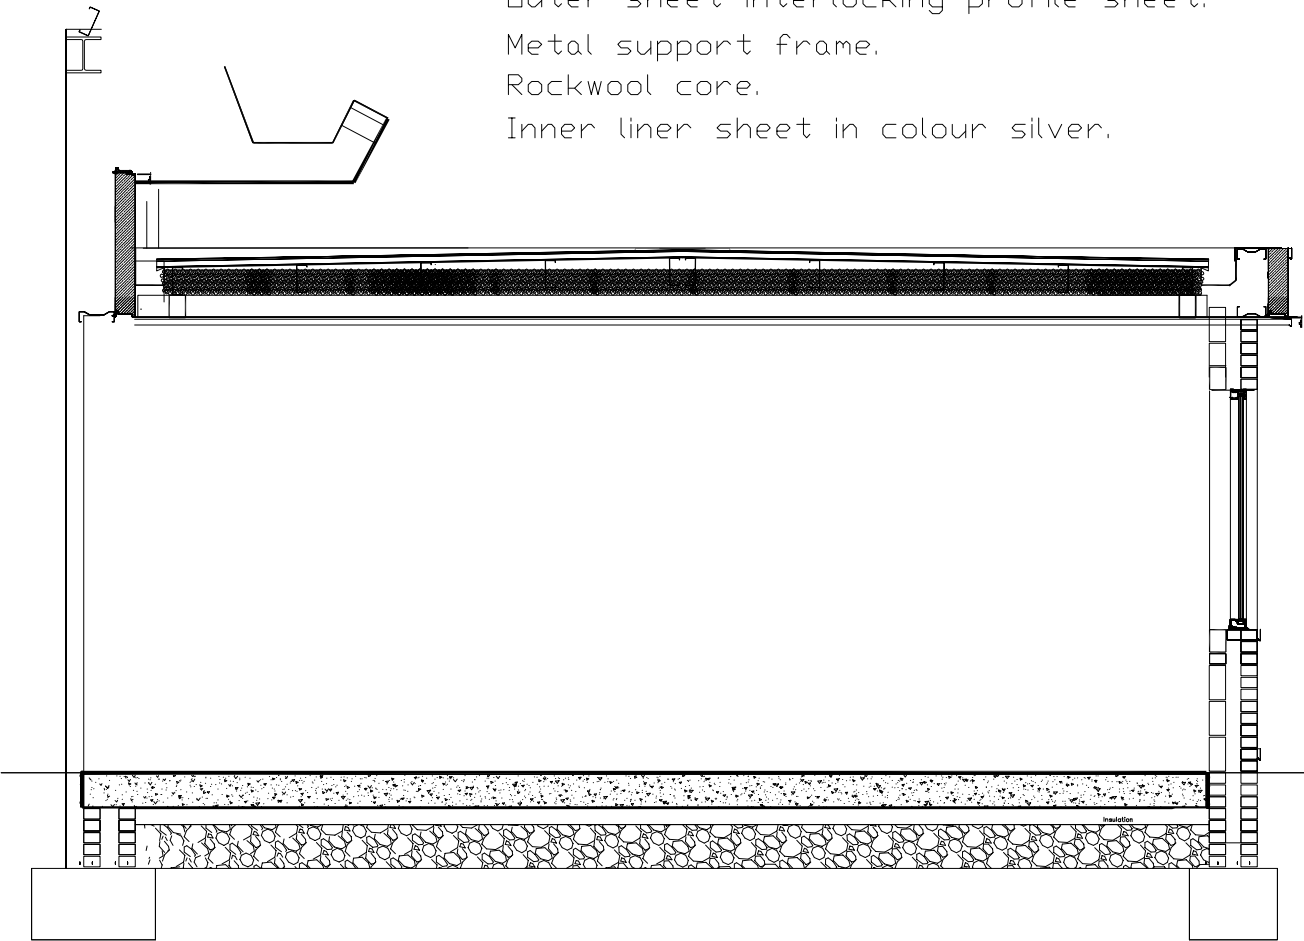


SLAB (Proposed).

Proposed Ground Floor slab infill on 1200 guage polythene DPM on 50mm rolled sand blinding and 150mm min. well compacted hardcore All subject to site conditions and Structural Engineers specification & details. Level tolerance of +/- 3mm over 3m.

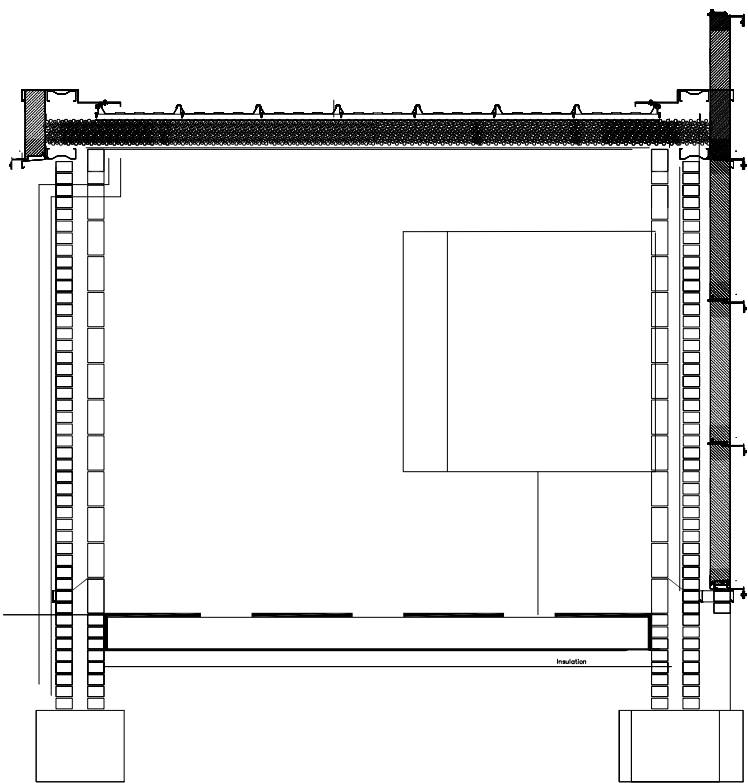

Section Through Pay Kiosk

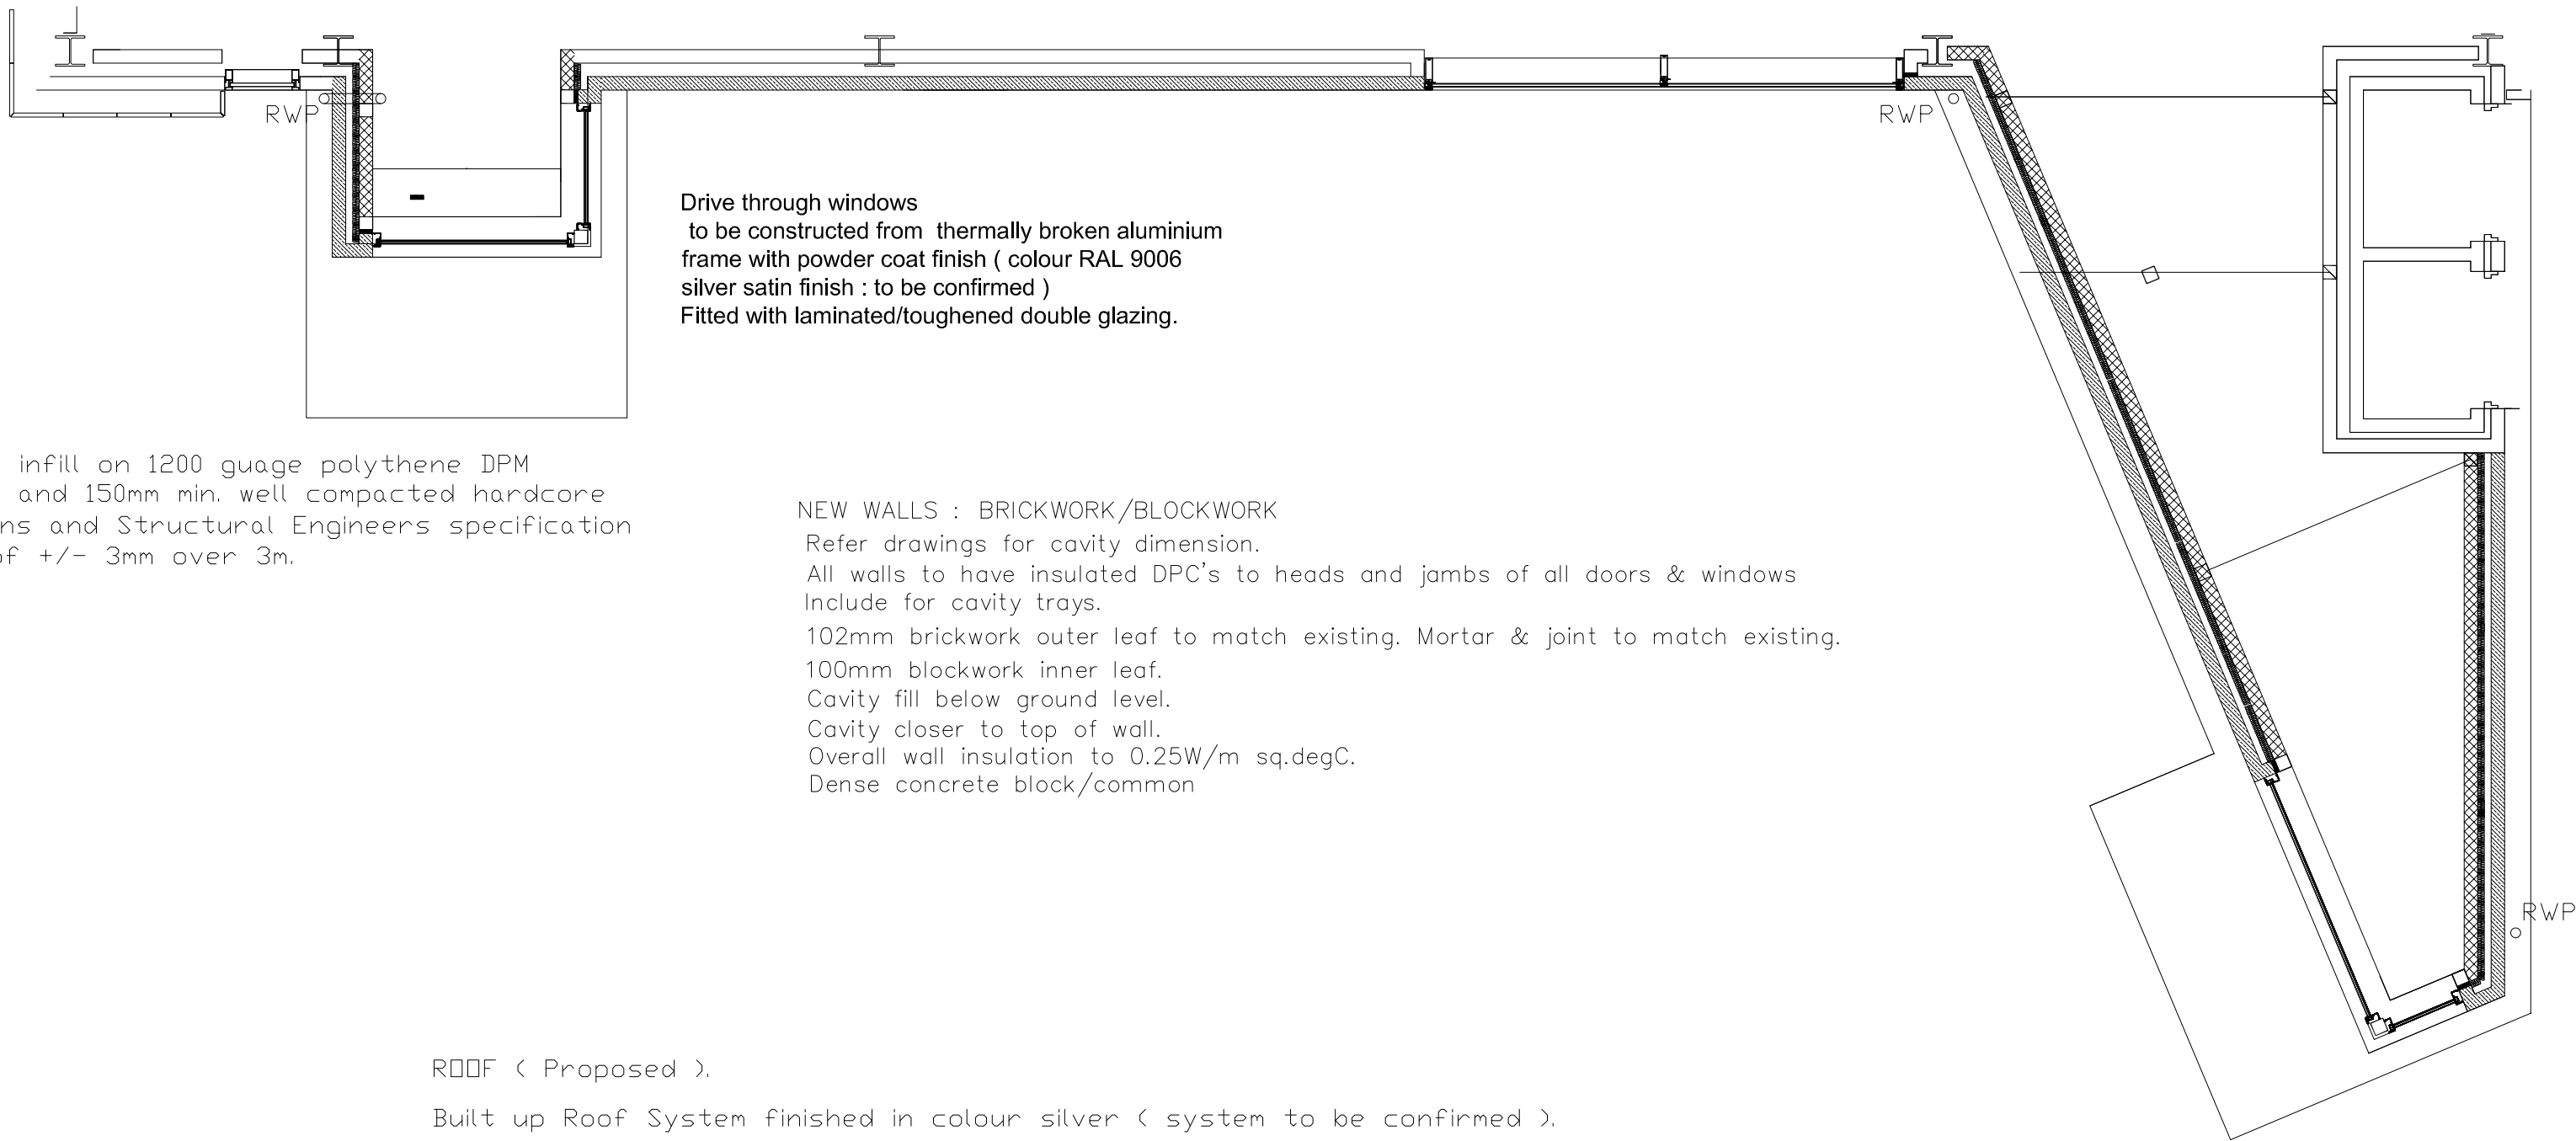


ROOF (Proposed).

Built up Roof System finished in colour silver (system to be confirmed).
Outer sheet interlocking profile sheet.
Metal support frame.
Rockwool core.
Inner liner sheet in colour silver.

NEW WALLS : BRICKWORK/BLOCKWORK


Refer drawings for cavity dimension.
All walls to have insulated DPC's to heads and jambs of all doors & windows
Include for cavity trays.
102mm brickwork outer leaf to match existing. Mortar & joint to match existing.
100mm blockwork inner leaf.
Cavity fill below ground level.
Cavity closer to top of wall.
Overall wall insulation to 0.25W/m sq.degC.
Dense concrete block/common

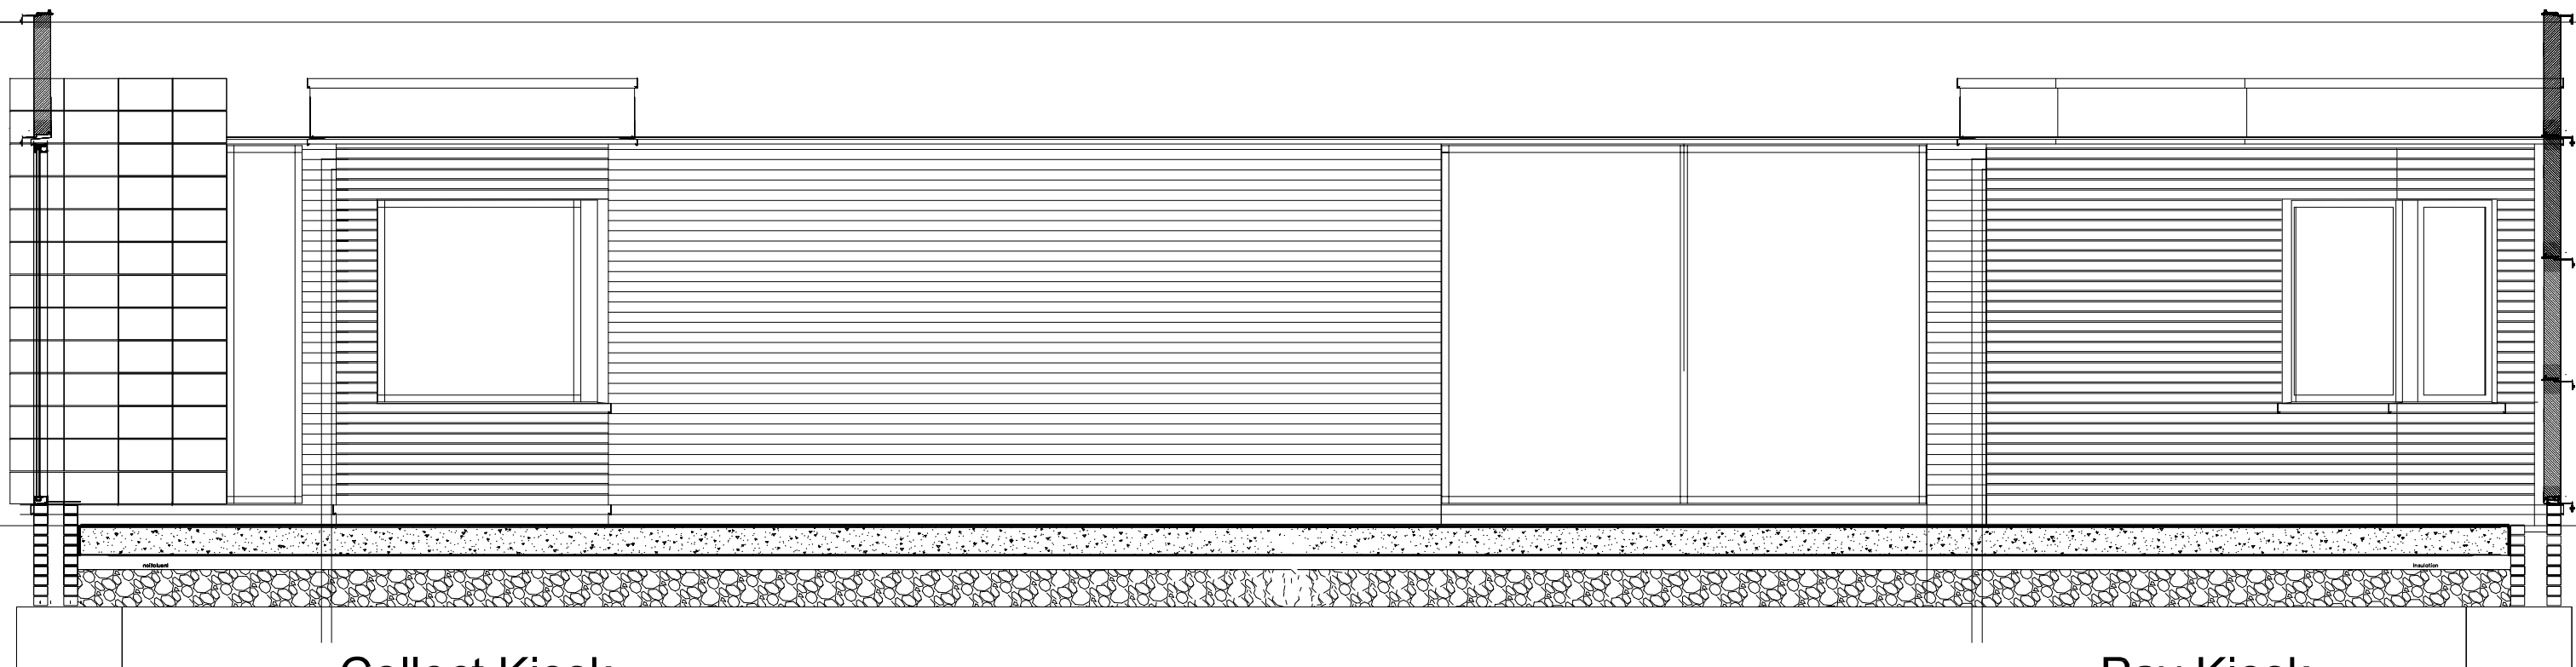

Collect Kiosk

Pay Kiosk

SIDE ELEVATION

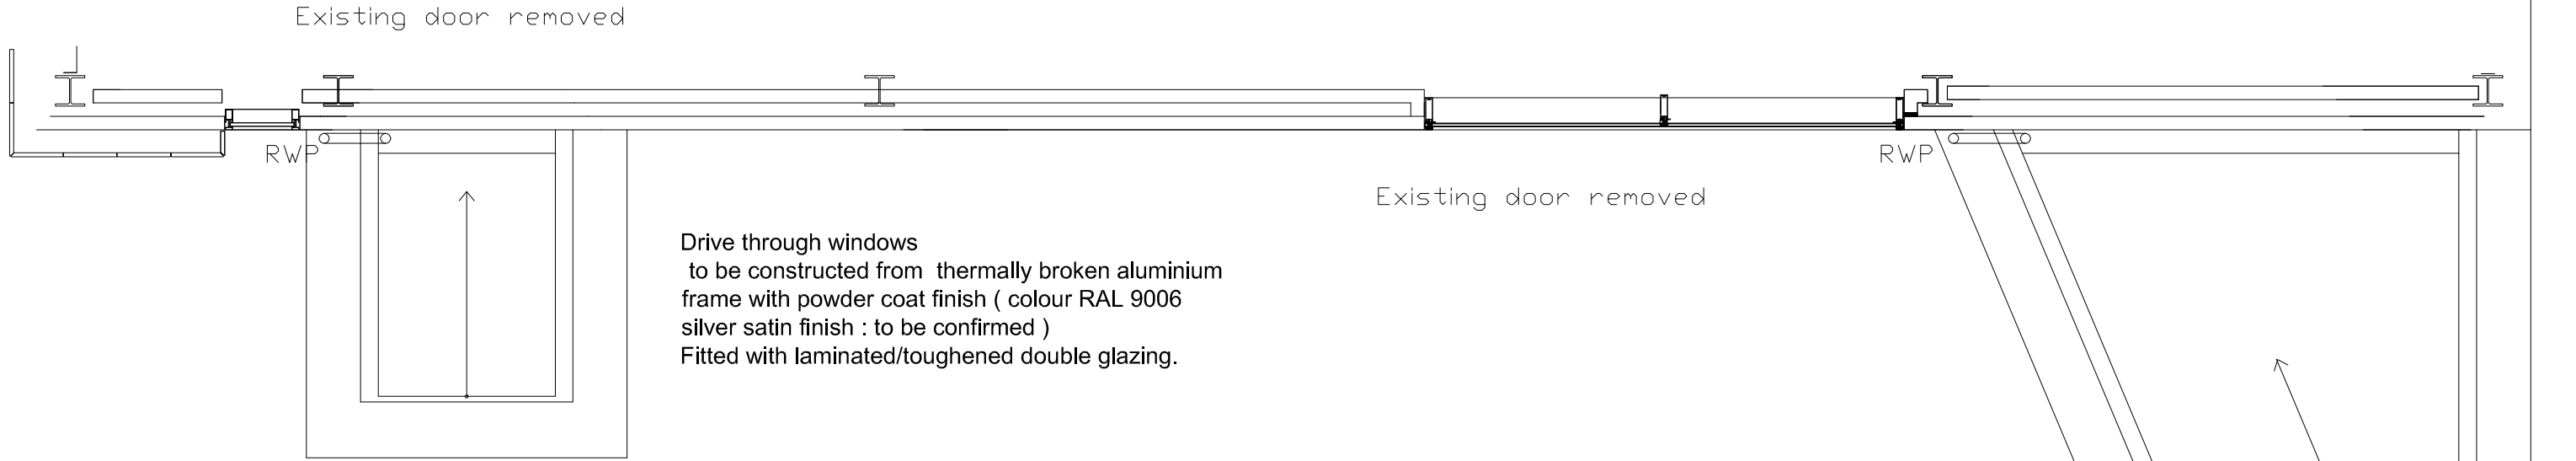

Plan at Roof level

Plan at Roof level

NEW WALLS : BRICKWORK/BLOCKWORK

Refer drawings for cavity dimension.
All walls to have insulated DPC's to heads and jambs of all doors & windows
Include for cavity trays.
102mm brickwork outer leaf to match existing. Mortar & joint to match existing.
100mm blockwork inner leaf.
Cavity fill below ground level.
Cavity closer to top of wall.
Overall wall insulation to 0.25W/m sq.degC.
Dense concrete block/common brick below ground level.

Rev	Description	Date
	This drawing is Copyright.	
	The Contractor is to bring to the notice of the Architect any discrepancies contained in this drawing prior to work commencement.	
	Do not scale from this drawing.	
	The Contractor and his Sub-contractors are to verify all dimensions on site before making shop drawings or commencing manufacture.	
CLIENT		
PEEL LAND PROPERTY & INVESTMENTS PLC		
TITLE	SCHEME	
PROPOSED	BARNSELY RETAIL PARK	
PAY & COLLECT KIOSKS		
SCALES	DATE	
1:50	NOVEMBER 2021	
JOB No.	DRAWING No.	
AGH/996	AGH/996/07	
alan g haines associates		
ARCHITECTS		
2 Oustlethwaite Court		
Genn Lane		
Worsborough		
Barnsley		
S70 6NP		
Tel: (01226) 297664		
Fax: (01226) 285551		