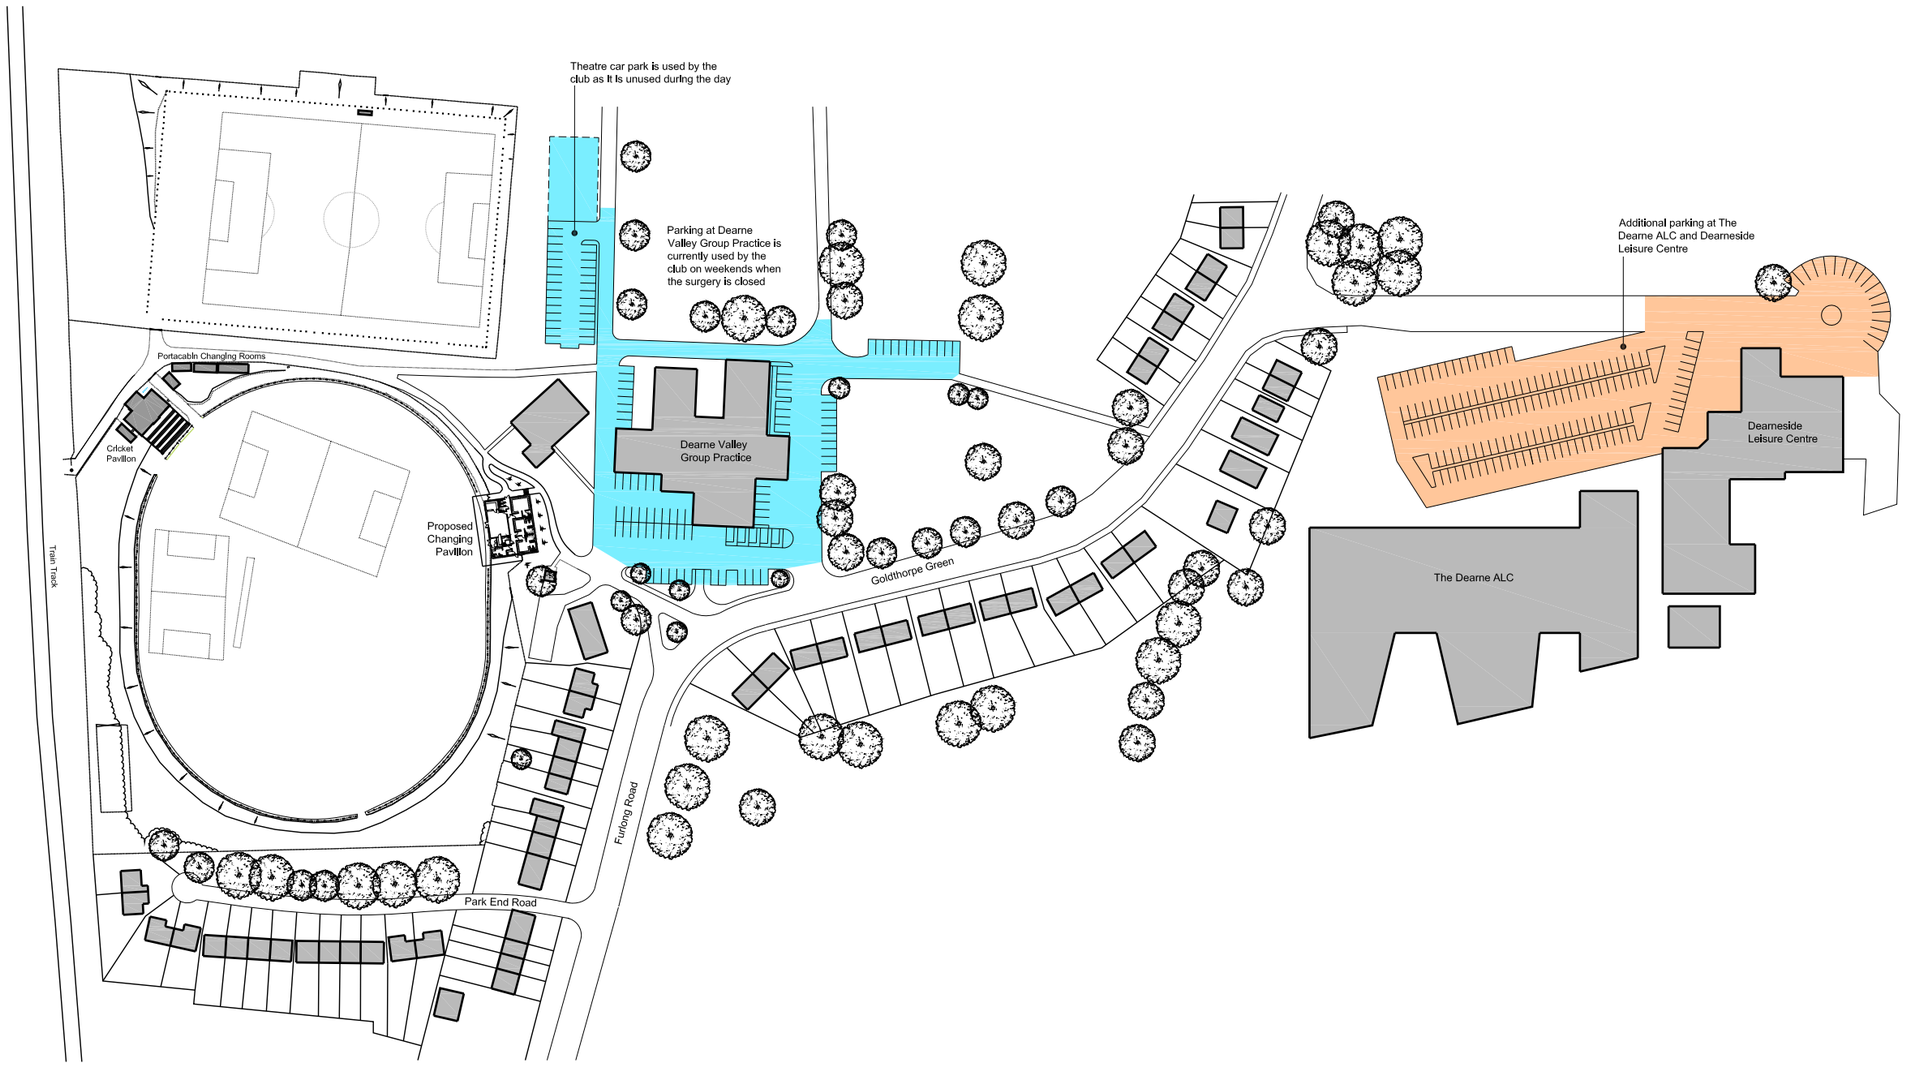


North

Copyright Notice:
This drawing is the copyright of Steve Wells Associates Ltd and shall not be reproduced without permission. © 2018

General Notes

No.	Revision / Issue	Date

STEVE WELLS ASSOCIATES
... making sport happen
Churchill House, Mill Hill, Pontefract, West Yorkshire, WF8 4HY t: 01977 797258 e: mail@stevewells-associates.com

Issue purpose
Planning

Client
Dearne & District JFC

Project
New Changing Pavilion for Dearne & District JFC at Goldthorpe Green, Goldthorpe Barnsley, S63 9PP

Dwg. Title
Proposed Parking Strategy

Dwg. No. 205-044-1008
Rev.

Scale 1:2000 @ A3
Date January 2019

Drawn by NG
Checked DKW