




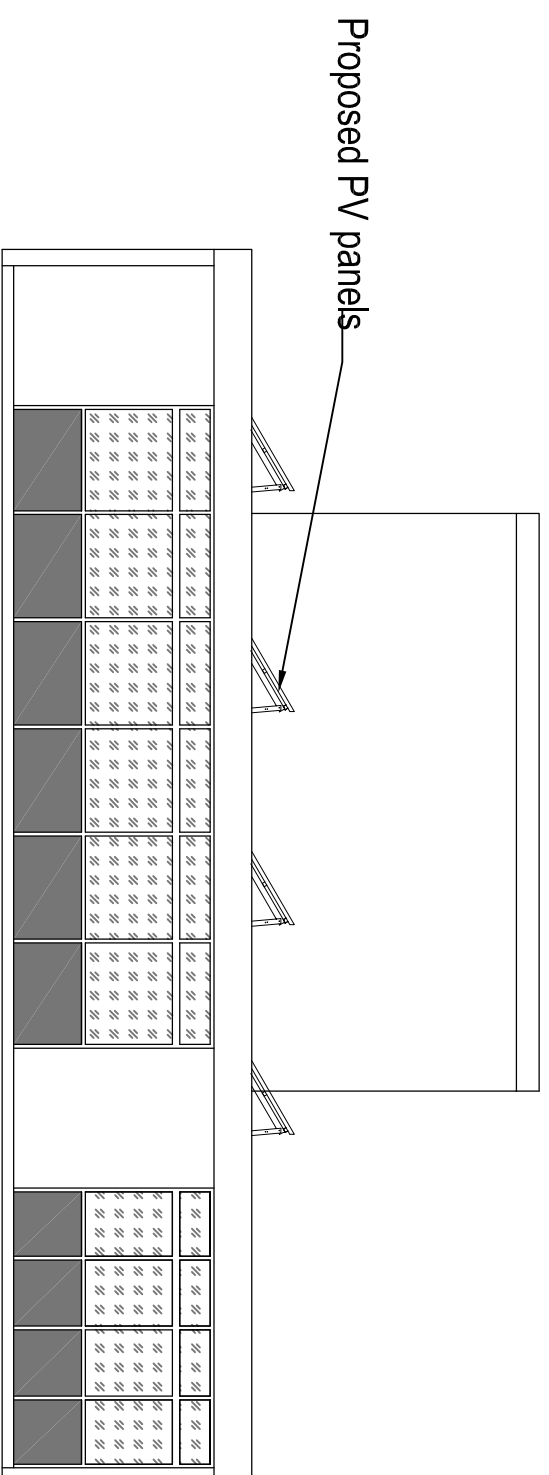


Proposed East Elevation

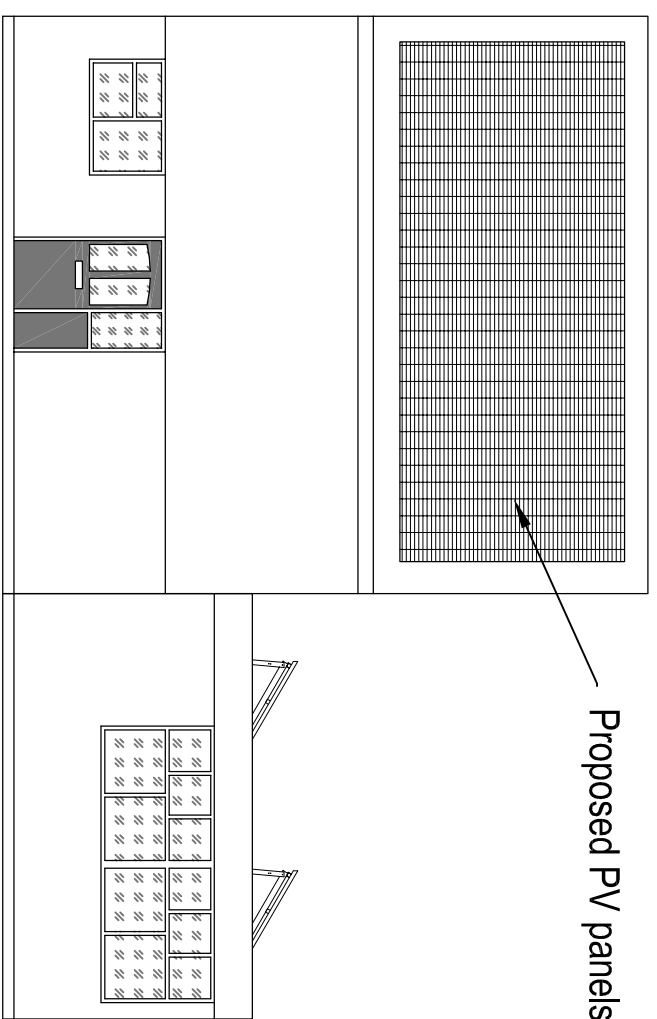


Proposed West Elevation

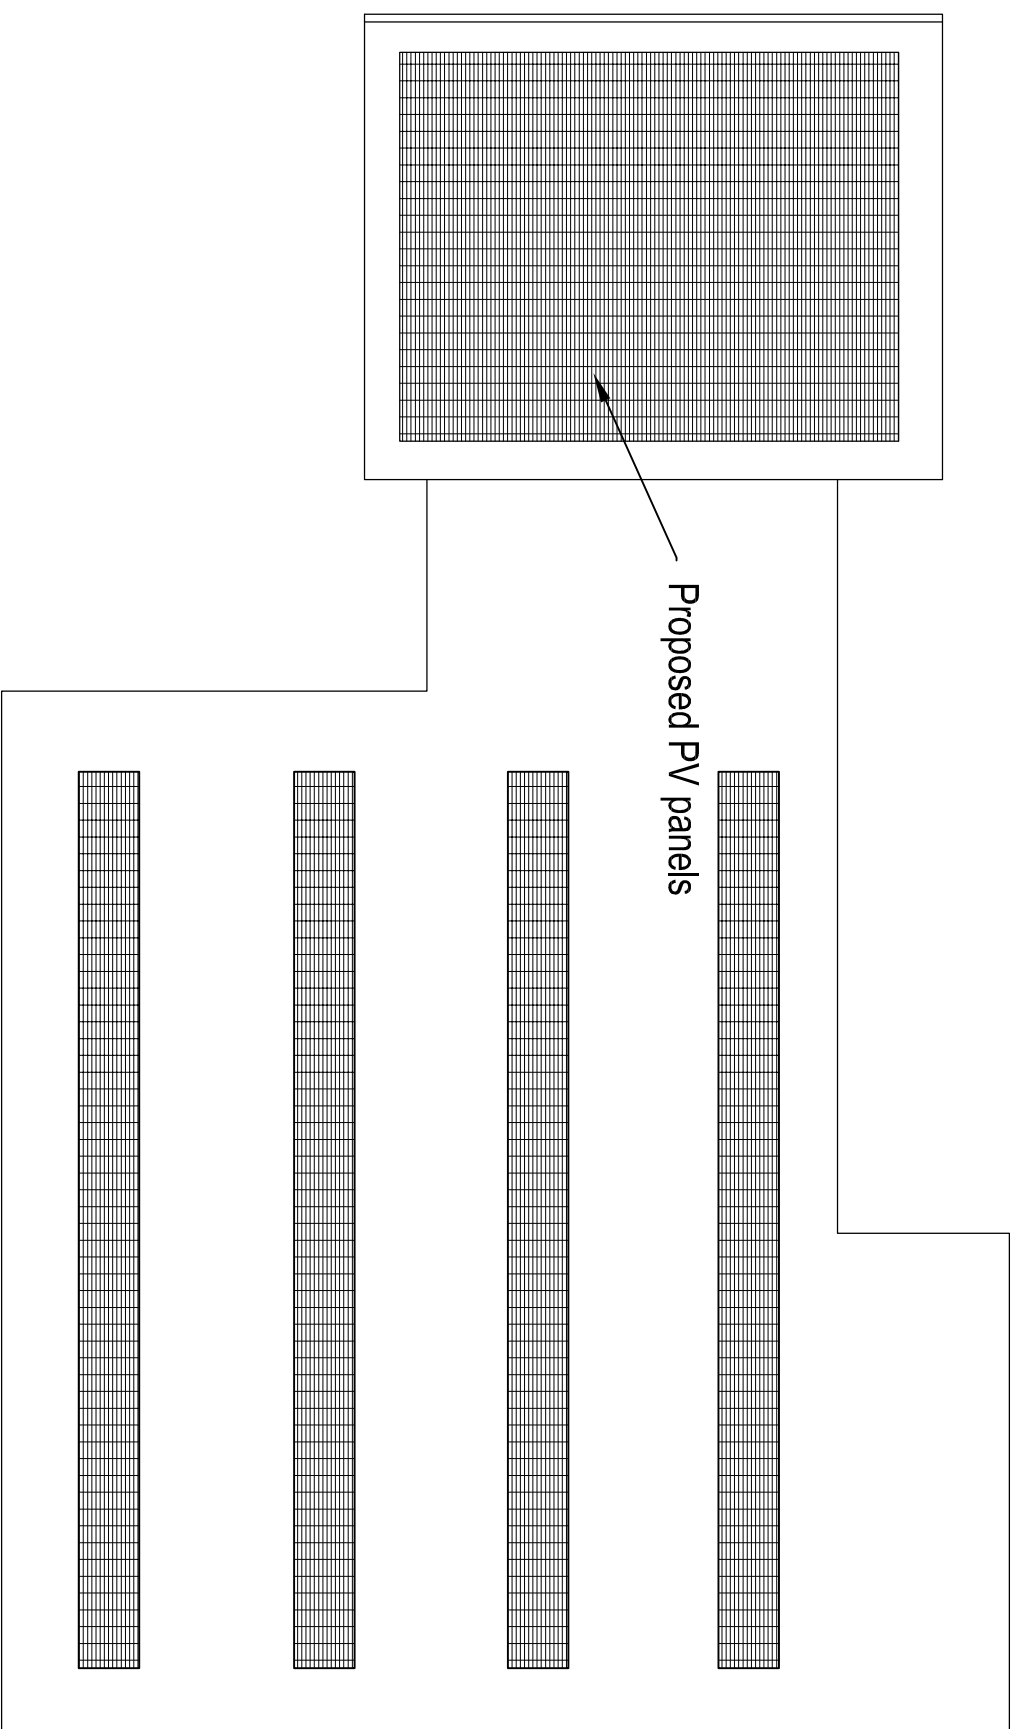


Proposed Roof Plan

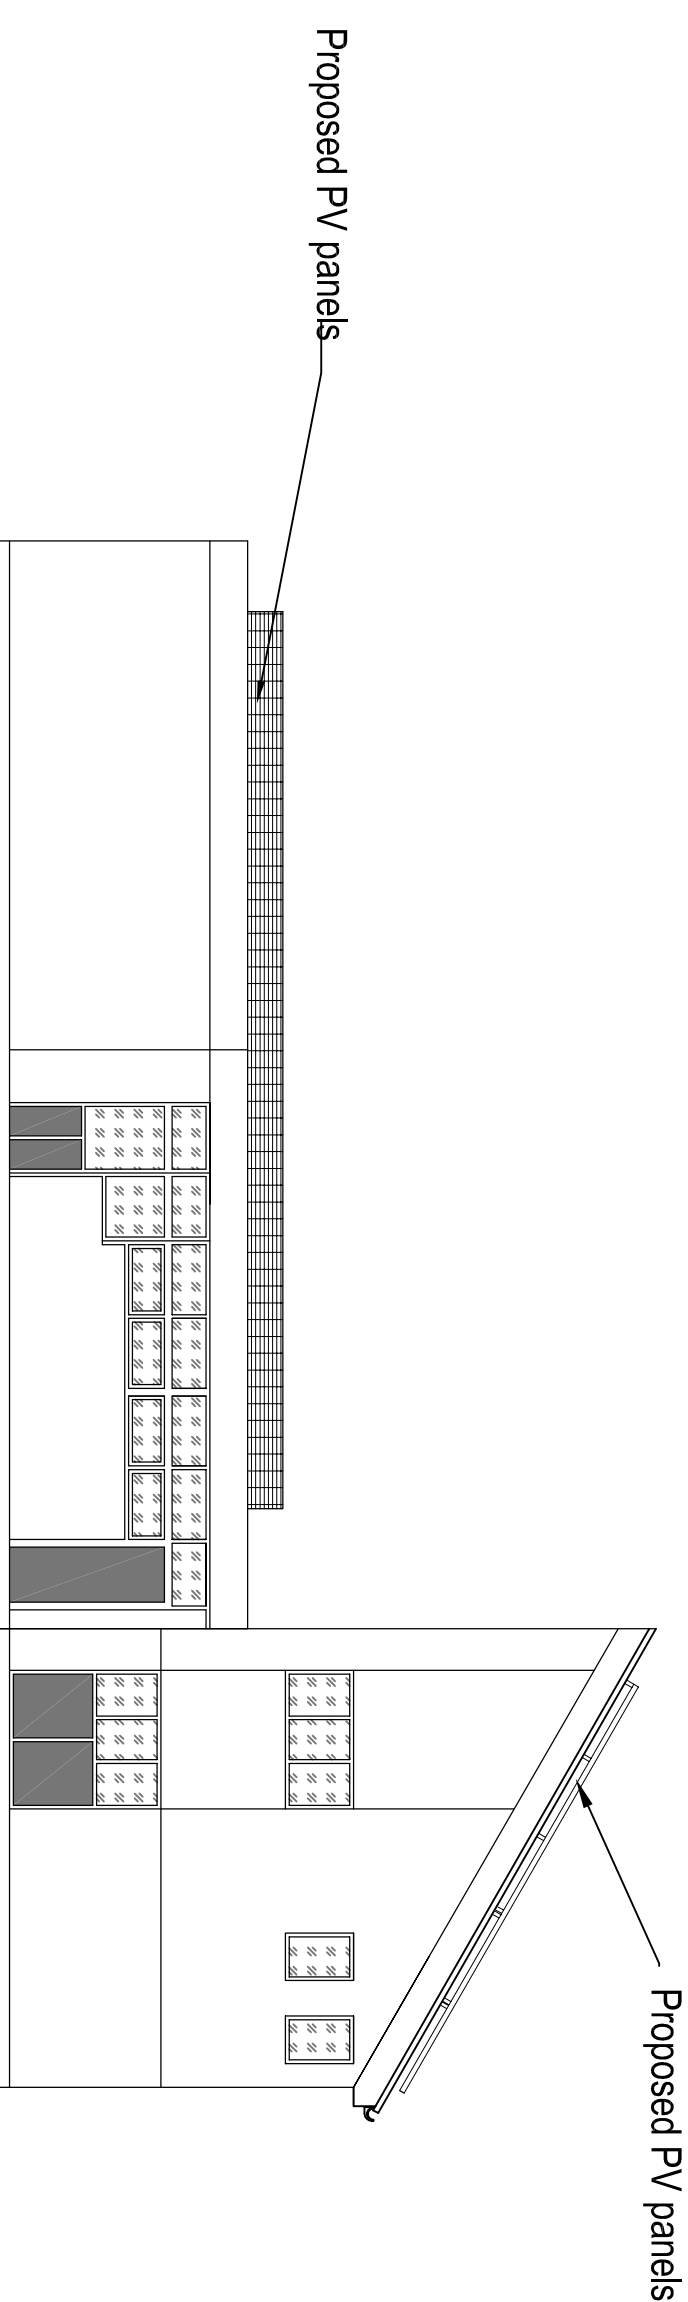

Proposed North Elevation

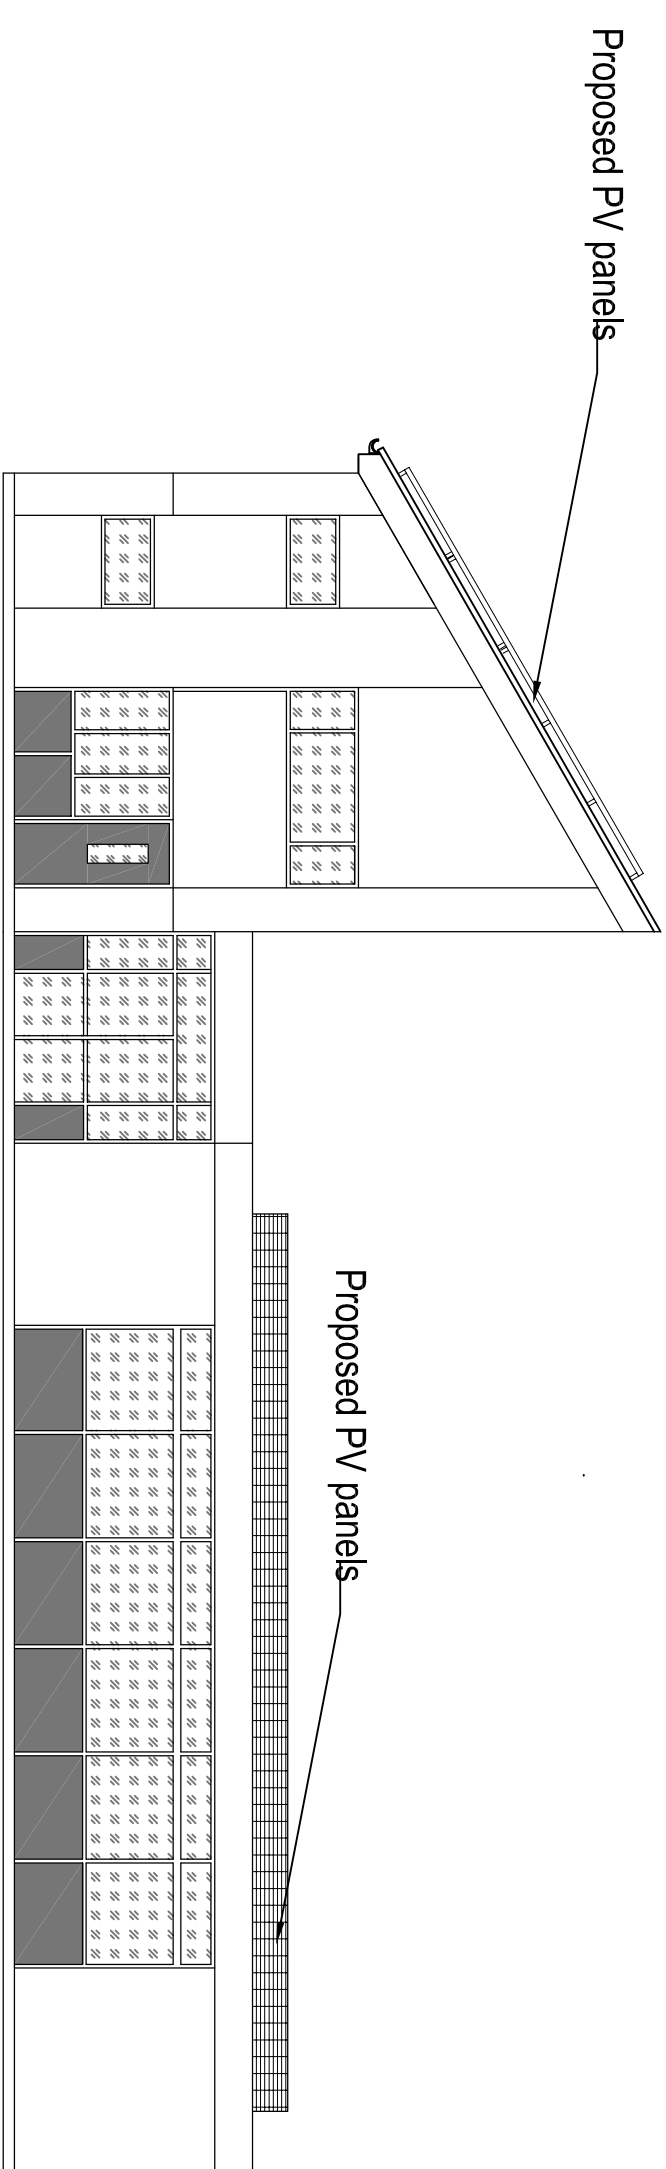

Proposed South Elevation

 

Existing Roof Plan

[illegible]