

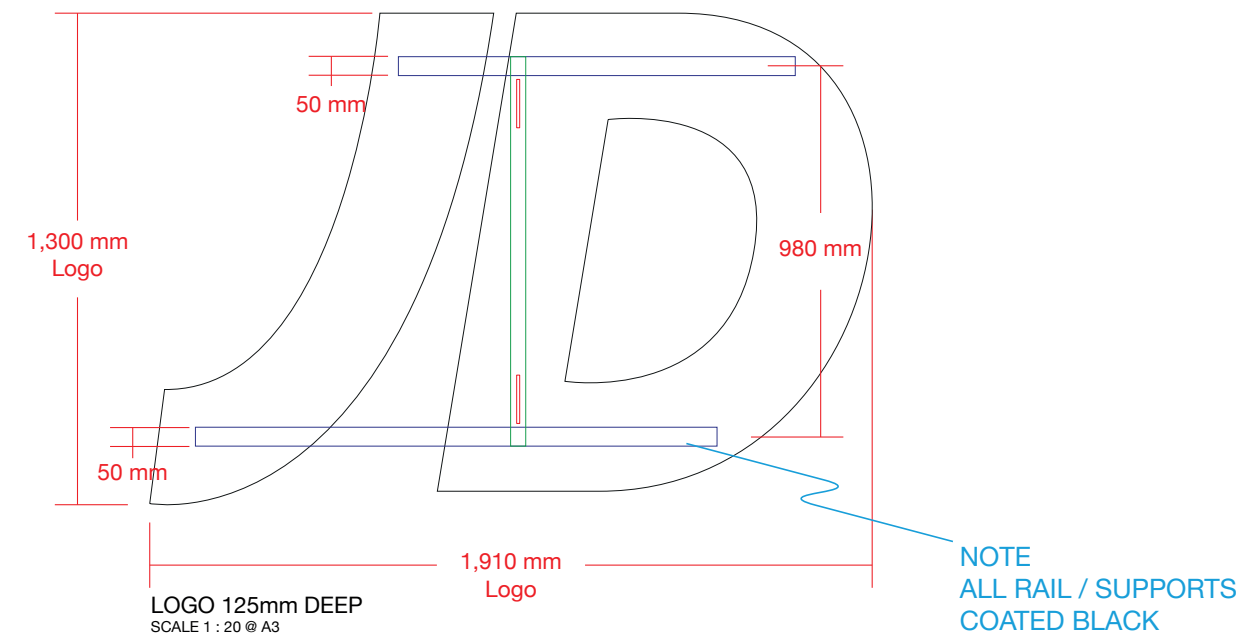
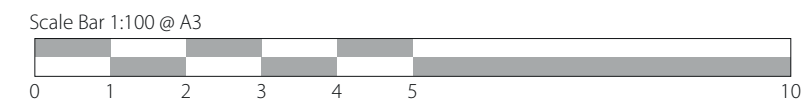
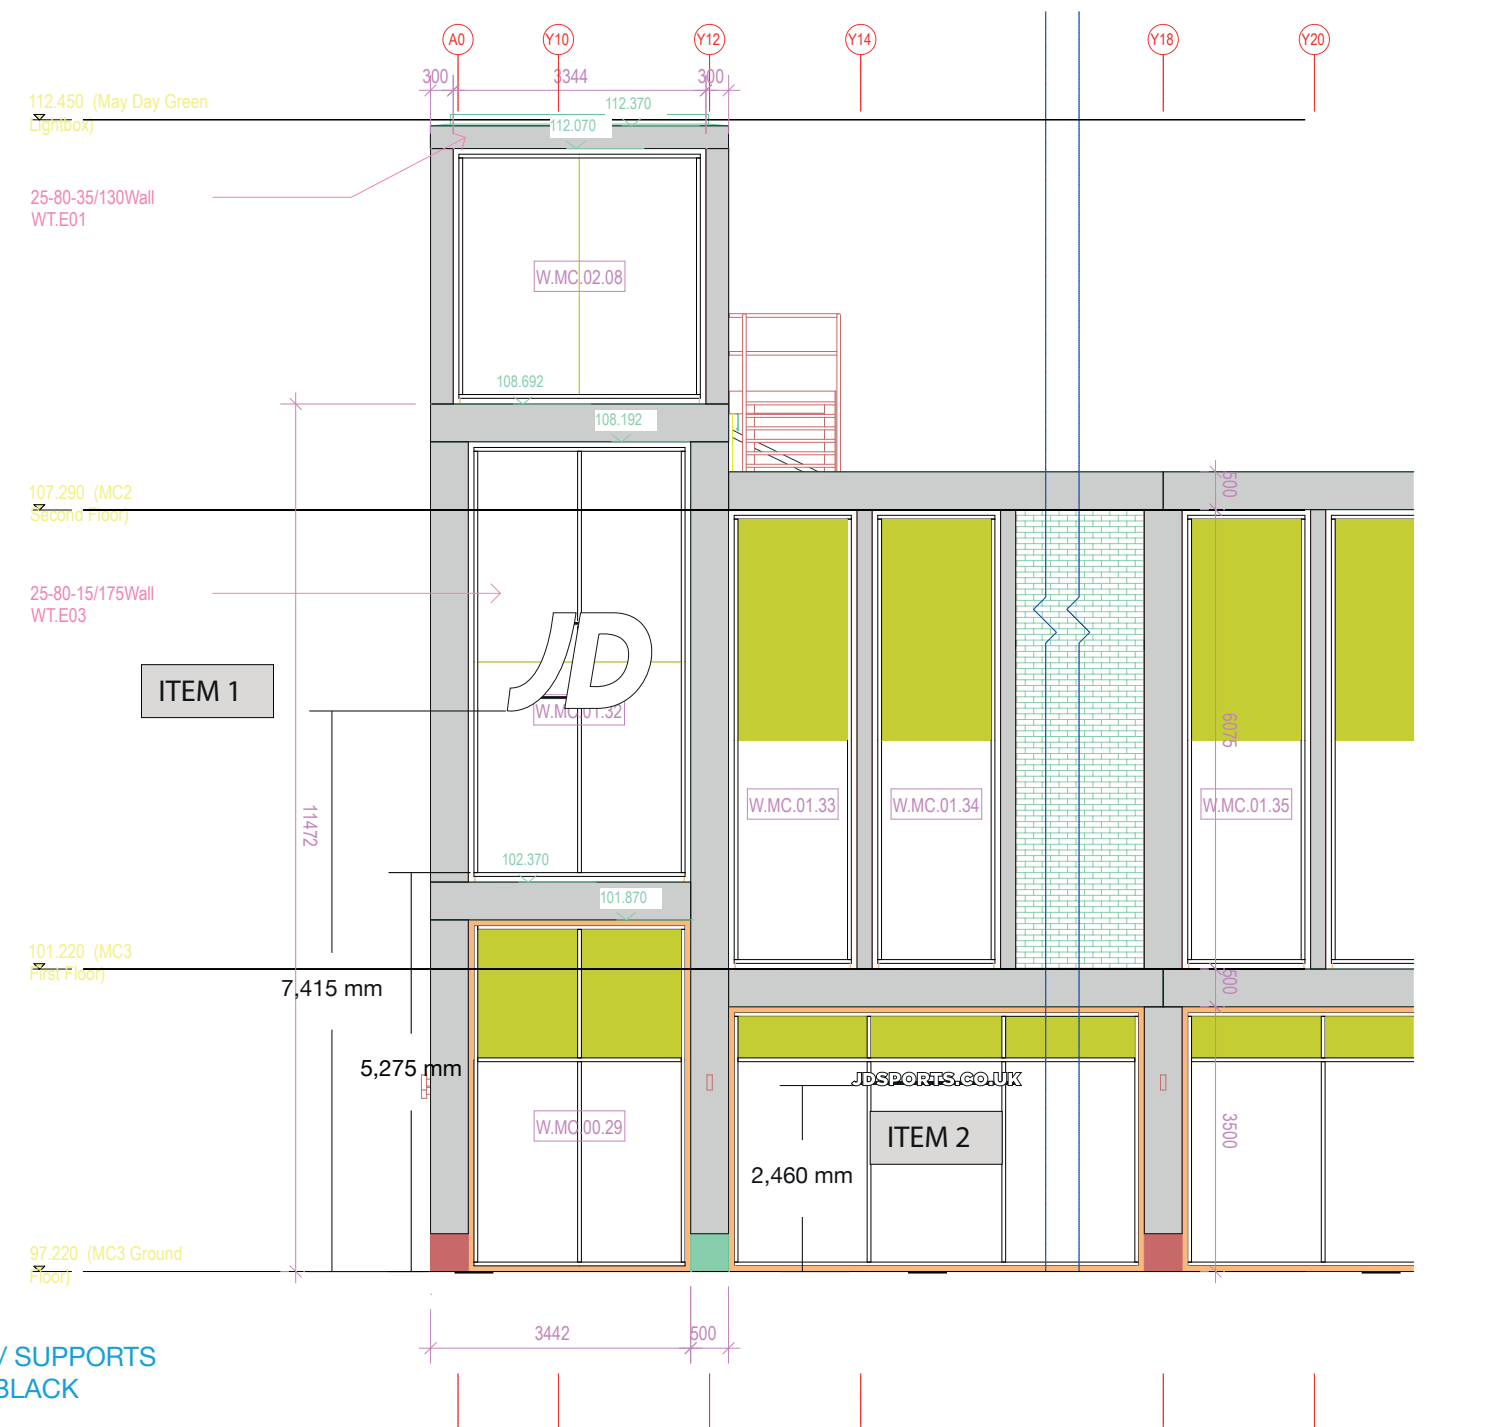





ITEM 1

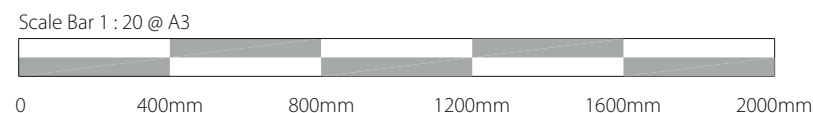


ITEM 2

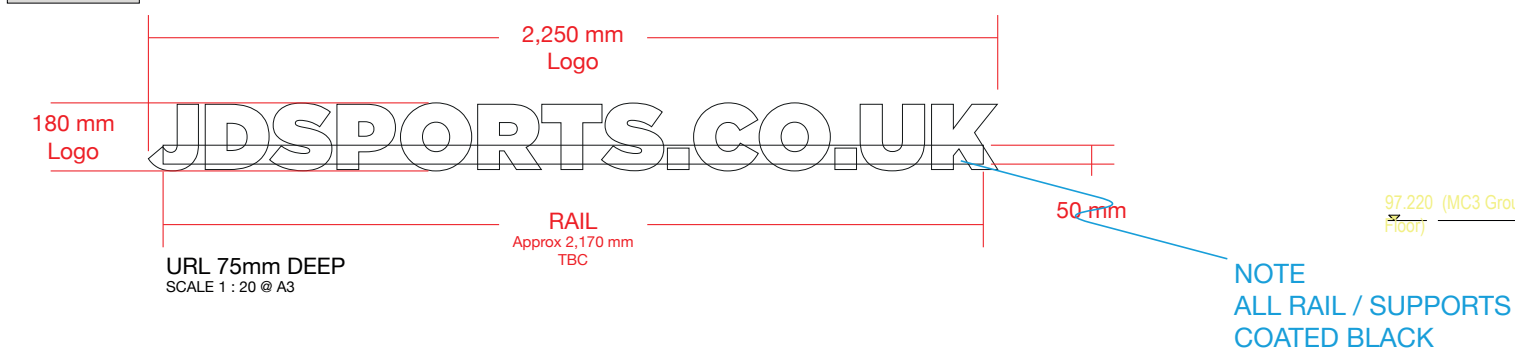


CLIENT	JD Sports	REF No.	GB/----	REV	DATE	DESCRIPTION
STORE NAME	Barnsley	DATE	30/07/2019	E	21/06/2019	Update - remove vinyl / replace solar film
EPOS CODE	-	SCALE	as detailed @ A3	F	03/07/2019	Update - remove solar film
PROJ TYPE	Glass	DRAWN	IR	G	30/07/2019	Yellow LED channel + Projecting Sign
PM	Paul McGilway	DWG No.	G	-	-	-

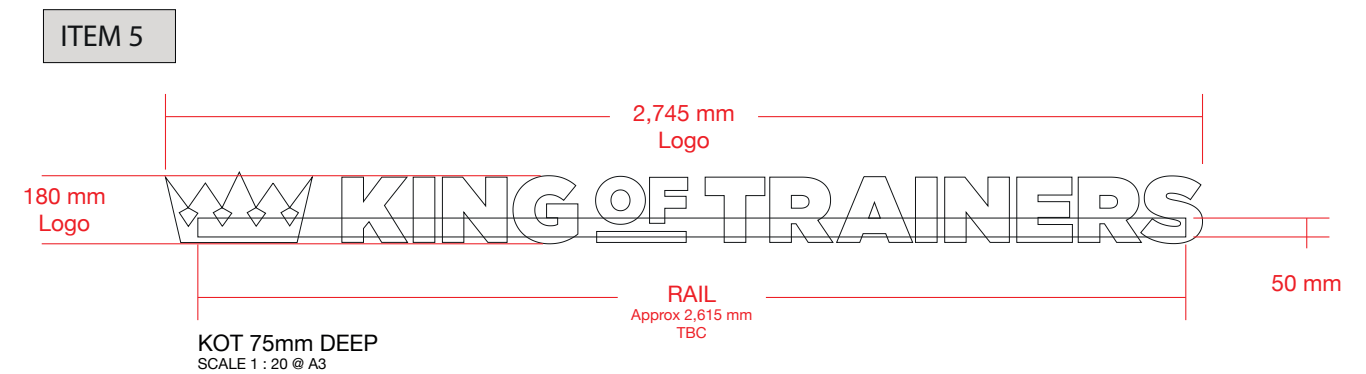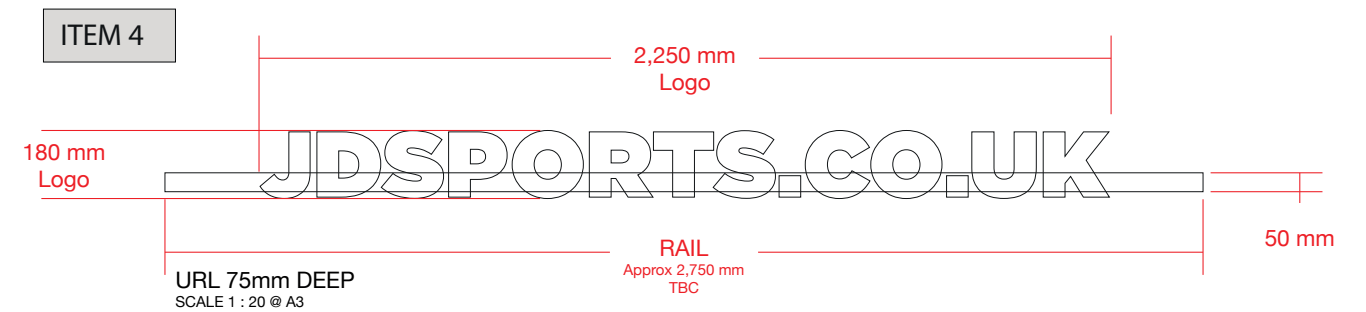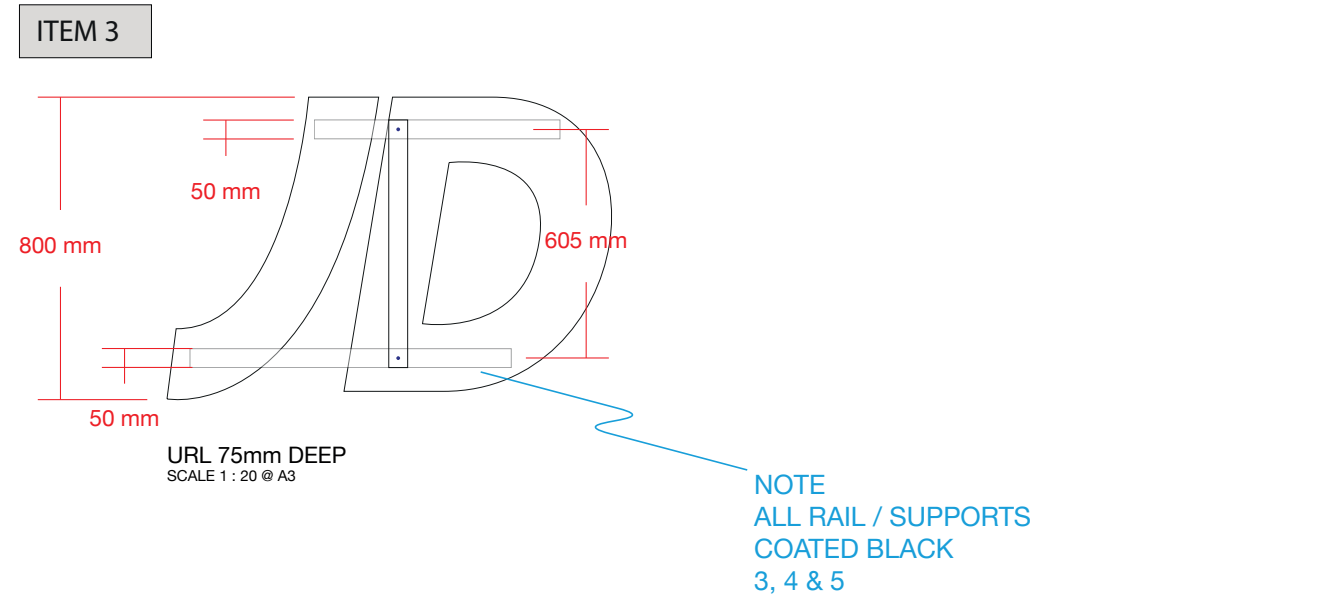


CLIENT	JD Sports	REF No.	GB/----	REV	DATE	DESCRIPTION
STORE NAME	Barnsley	DATE	30/07/2019	E	21/06/2019	Update - remove vinyl / replace solar film
EPOS CODE	-	SCALE	as detailed @ A3	F	03/07/2019	Update - remove solar film
PROJ TYPE	Glass	DRAWN	IR	G	30/07/2019	Yellow LED channel + Projecting Sign
PM	Paul McGilway	DWG No.	G	-	-	-

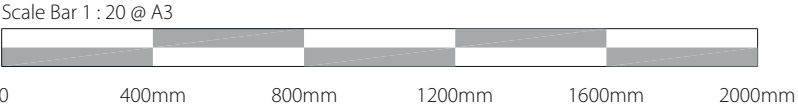




Built-Up Returns
Up to 1000mm high - 75mm depth
1001mm - 2000mm high - 125mm depth
Over 2001mm high - 200mm depth

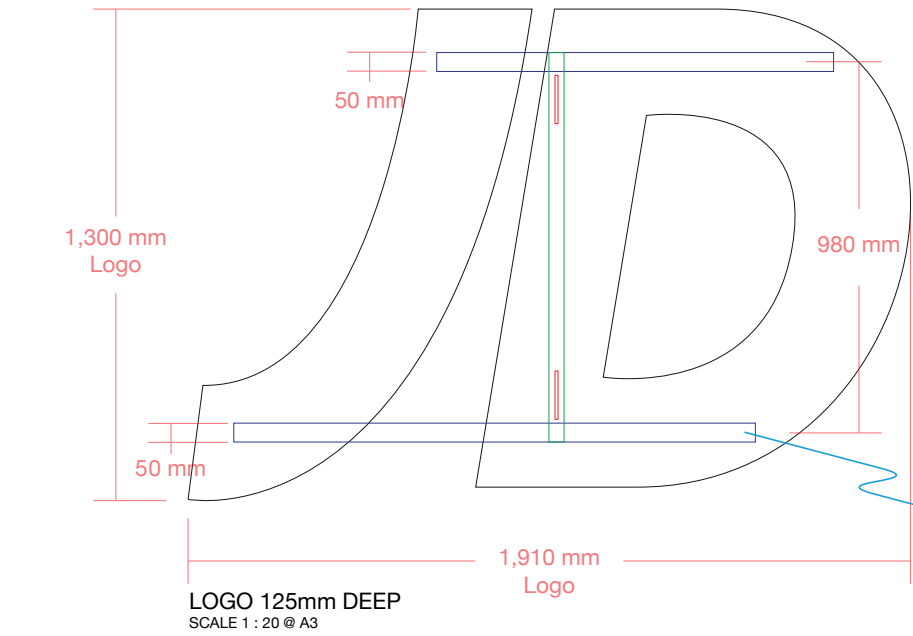

NOTE
ALL RAIL / SUPPORTS
COATED BLACK

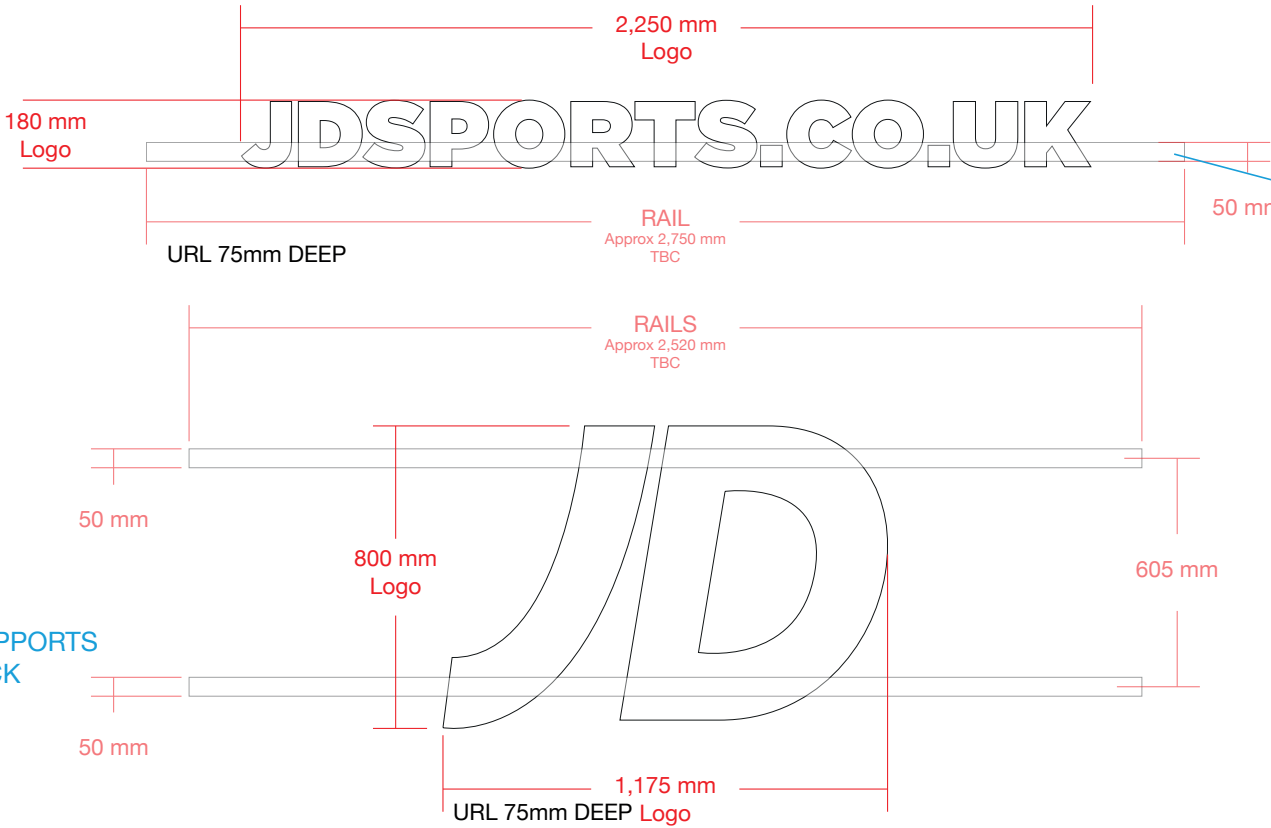


NOTE
ALL RAIL / SUPPORTS
COATED BLACK

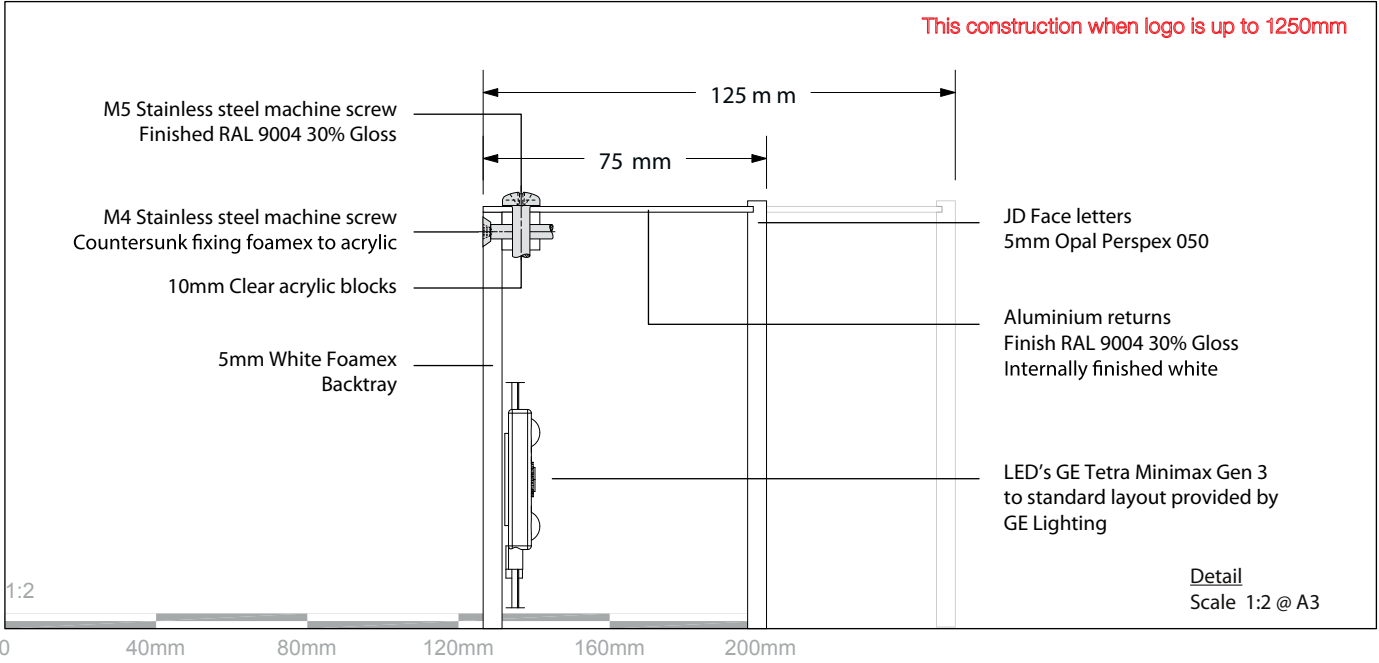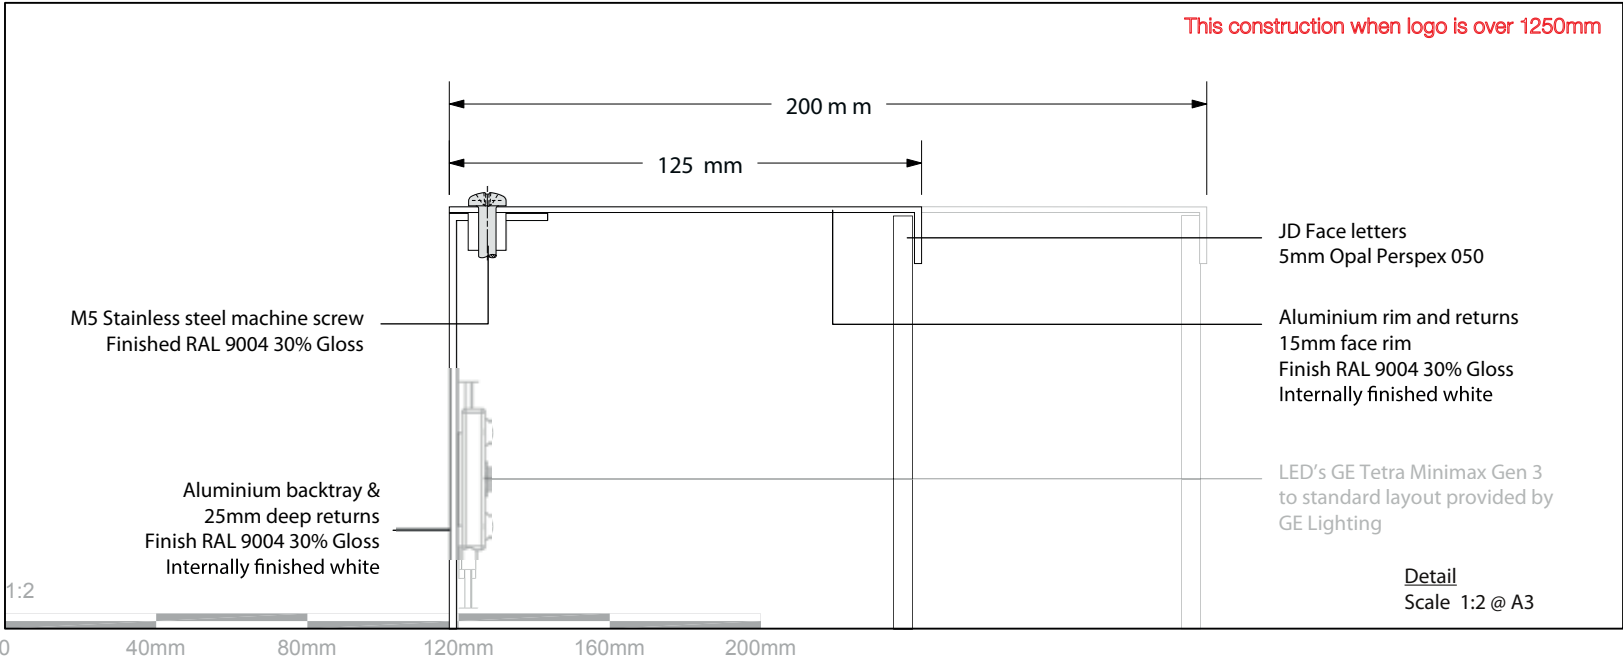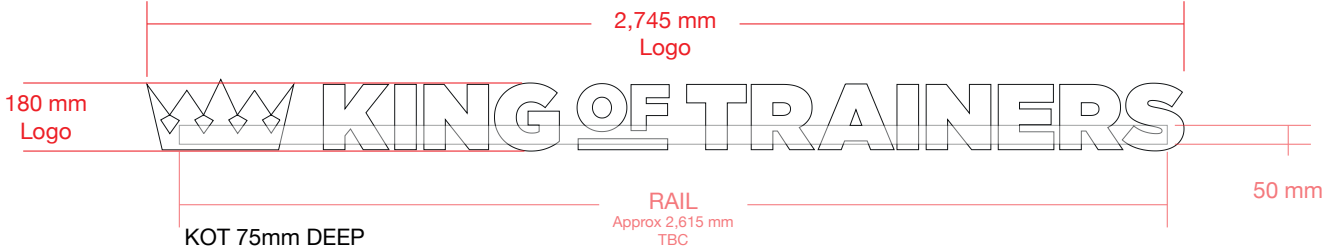

CLIENT	JD Sports	REF No.	GB/----	REV	DATE	DESCRIPTION
STORE NAME	Barnsley	DATE	30/07/2019	E	21/06/2019	Update - remove vinyl / replace solar film
EPOS CODE	-	SCALE	as detailed @ A3	F	03/07/2019	Update - remove solar film
PROJ TYPE	Glass	DRAWN	IR	G	30/07/2019	Yellow LED channel + Projecting Sign
PM	Paul McGilway	DWG No.	G	-	-	-

Rail Details

SCALE 1 : 1 @ A3

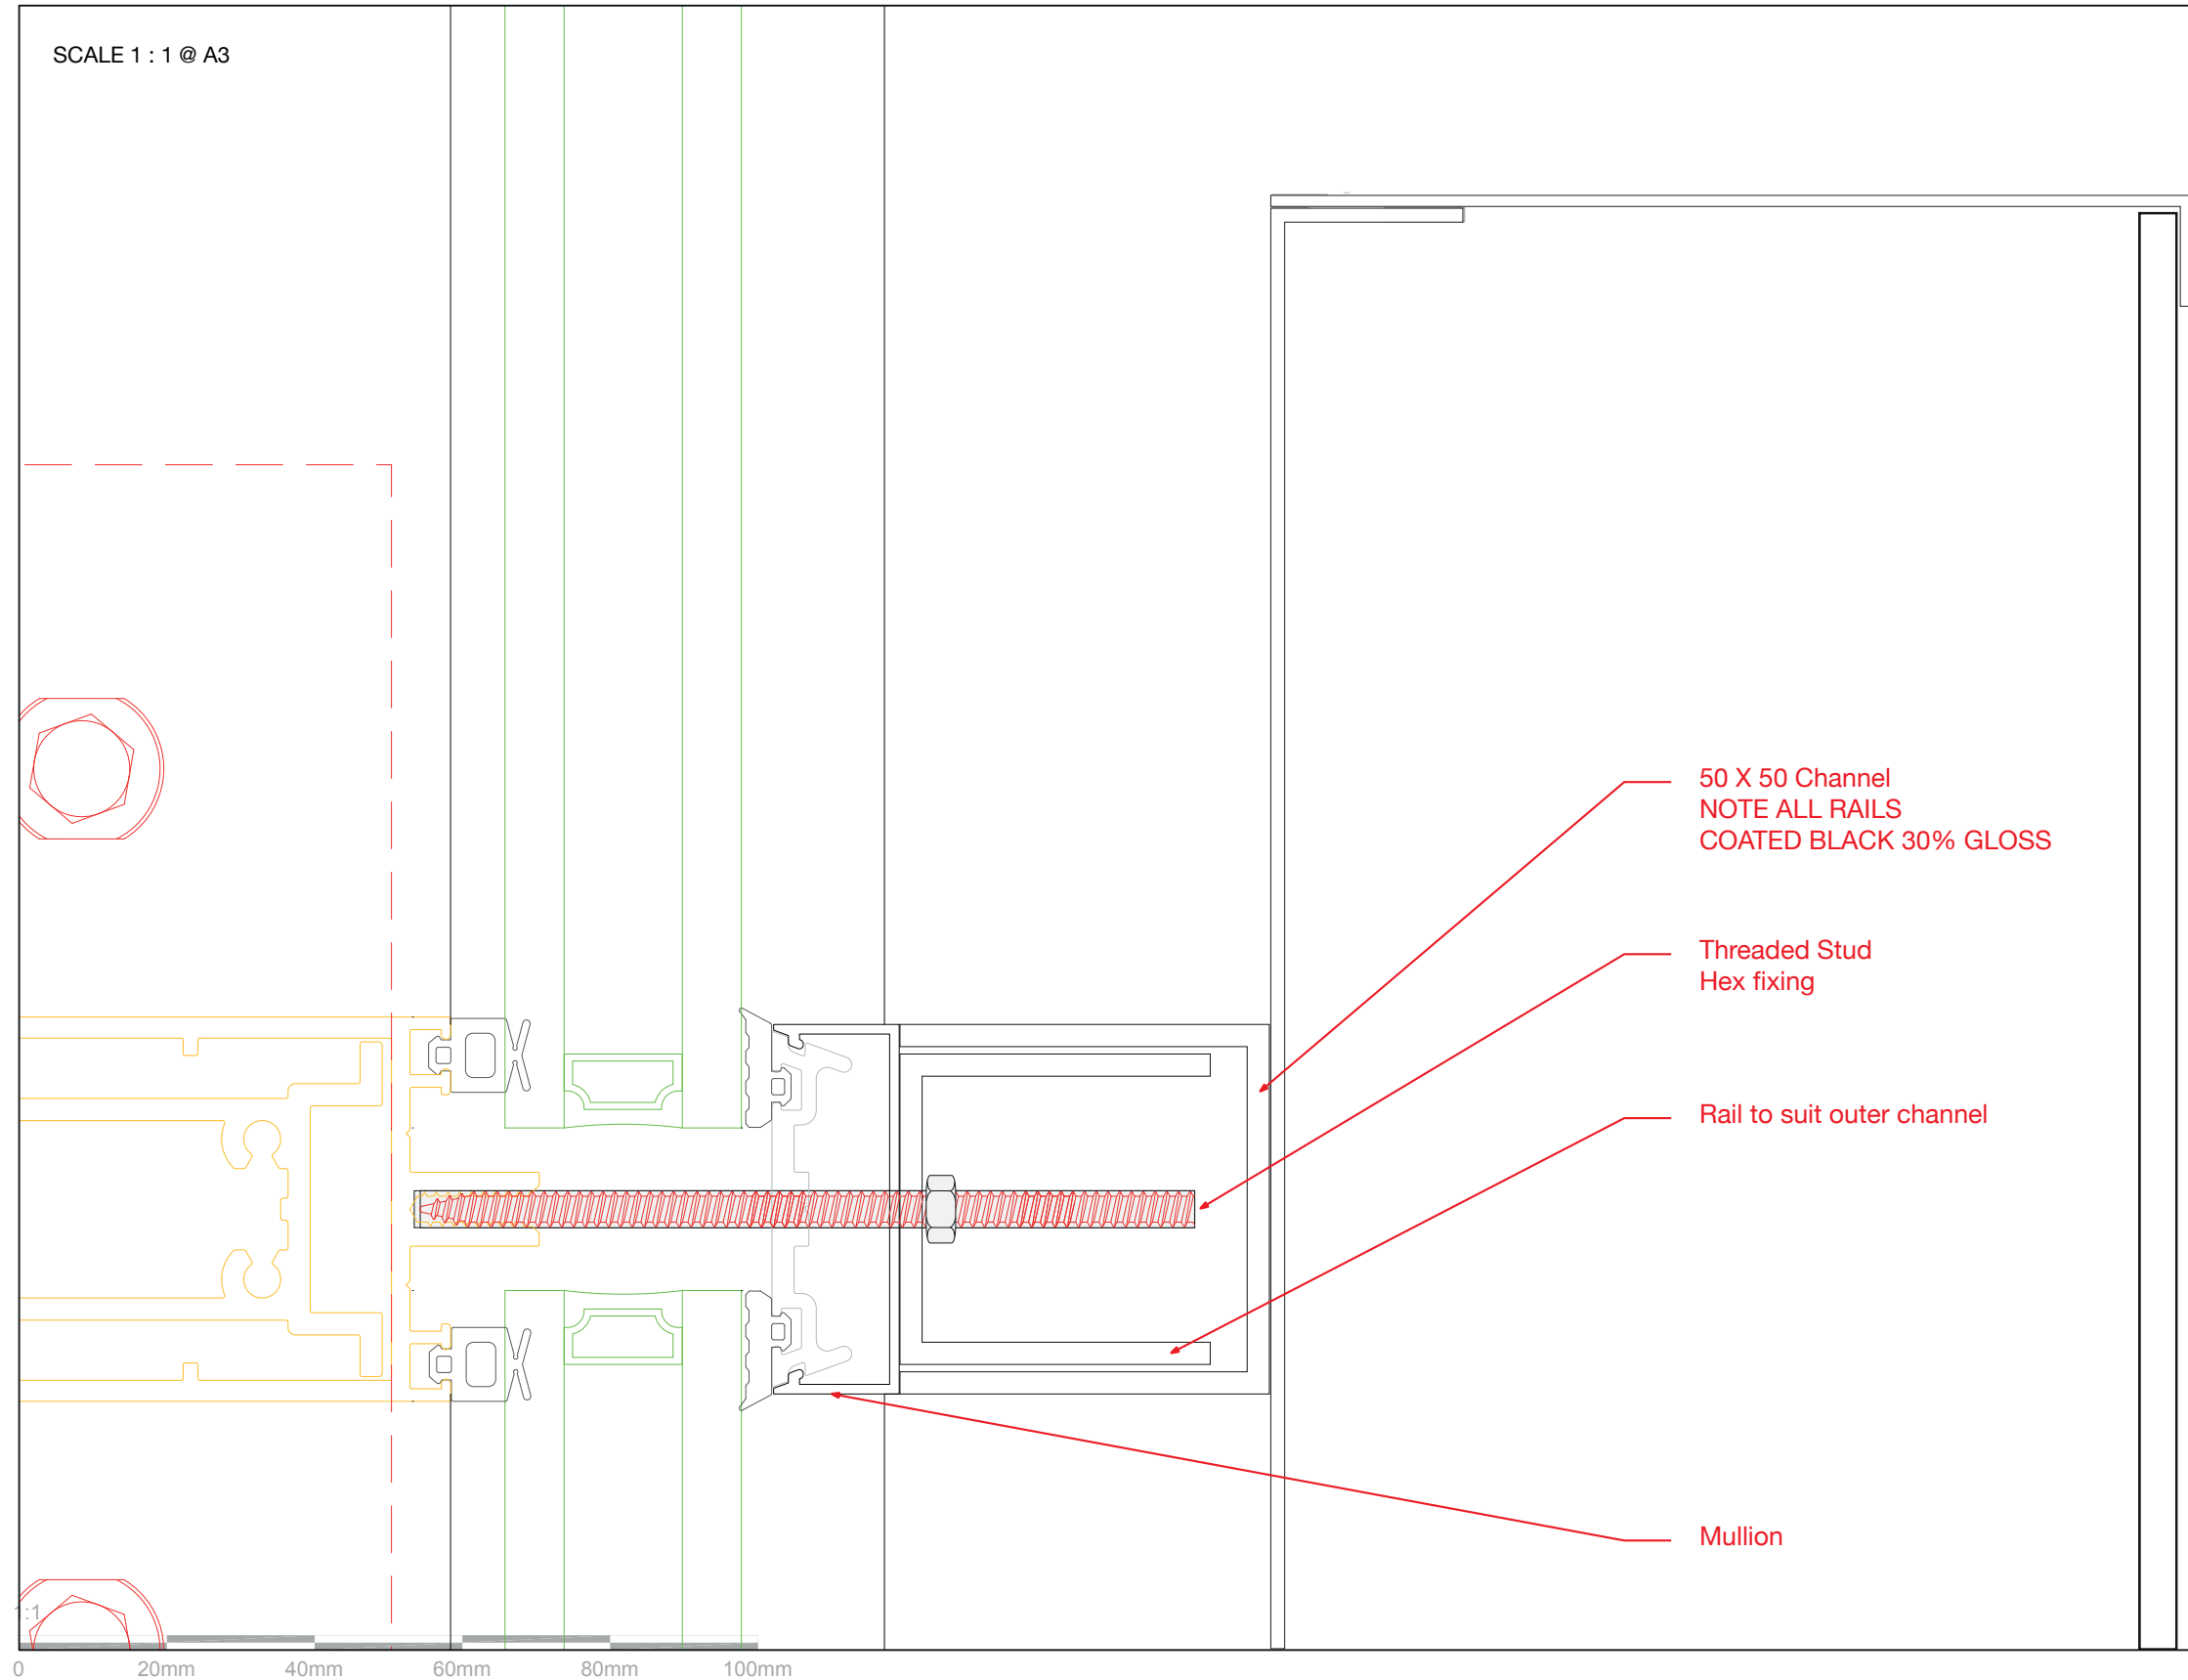

50 X 50 Channel
NOTE ALL RAILS
COATED BLACK 30% GLOSS


Threaded Stud
Hex fixing

Rail to suit outer channel

Mullion



CLIENT	JD Sports	REF No.	GB/----	REV	DATE	DESCRIPTION
STORE NAME	Barnsley	DATE	30/07/2019	E	21/06/2019	Update - remove vinyl / replace solar film
EPOS CODE	-	SCALE	as detailed @ A3	F	03/07/2019	Update - remove solar film
PROJ TYPE	Glass	DRAWN	IR	G	30/07/2019	Yellow LED channel + Projecting Sign
PM	Paul McGilway	DWG No.	G	-	-	-

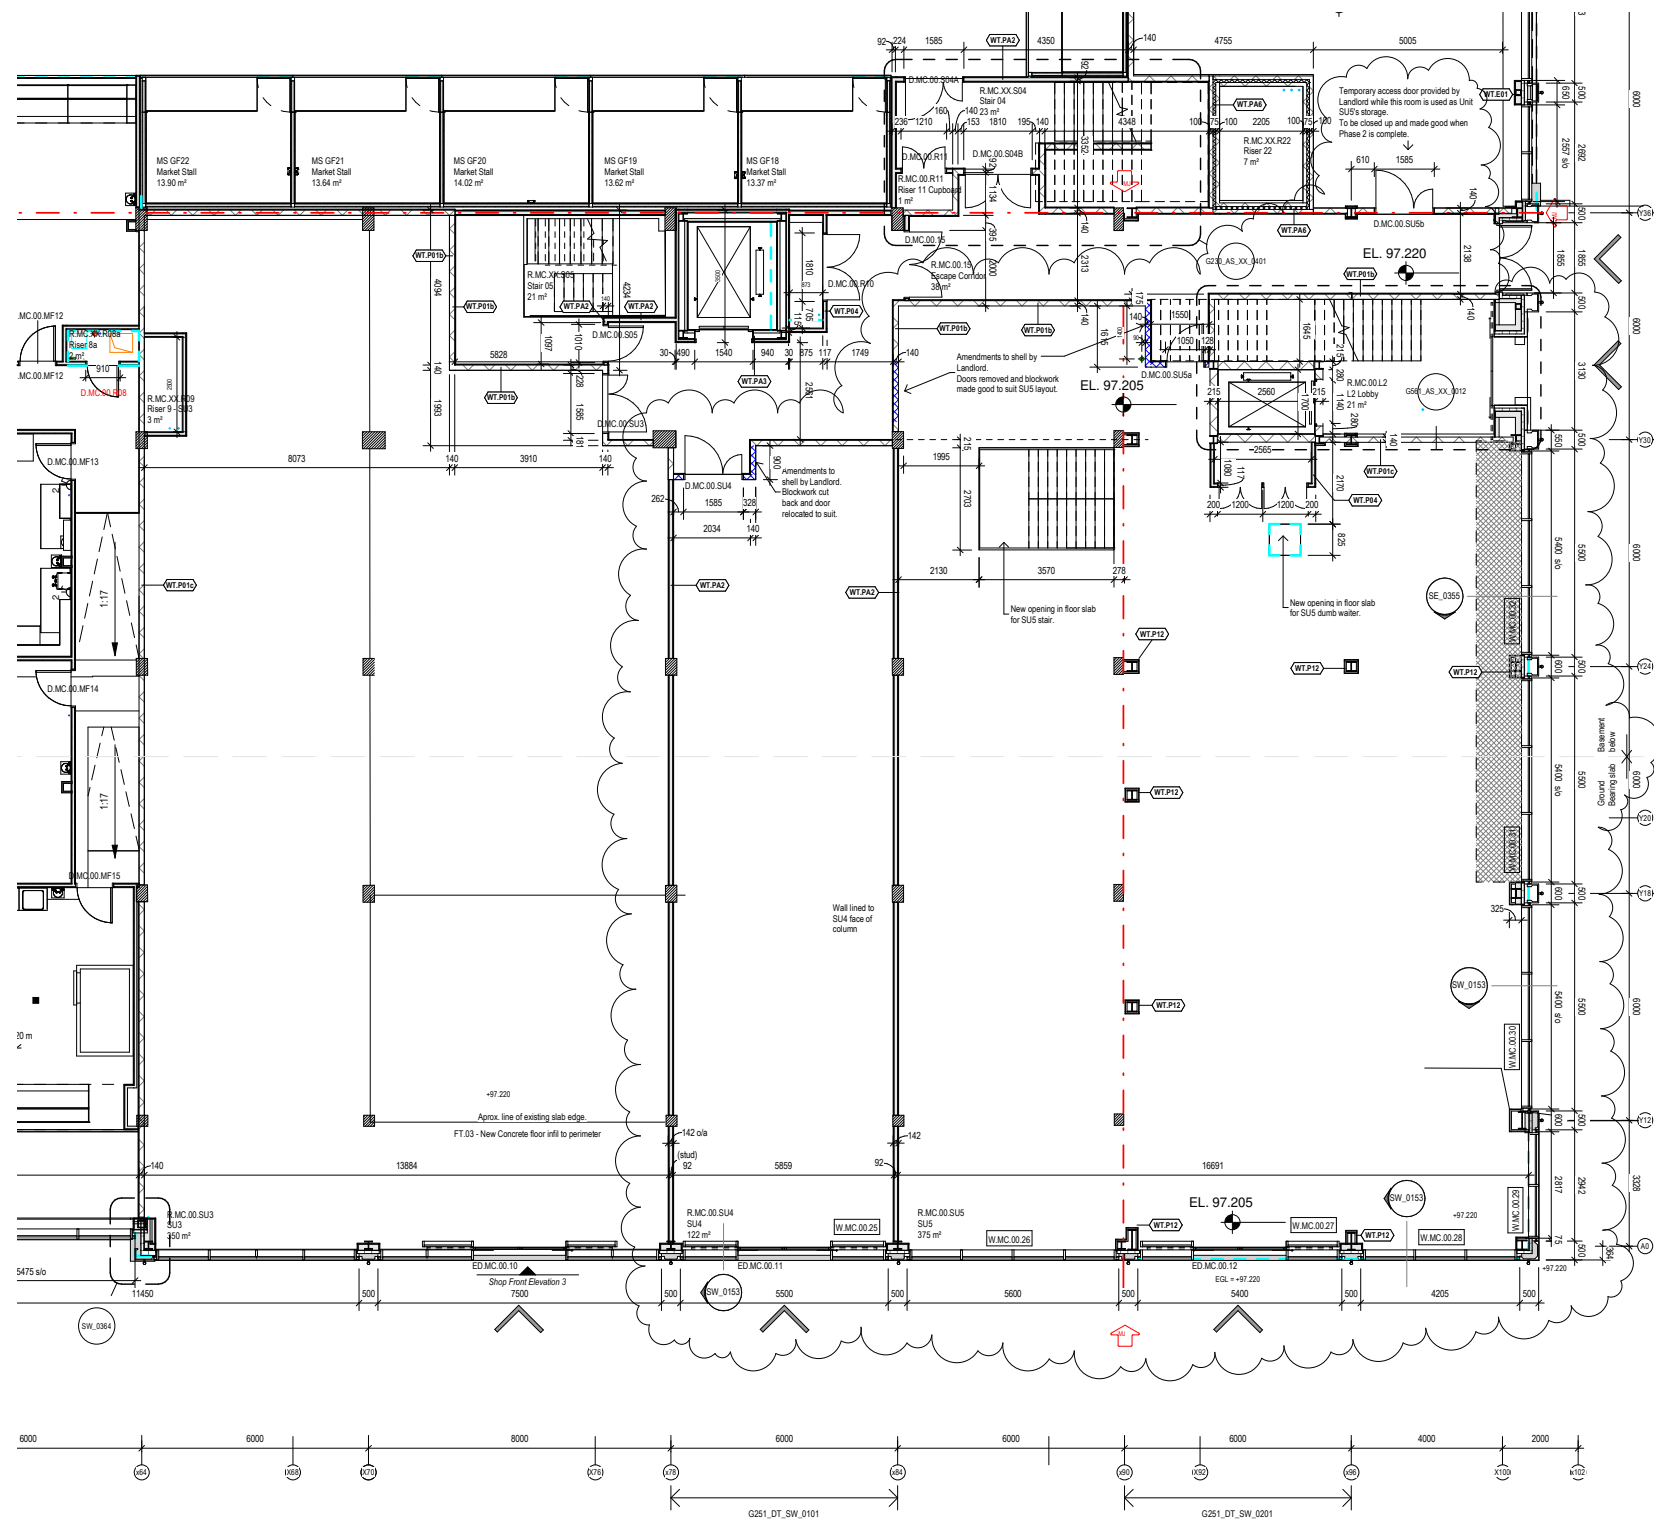

SCALE 1 : 200 @ A3

ITEM 6




ITEM 4

ITEM 3

ITEM 5

ITEM 2

ITEM 1




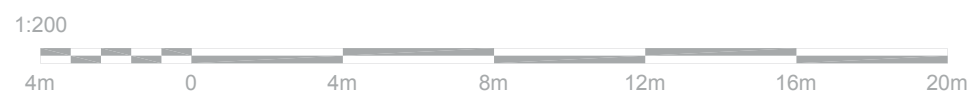


Unit 7 Fulcrum One, Solent Way
Whiteley, Hants PO15 7FE
Tel: 0845 8722 870
Fax: 0845 8722 871
Web: www.innovatesigns.co.uk
Email: info@innovatesigns.co.uk



CLIENT	JD Sports	REF No.	GB/----	REV	DATE	DESCRIPTION
STORE NAME	Barnsley	DATE	30/07/2019	E	21/06/2019	Update - remove vinyl / replace solar film
EPOS CODE	-	SCALE	as detailed @ A3	F	03/07/2019	Update - remove solar film
PROJ TYPE	Glass	DRAWN	IR	G	30/07/2019	Yellow LED channel + Projecting Sign
PM	Paul McGilway	DWG No.	G	-	-	-

This drawing is for approval purposes.
Please check all details noted on the drawing including spelling, and provide written confirmation of your approval to the Innovate Signs project manager. Once approved production will commence based on the approved drawing. Any changes made after production has begun will incur an additional cost.

JD SPORTS
The Glass Works, Barnsley
Unit SU5

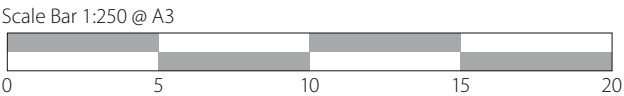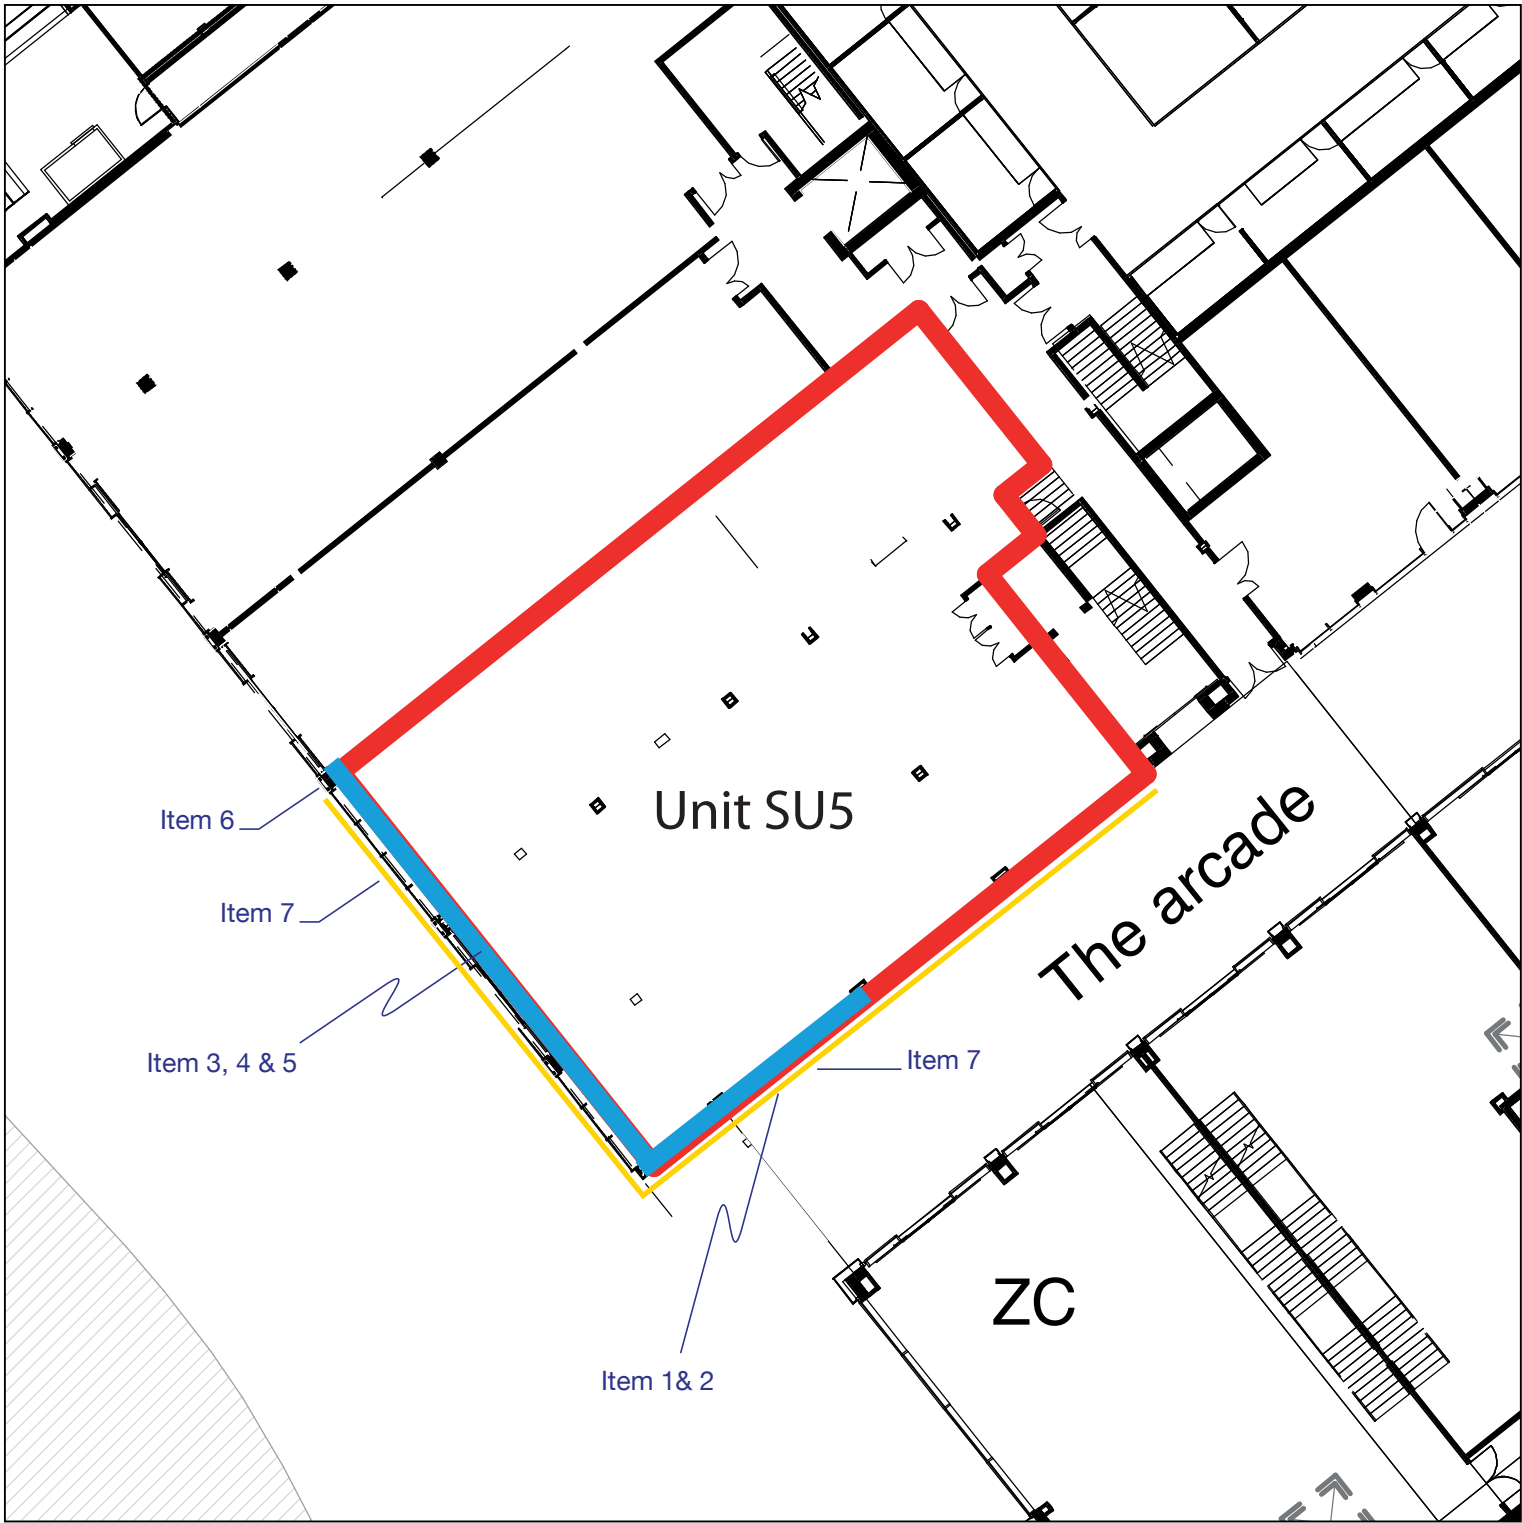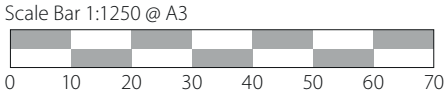
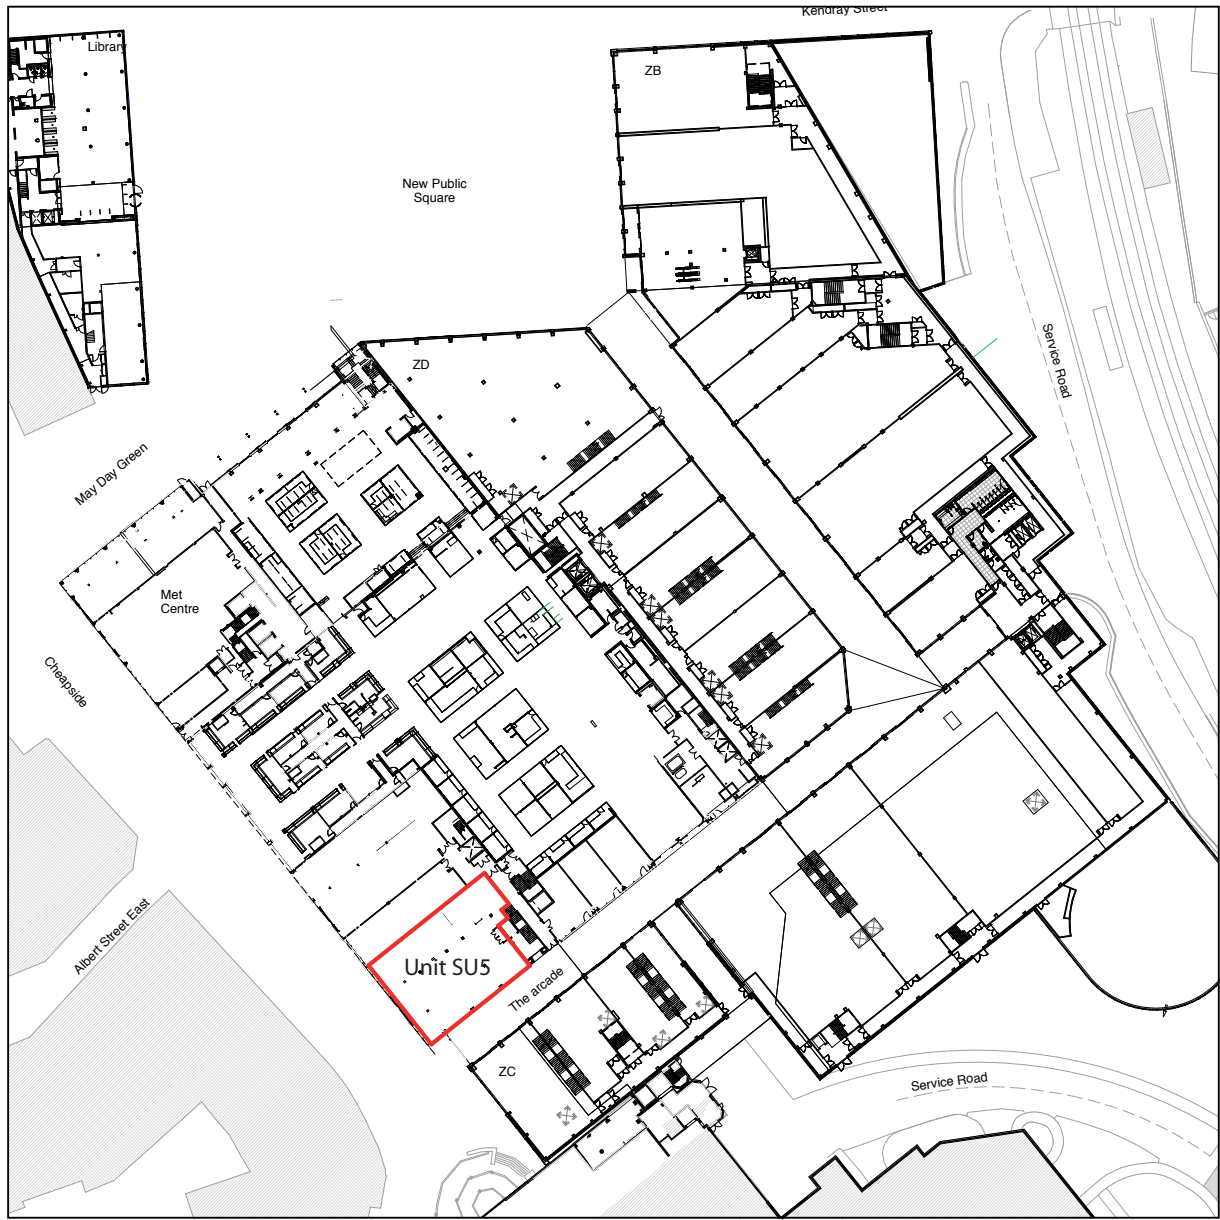


CLIENT	JD Sports	REF No.	GB/----	REV	DATE	DESCRIPTION
STORE NAME	Barnsley	DATE	30/07/2019	E	21/06/2019	Update - remove vinyl / replace solar film
EPOS CODE	-	SCALE	as detailed @ A3	F	03/07/2019	Update - remove solar film
PROJ TYPE	Glass	DRAWN	IR	G	30/07/2019	Yellow LED channel + Projecting Sign
PM	Paul McGilway	DWG No.	G	-	-	-

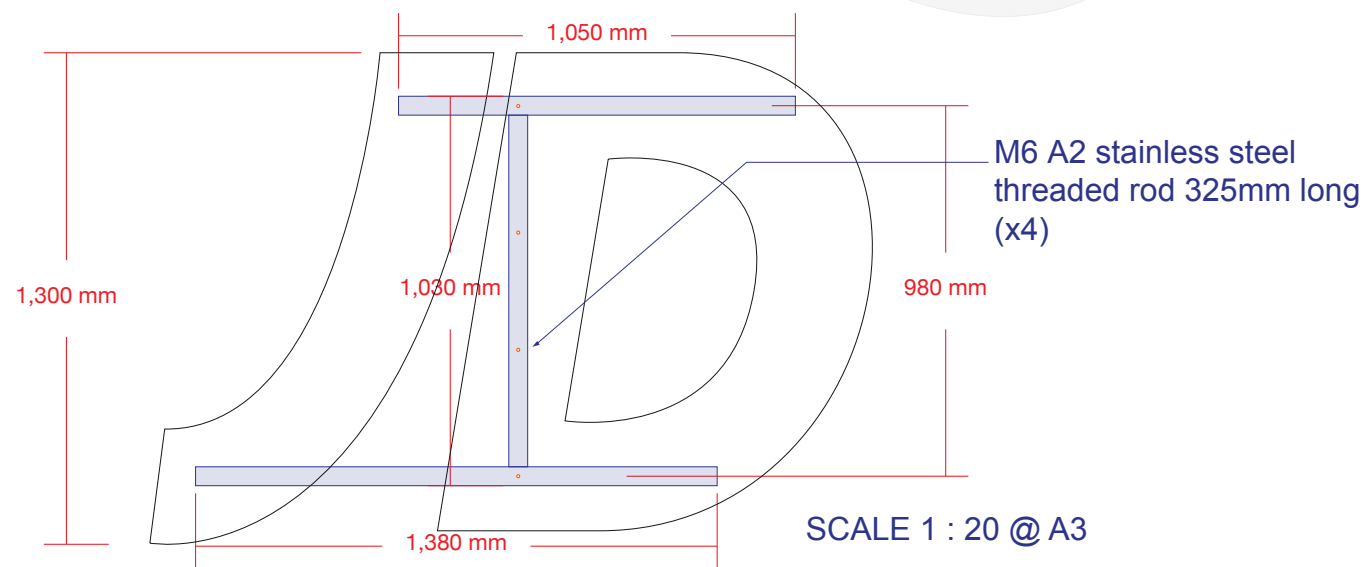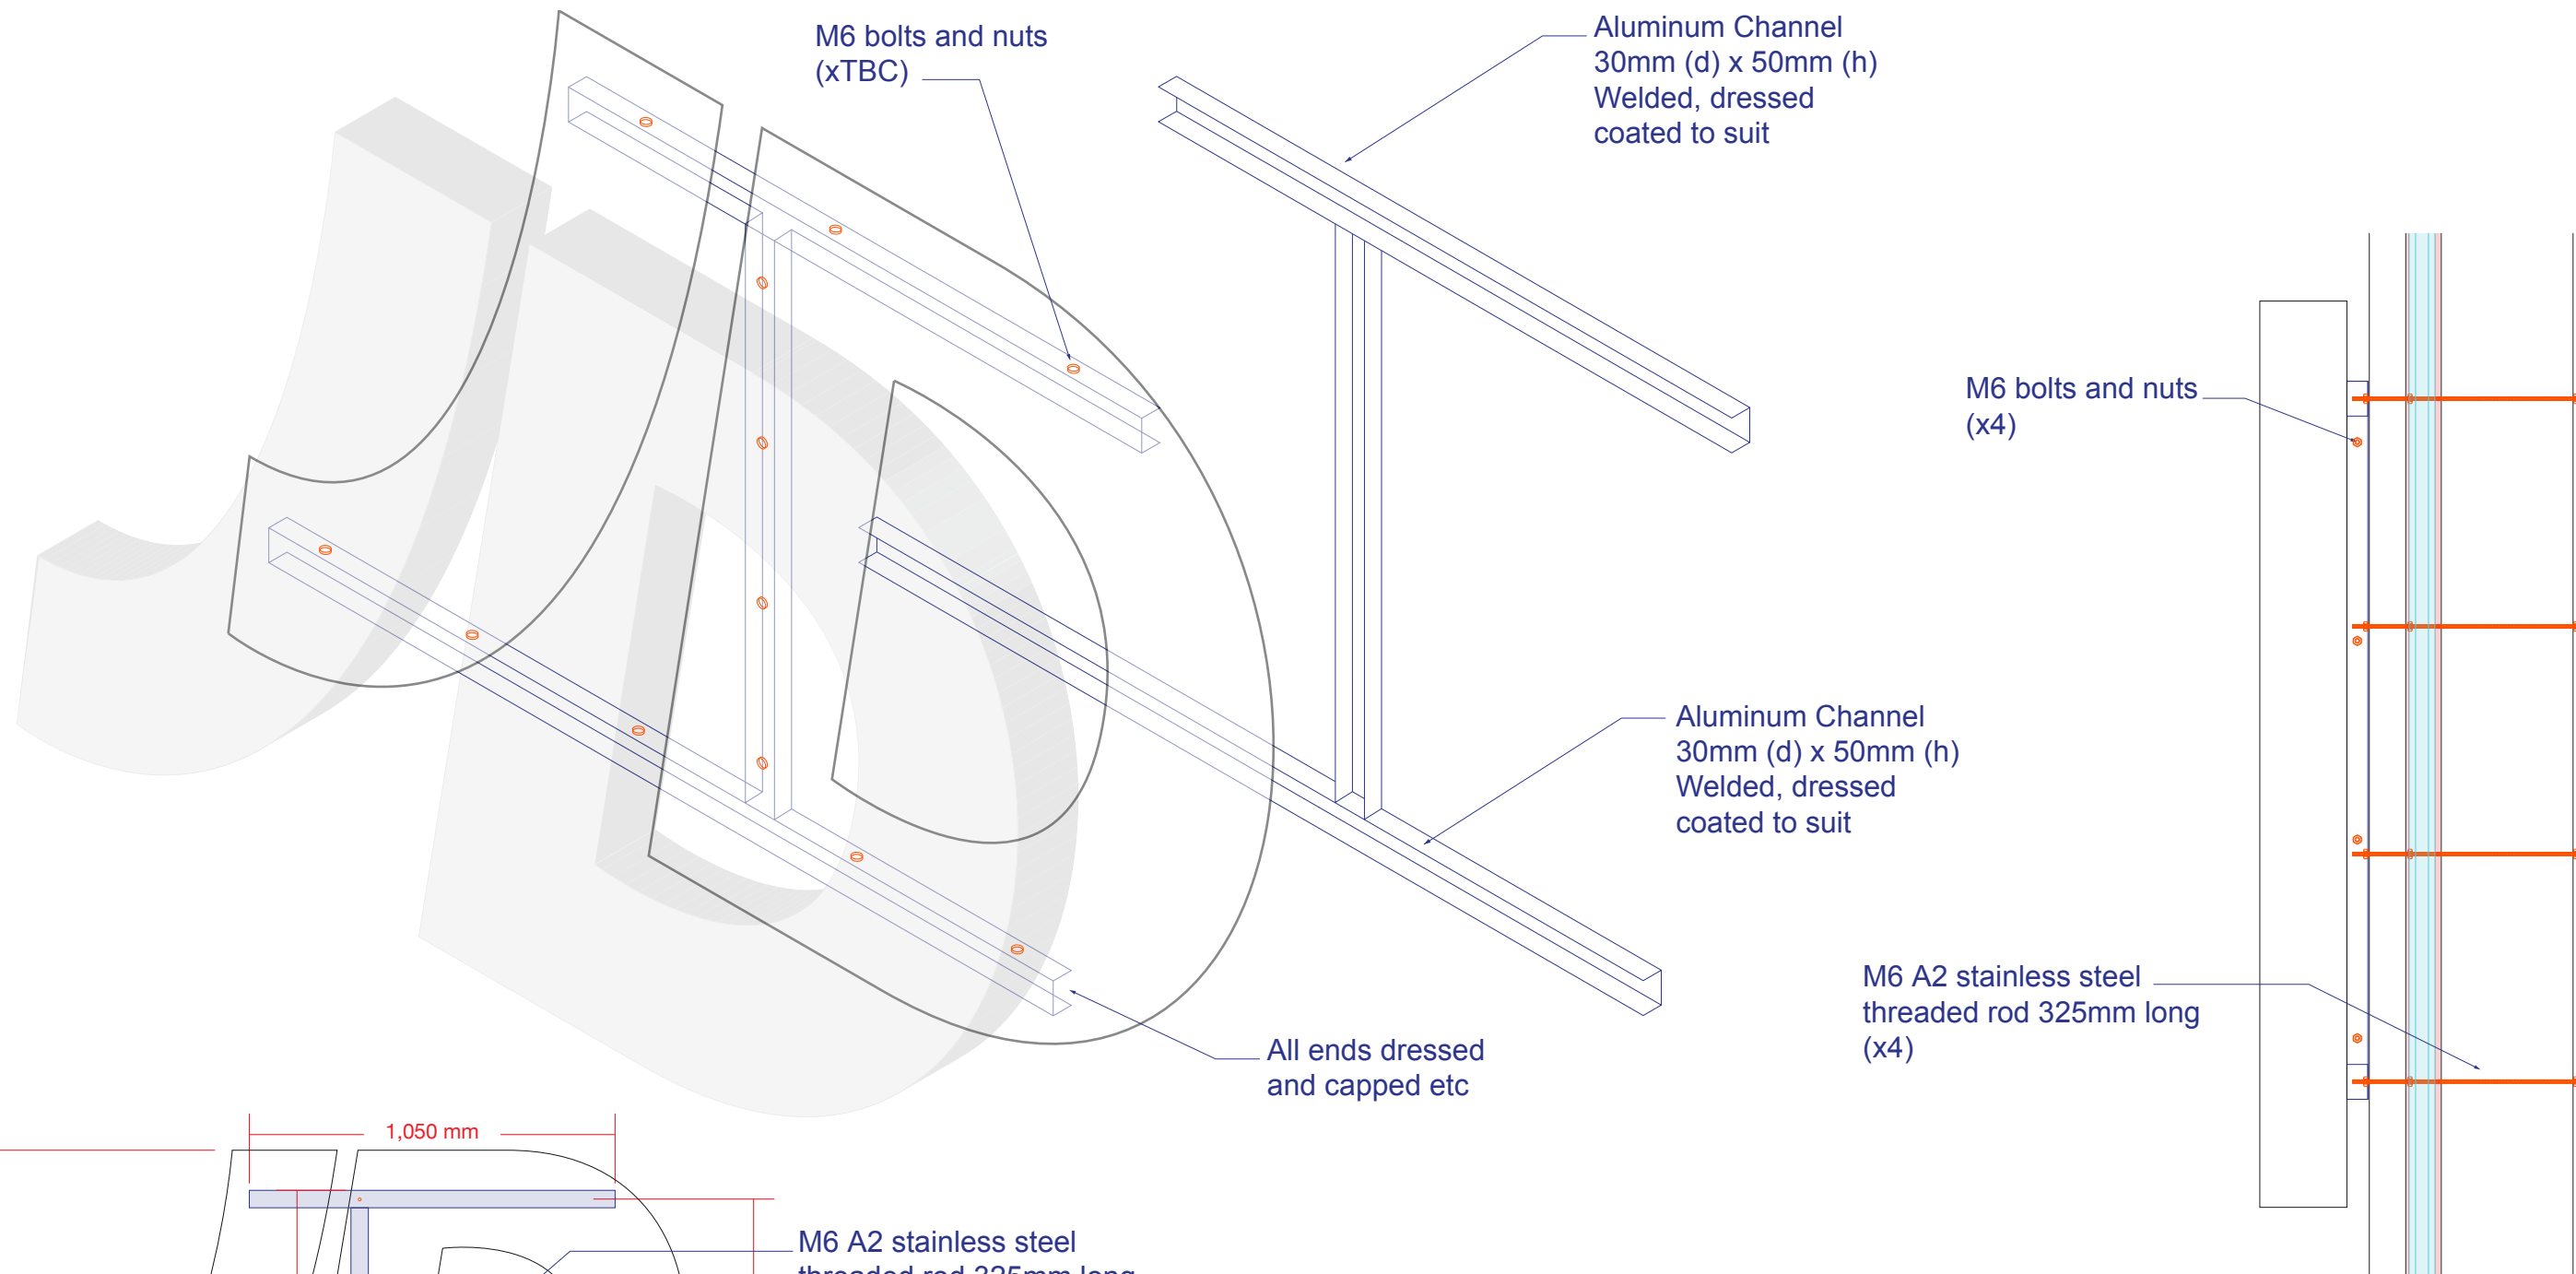

All LED cables running hidden through aluminium sections
Power brought to single point
Area TBC
SCALE 1 : 10 @ A3

CLIENT	JD Sports	REF No.	GB/----	REV	DATE	DESCRIPTION
STORE NAME	Barnsley	DATE	30/07/2019	E	21/06/2019	Update - remove vinyl / replace solar film
EPOS CODE	-	SCALE	as detailed @ A3	F	03/07/2019	Update - remove solar film
PROJ TYPE	Glass	DRAWN	IR	G	30/07/2019	Yellow LED channel + Projecting Sign
PM	Paul McGilway	DWG No.	G	-	-	-

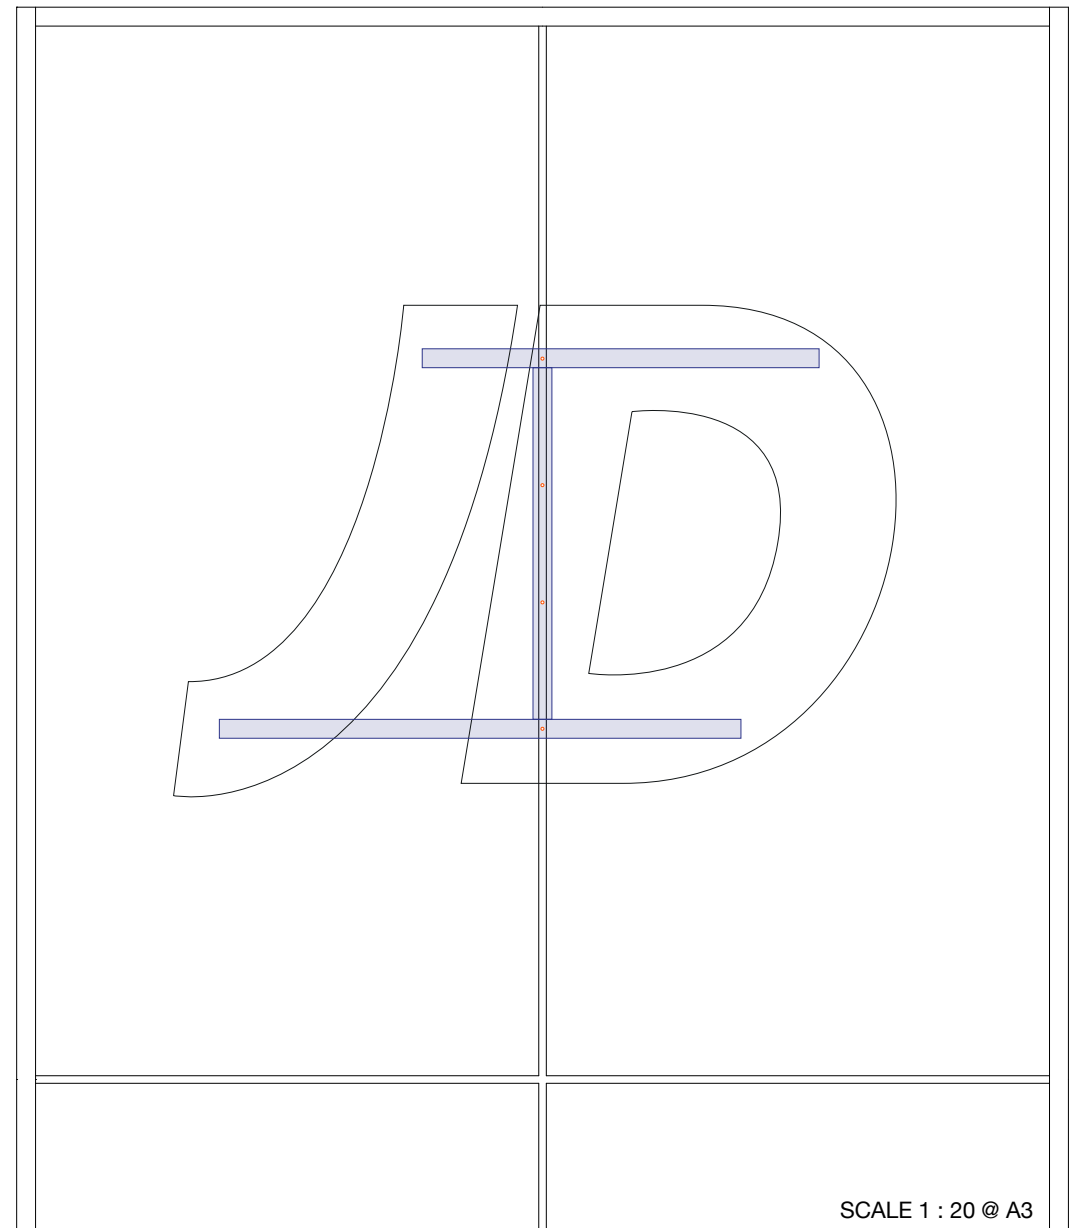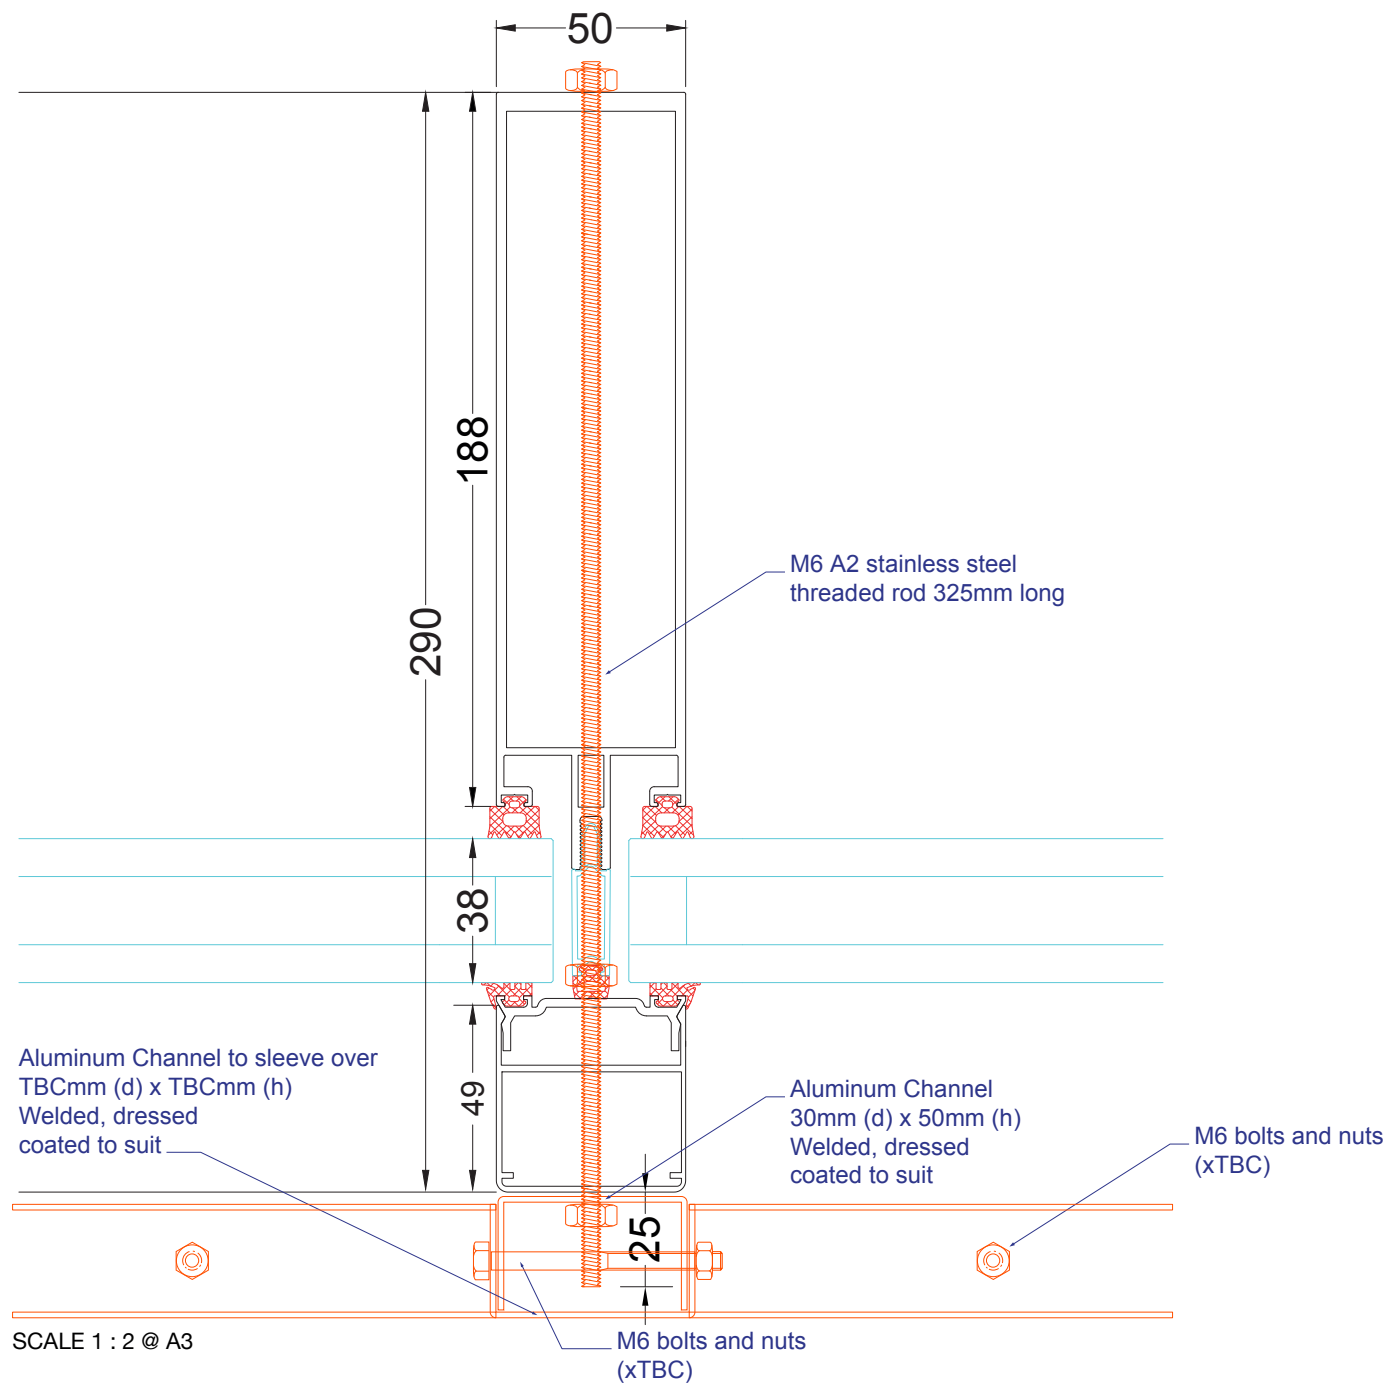

CLIENT	JD Sports	REF No.	GB/----	REV	DATE	DESCRIPTION
STORE NAME	Barnsley	DATE	30/07/2019	E	21/06/2019	Update - remove vinyl / replace solar film
EPOS CODE	-	SCALE	as detailed @ A3	F	03/07/2019	Update - remove solar film
PROJ TYPE	Glass	DRAWN	IR	G	30/07/2019	Yellow LED channel + Projecting Sign
PM	Paul McGilway	DWG No.	G	-	-	-

