



105 PYE AVENUE
S75 6AG


OS Mastermap
10 June 2013, ID: BW1-00235270
www.blackwellmapping.co.uk
1:1250 scale print at A4, Centre: 432684 E, 409714 N
©Crown Copyright. Licence no. 100041040

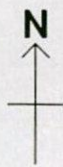


BLACKWELL'S
www.blackwellmapping.co.uk
TEL: 0114 268 7658
maps.sheffield@blackwell.co.uk

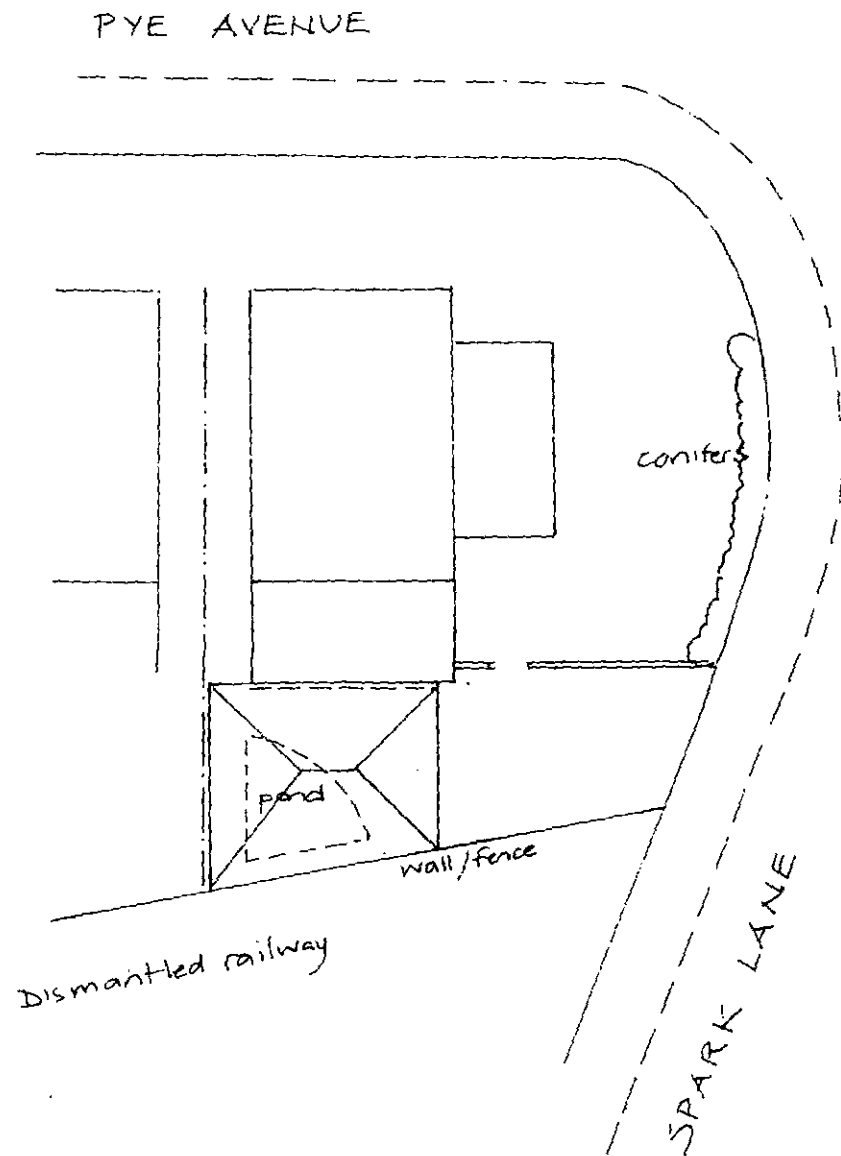


Site plan
1:200

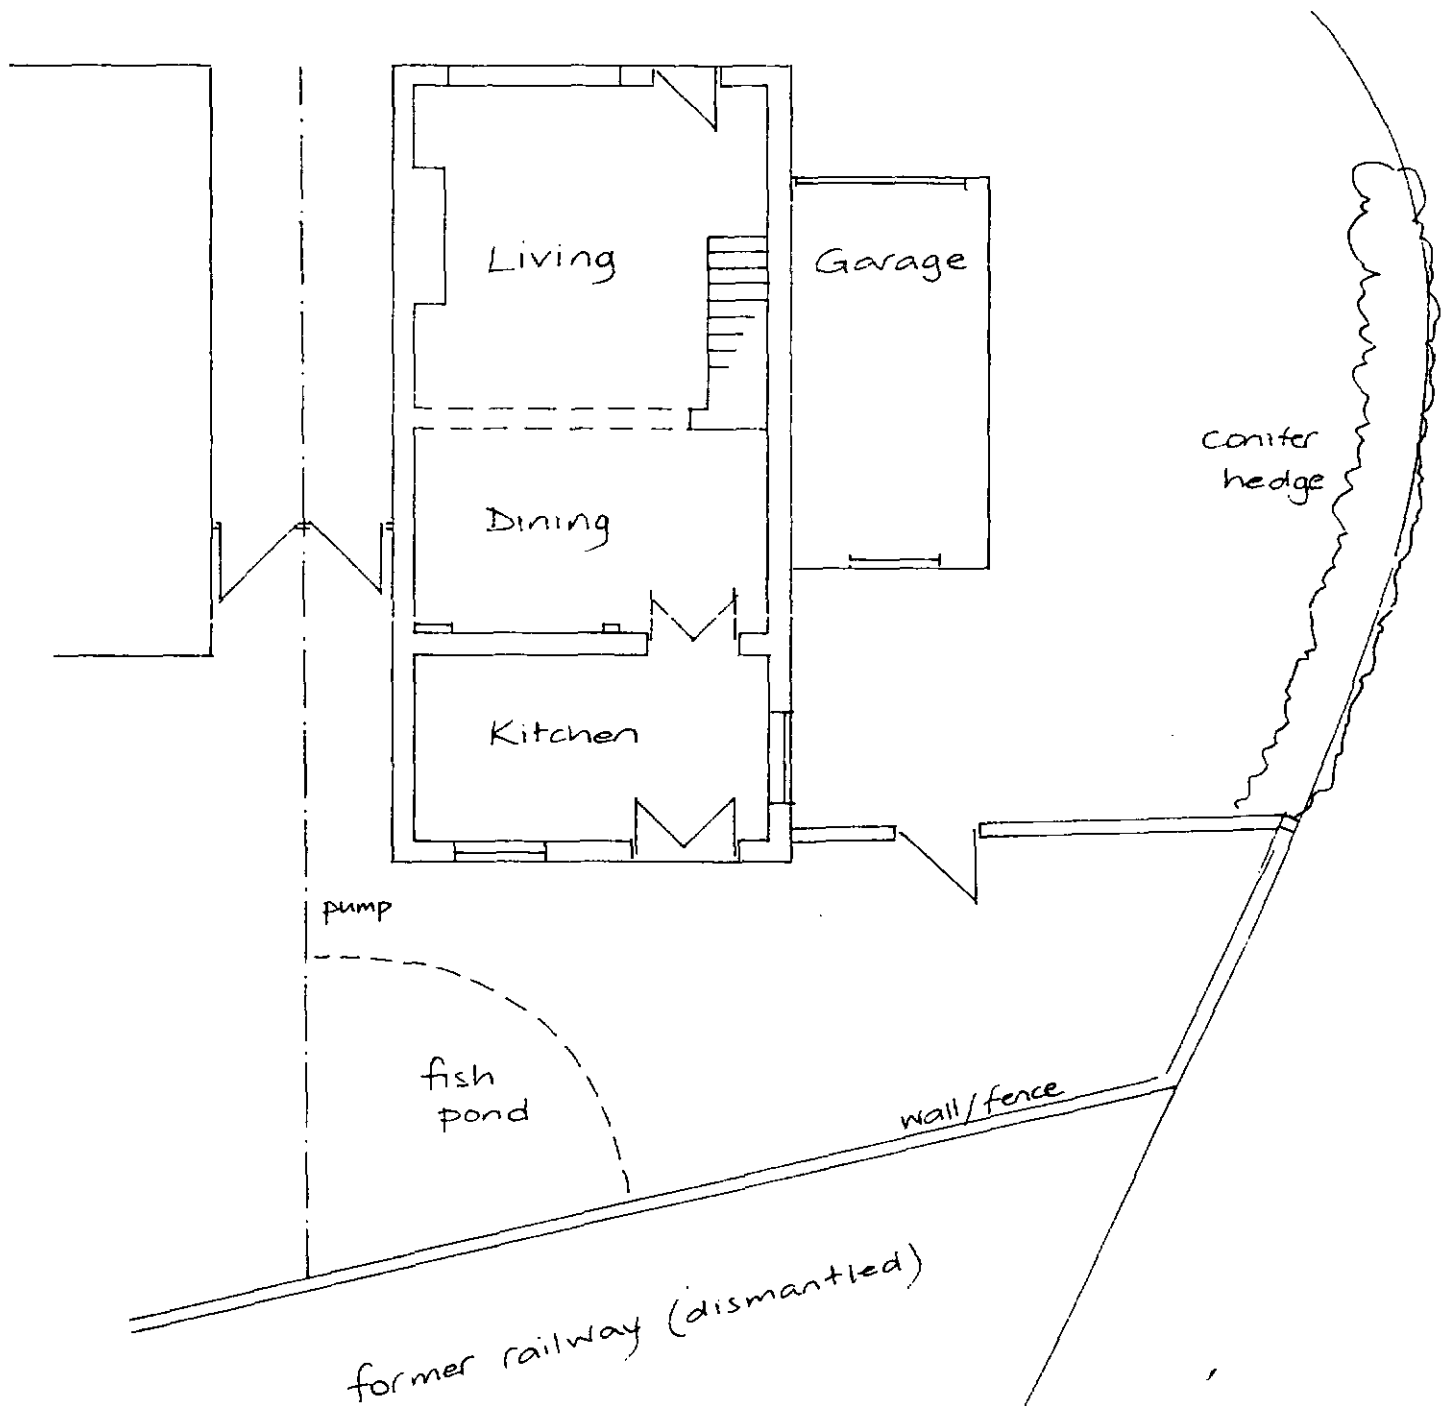

Existing Floor Plan
1:100

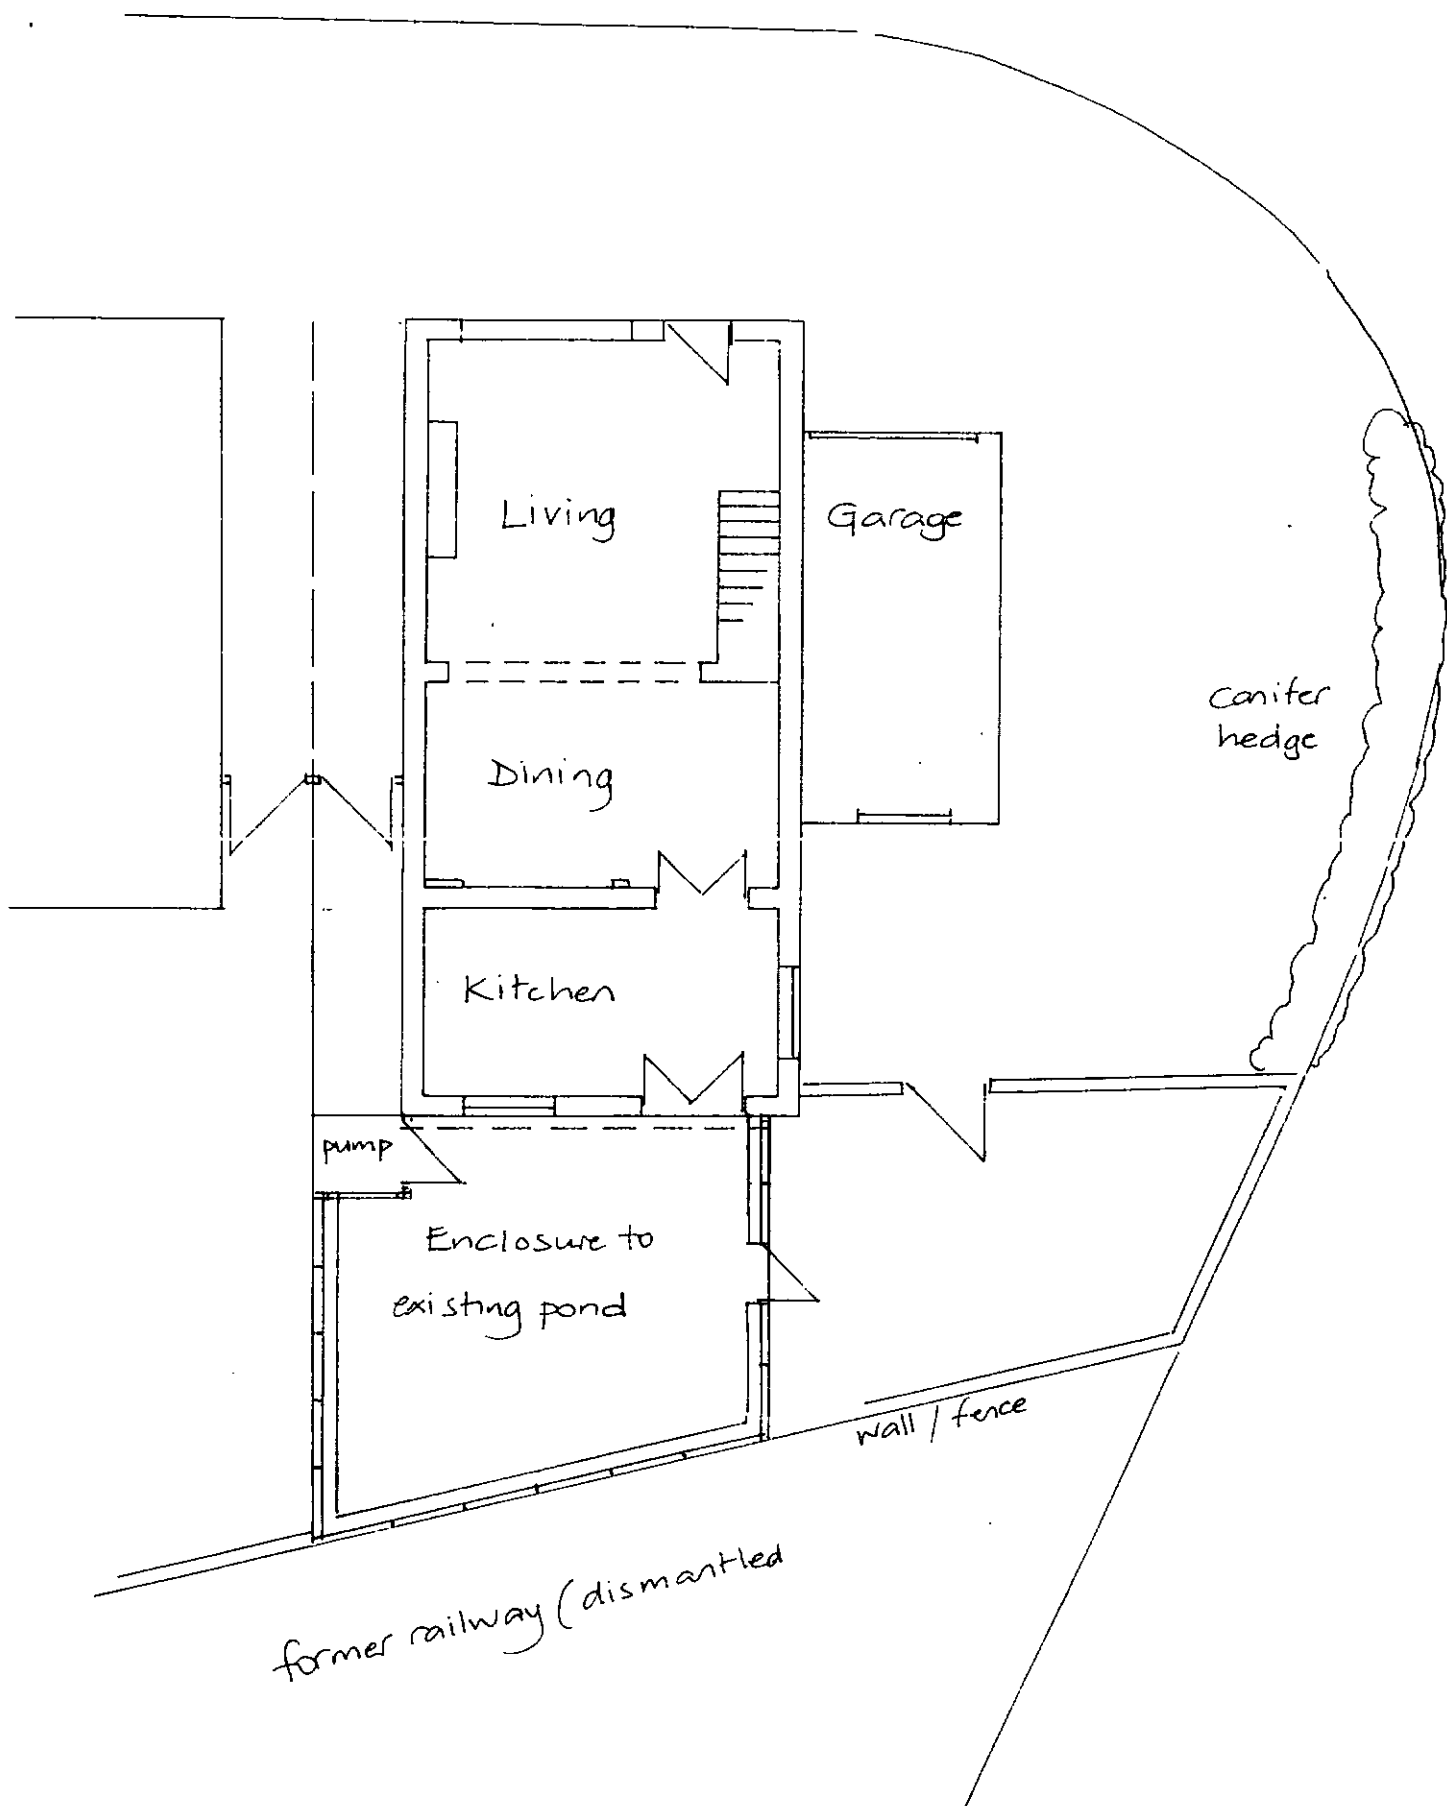


Proposed Floor Plan
1:100

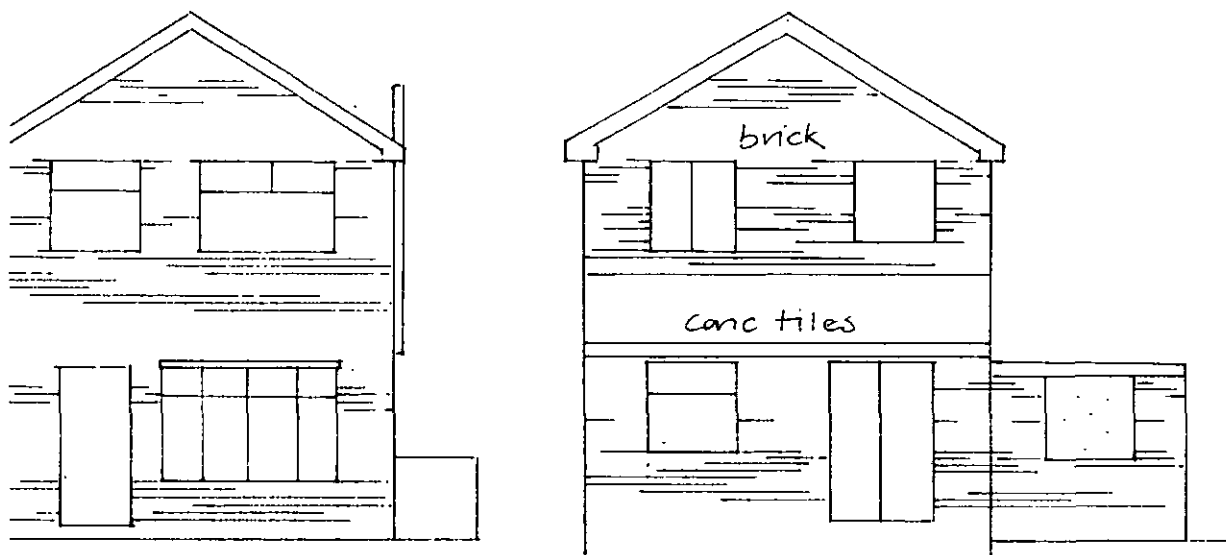


Existing front


Existing Rear

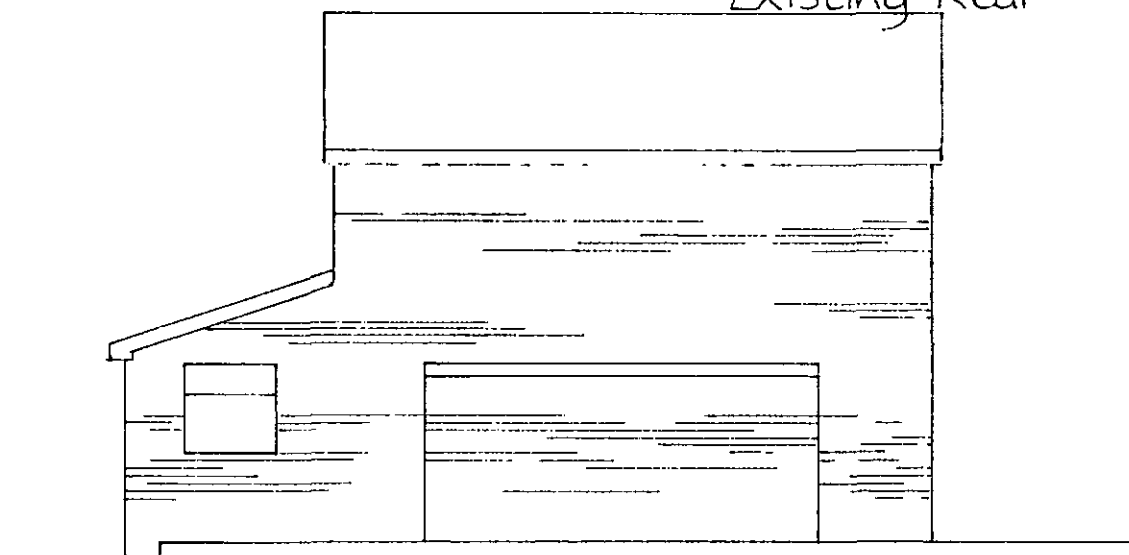

Existing Side

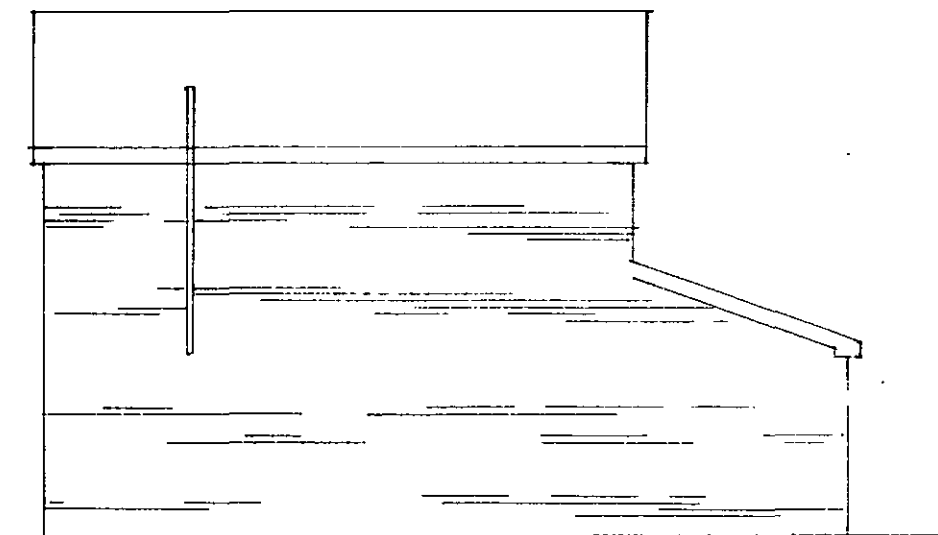


Existing Side

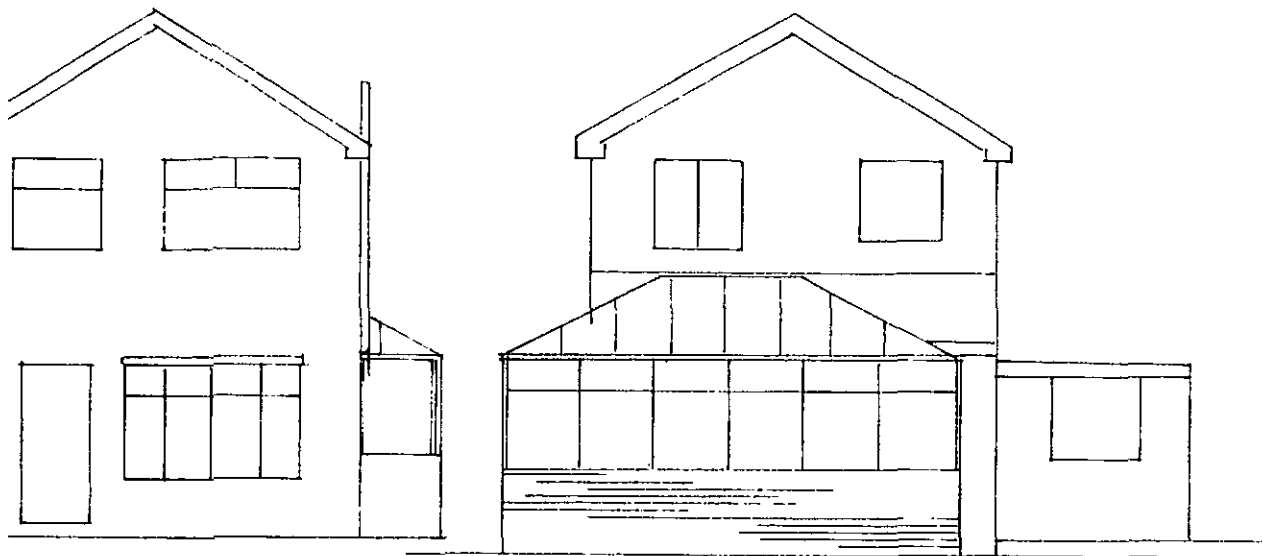


Proposed Front

Proposed Rear

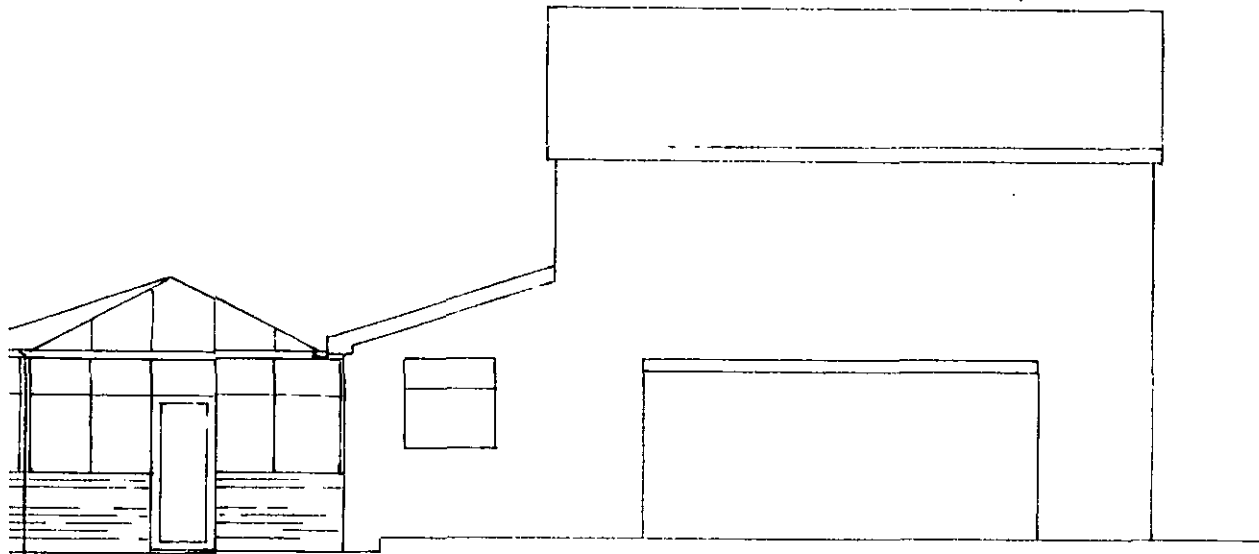

Proposed Side

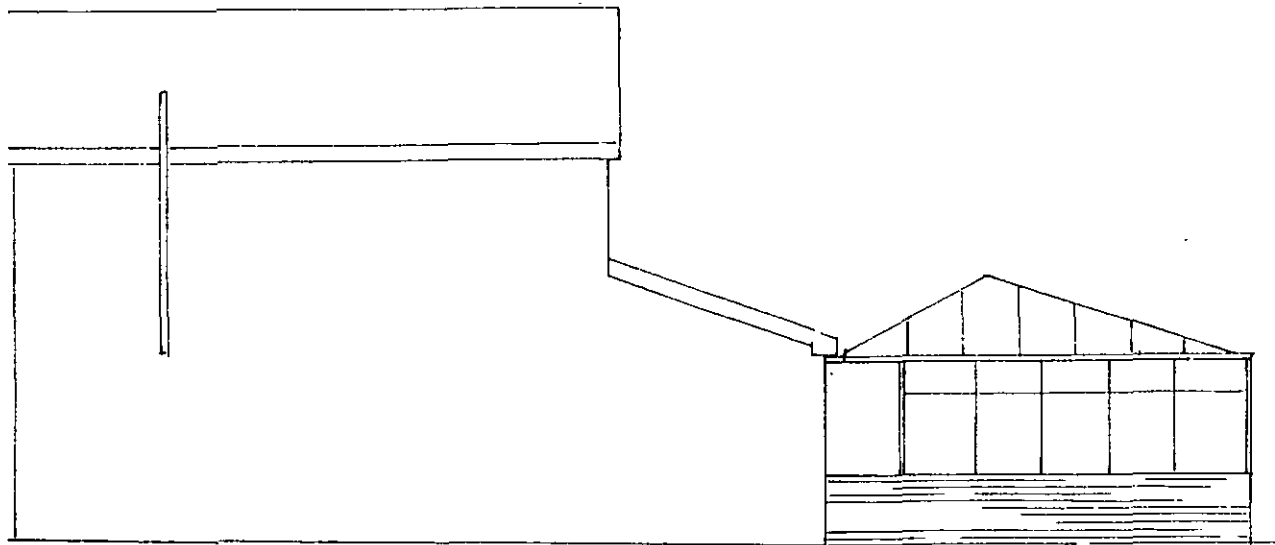

Proposed Side

1:100