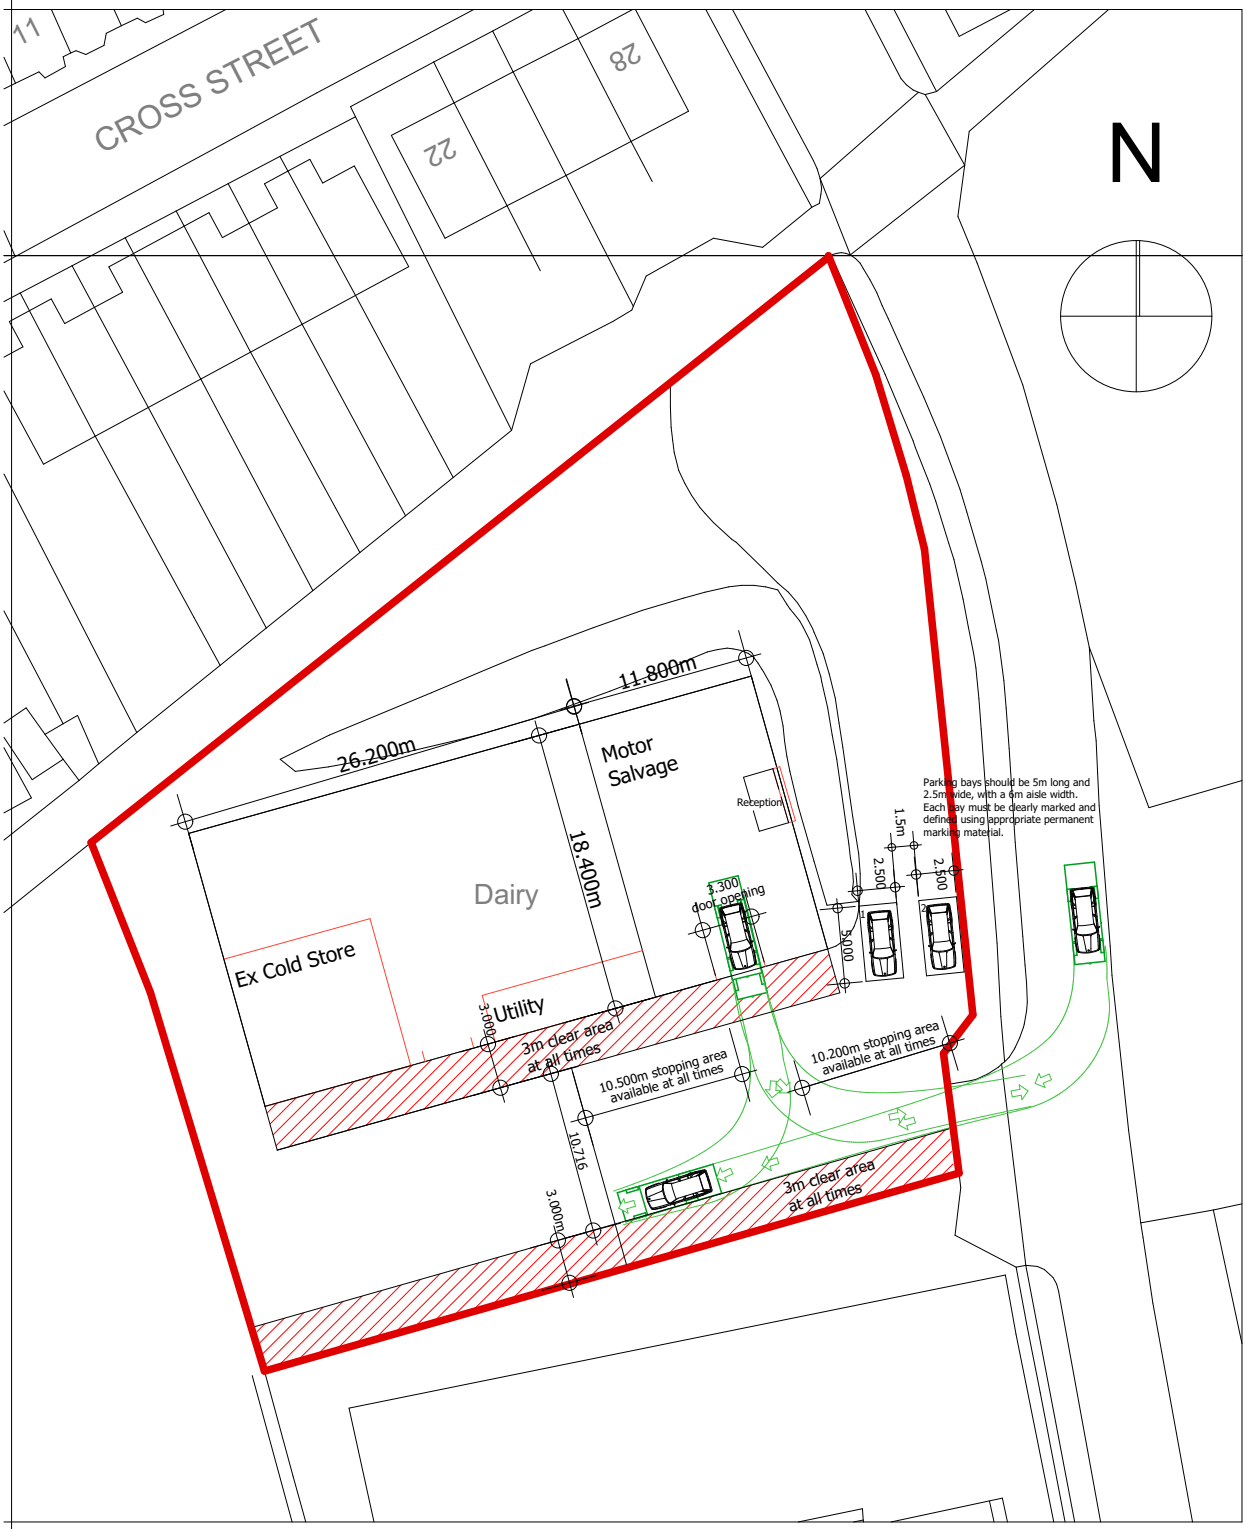


Alan Robinson
Chartered Architect BA Dip Arch RIBA, BSc (Hons)PM
2 Gawber Road, Barnsley S75 2AF
Tel/Fax 01226 286066 Mob 07947808933

Drawing Nr: 1

Drawing By: AR

Drawing Name Turning Circle, for Car Dismantling Unit

Drawing Status

Client Maxis Trading

Project: Proposed Car Dismantling Unit and Redesign of Existing warehouse layout

Beever Street, Goldthorpe Barnsley

Drawing Scale **1:500**

Drawing date: <DATEOFISSUE> Rev: #Rev: