

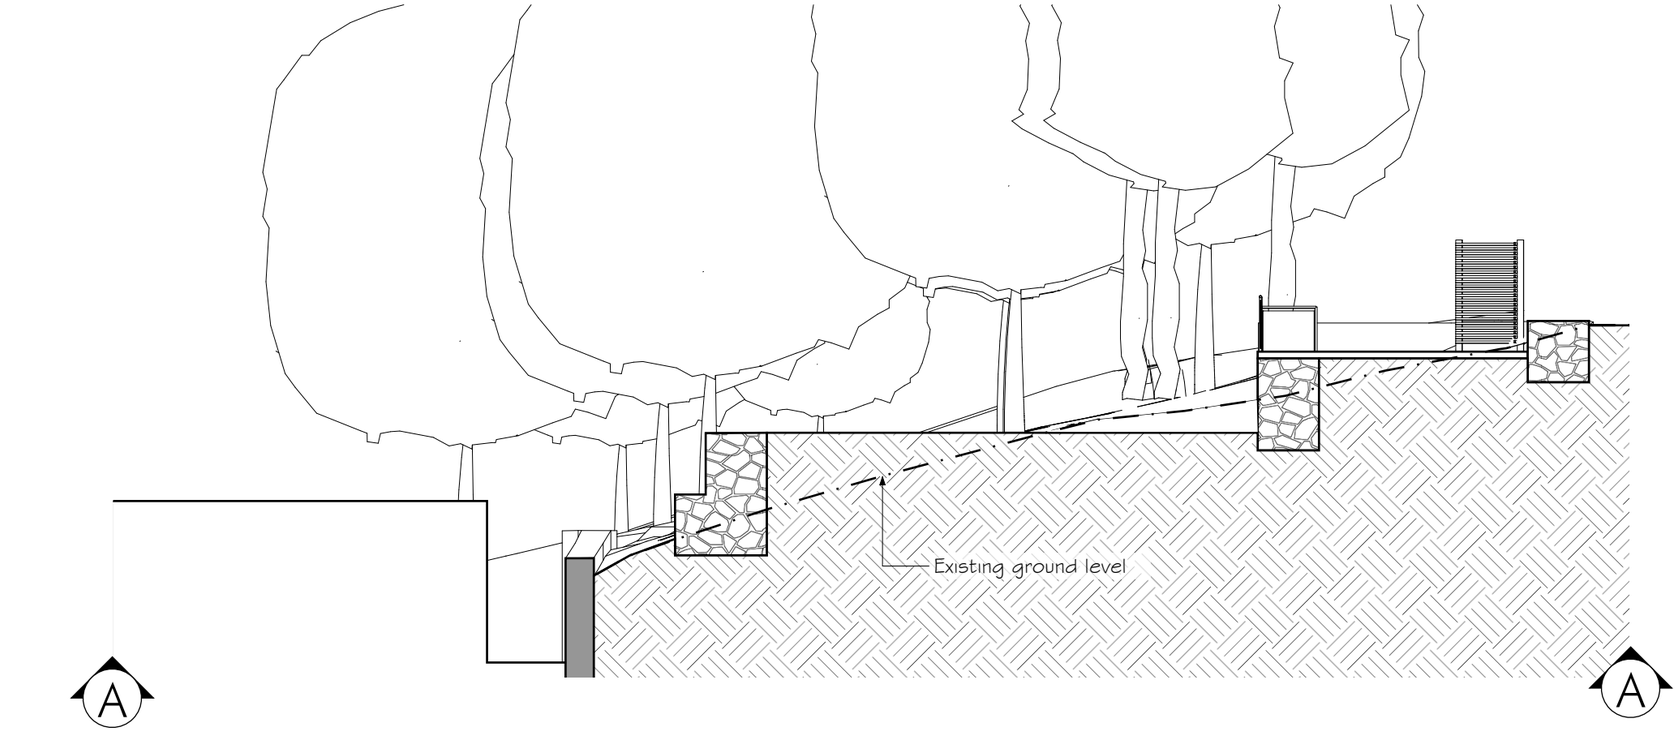



Plan scale 1:500 at A3

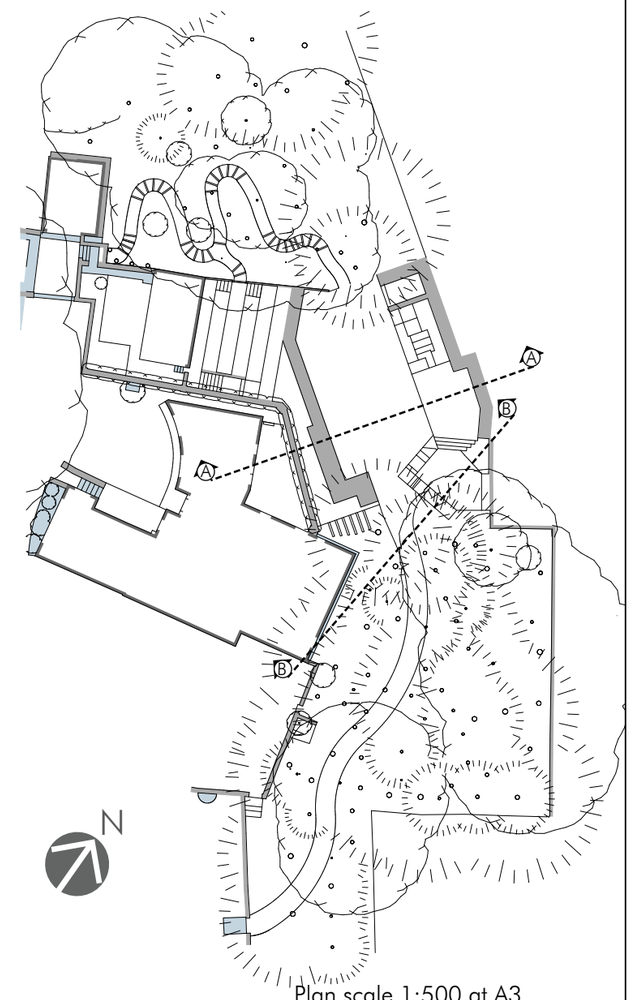

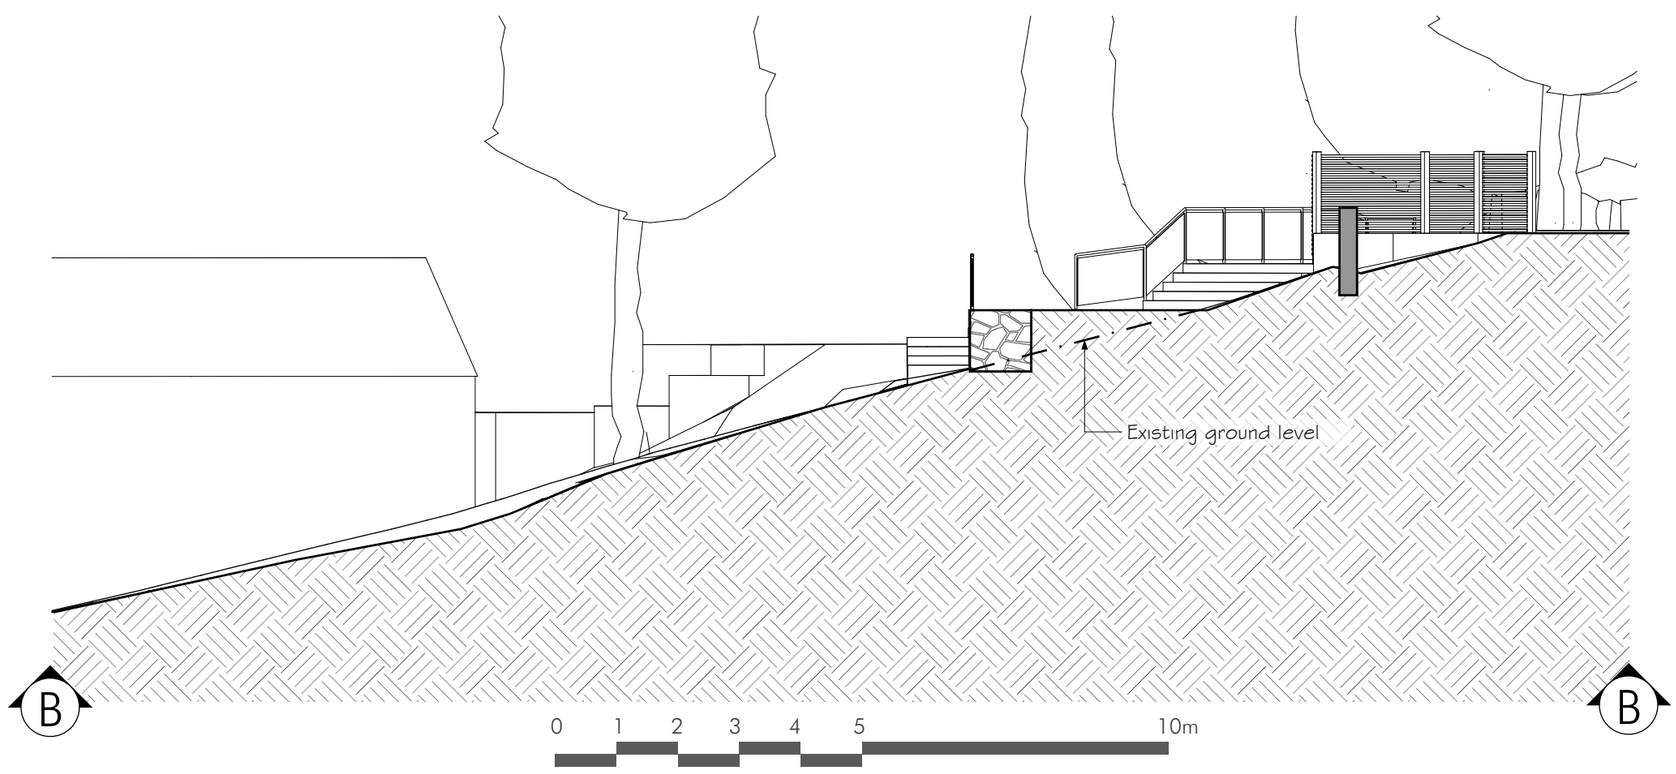

Phil Hirst Garden Design Ltd - Registered in England - Reg No 10851953

11 Bedford Road
Oughtibridge
Sheffield
S35 0FB

m: 07763 730665
e: office@philhirstgardens.co.uk
w: www.philhirstgardens.co.uk


# Cross Sections - Proposed

Bump Hall, Barnsley Road, Penistone S36 8AD

Client: Mr & Mrs D Partridge

Date: 25/6/2021

Scale: 1:100 at A3

Drawn by: PH

D143/4.2

Revision: