


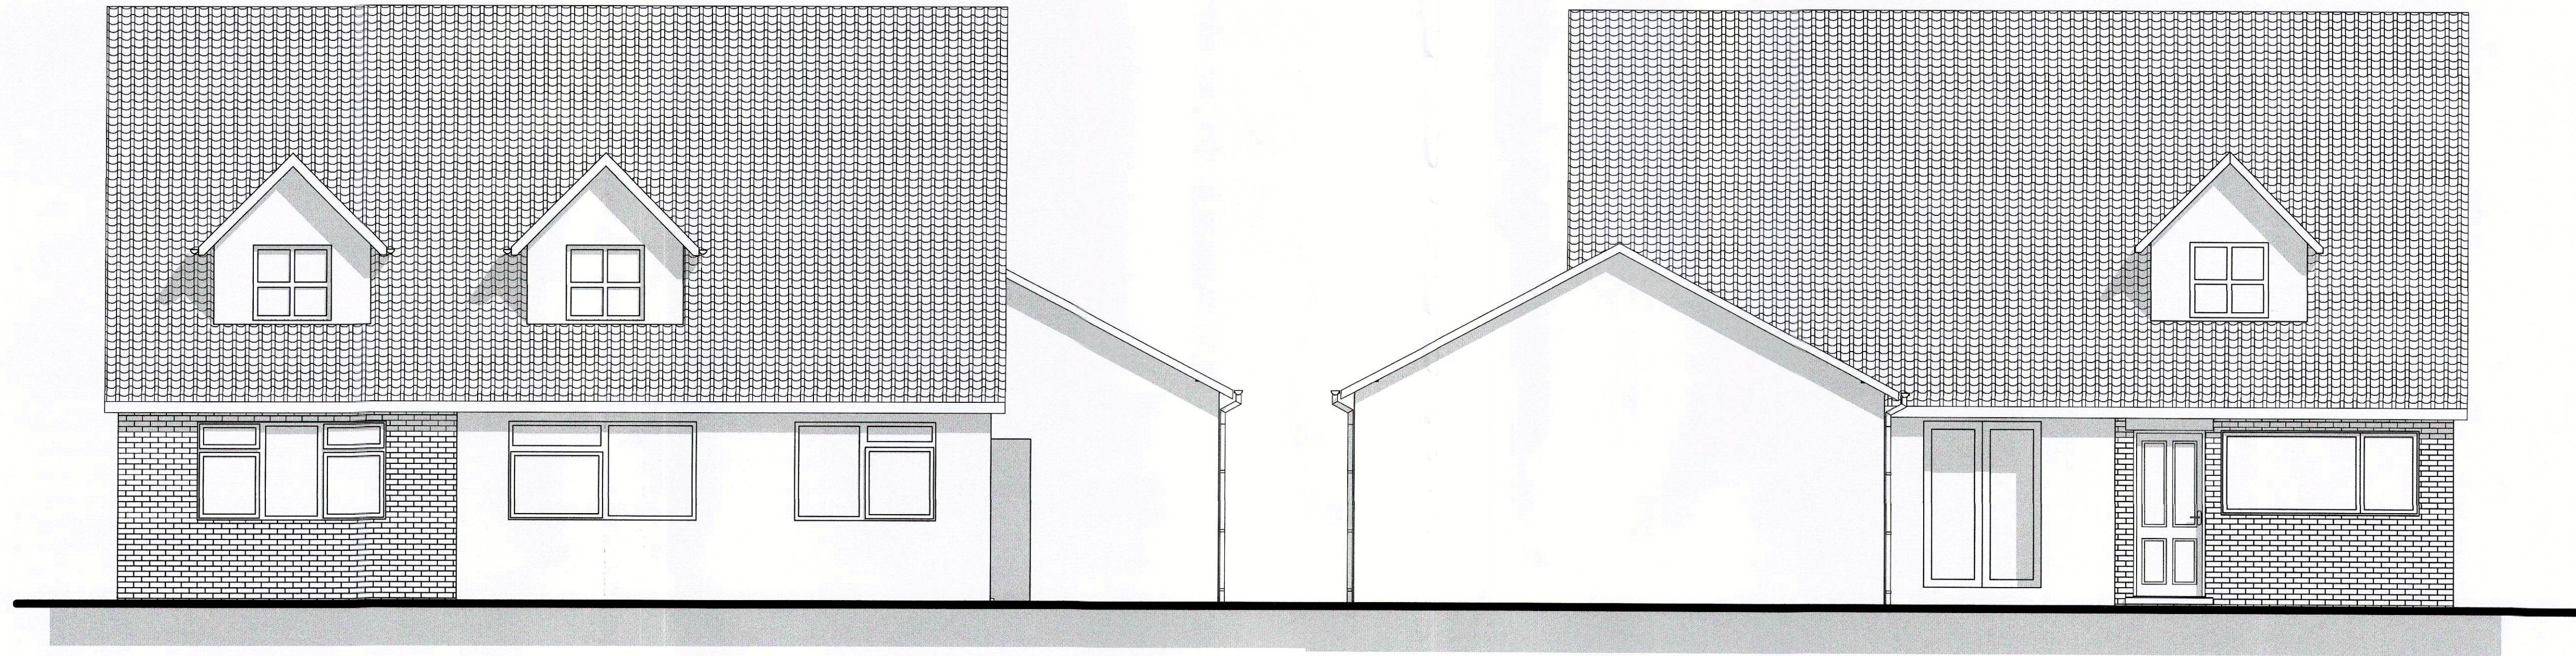

E-18


Elevation

1:50

E-21


Elevation

1:50

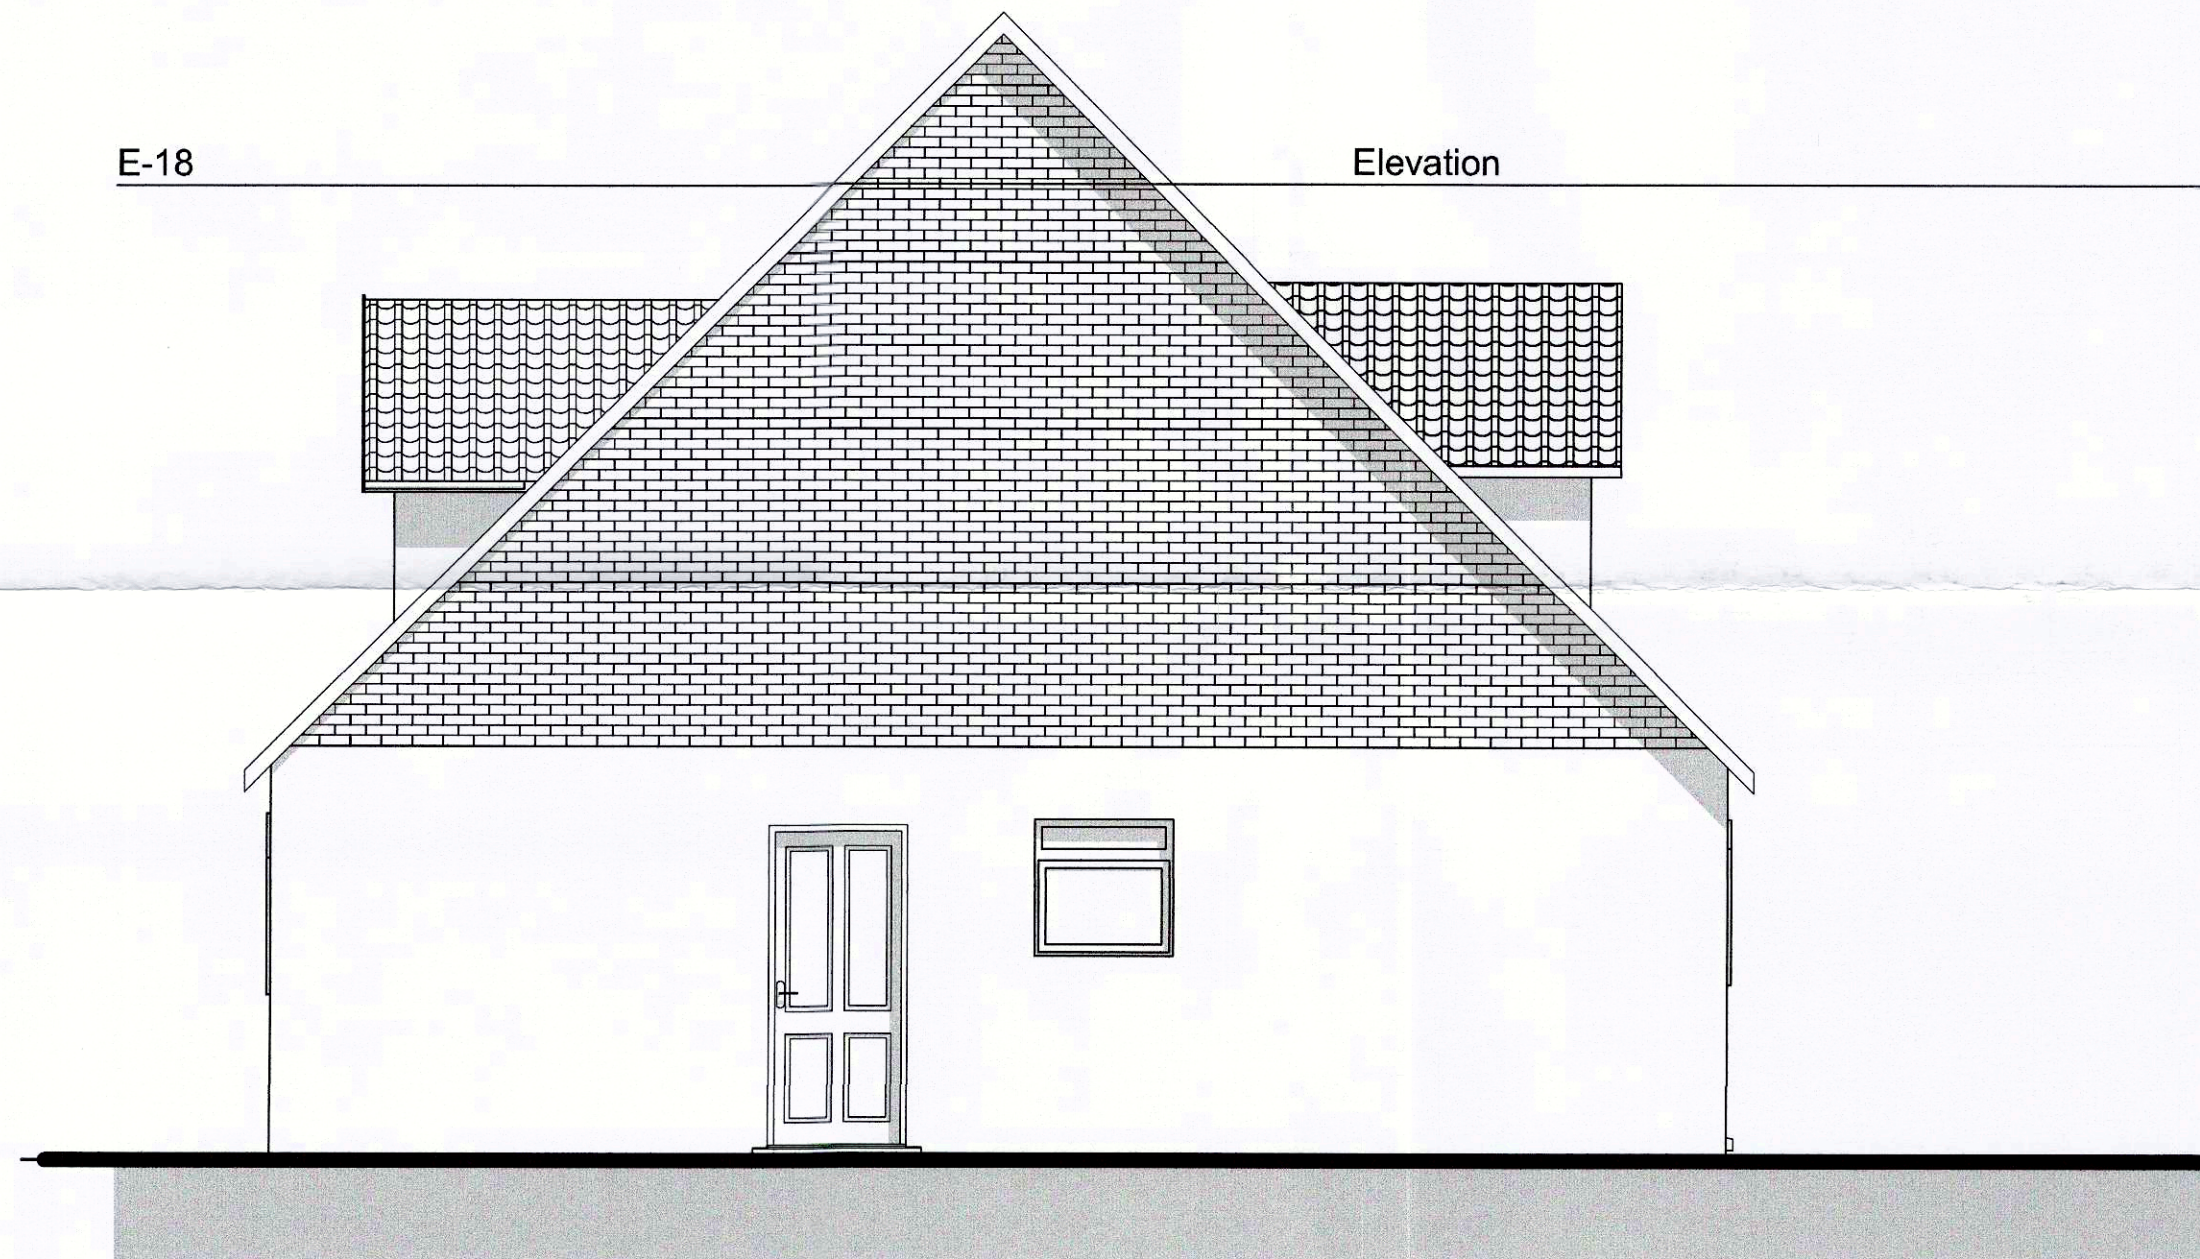


E-19

Elevation

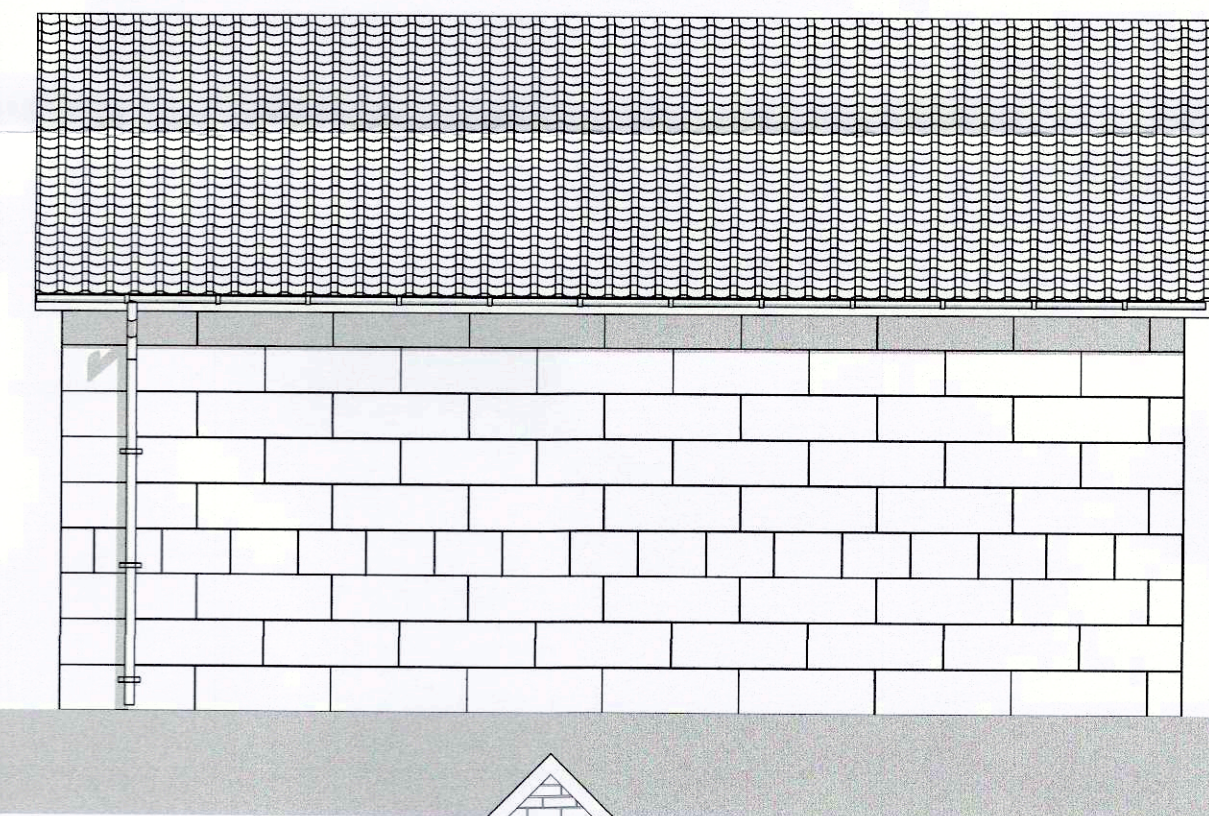

1:50

E-24

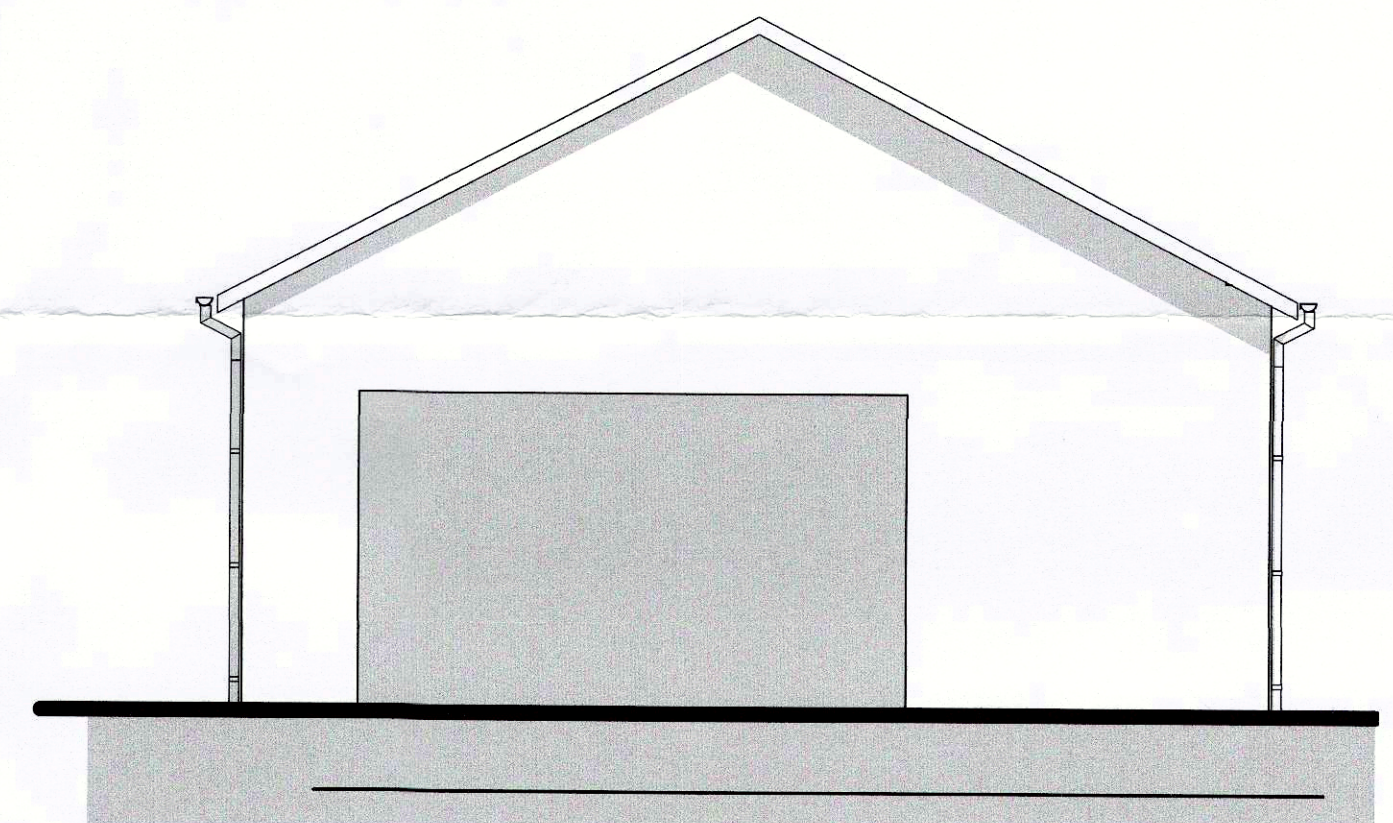

Client: Mr & Mrs Goard

Project: Proposed Loft Conversion and New Roof to 1 Lund Close, Lundwood


Drawing Title: As Proposed Elevations

Scale: 1:50 **Date:** 31/10/2017

Drawn By: AR **Rev:** A

Drawing Nr: 3

A garage elevation shown

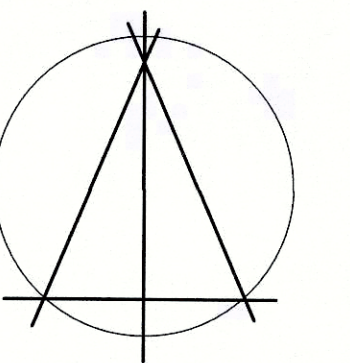

Alan Robinson
Chartered Architect BA Dip Arch RIBA BSc (Hons)
2 Gawber Road, Barnsley S75 2AF
Tel/Fax 01226 286066
Mob: 07947808933

E-20

Elevation

1:50

